

DO NOT SCALE
All dimensions in Millimetres
unless specified otherwise and
subject to verification on site

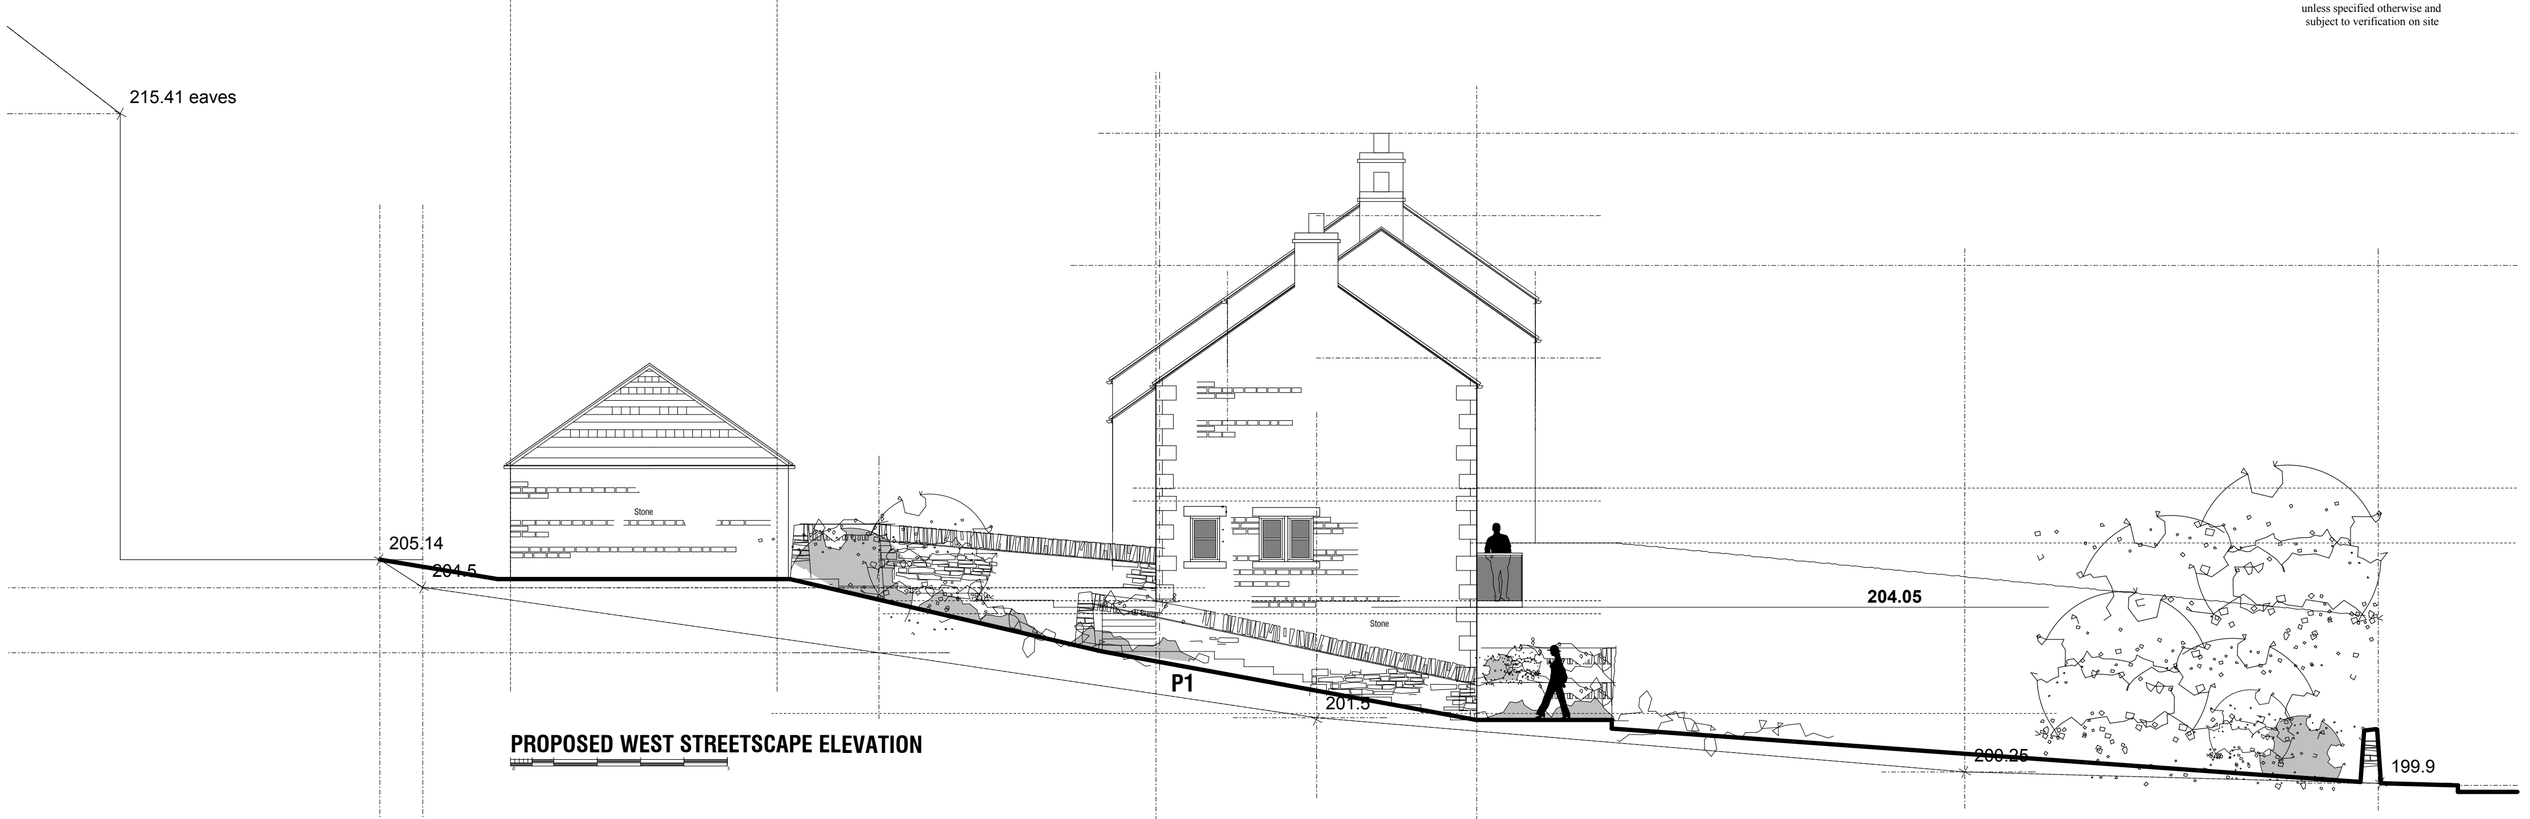

PROPOSED WEST STREETSCAPE ELEVATION

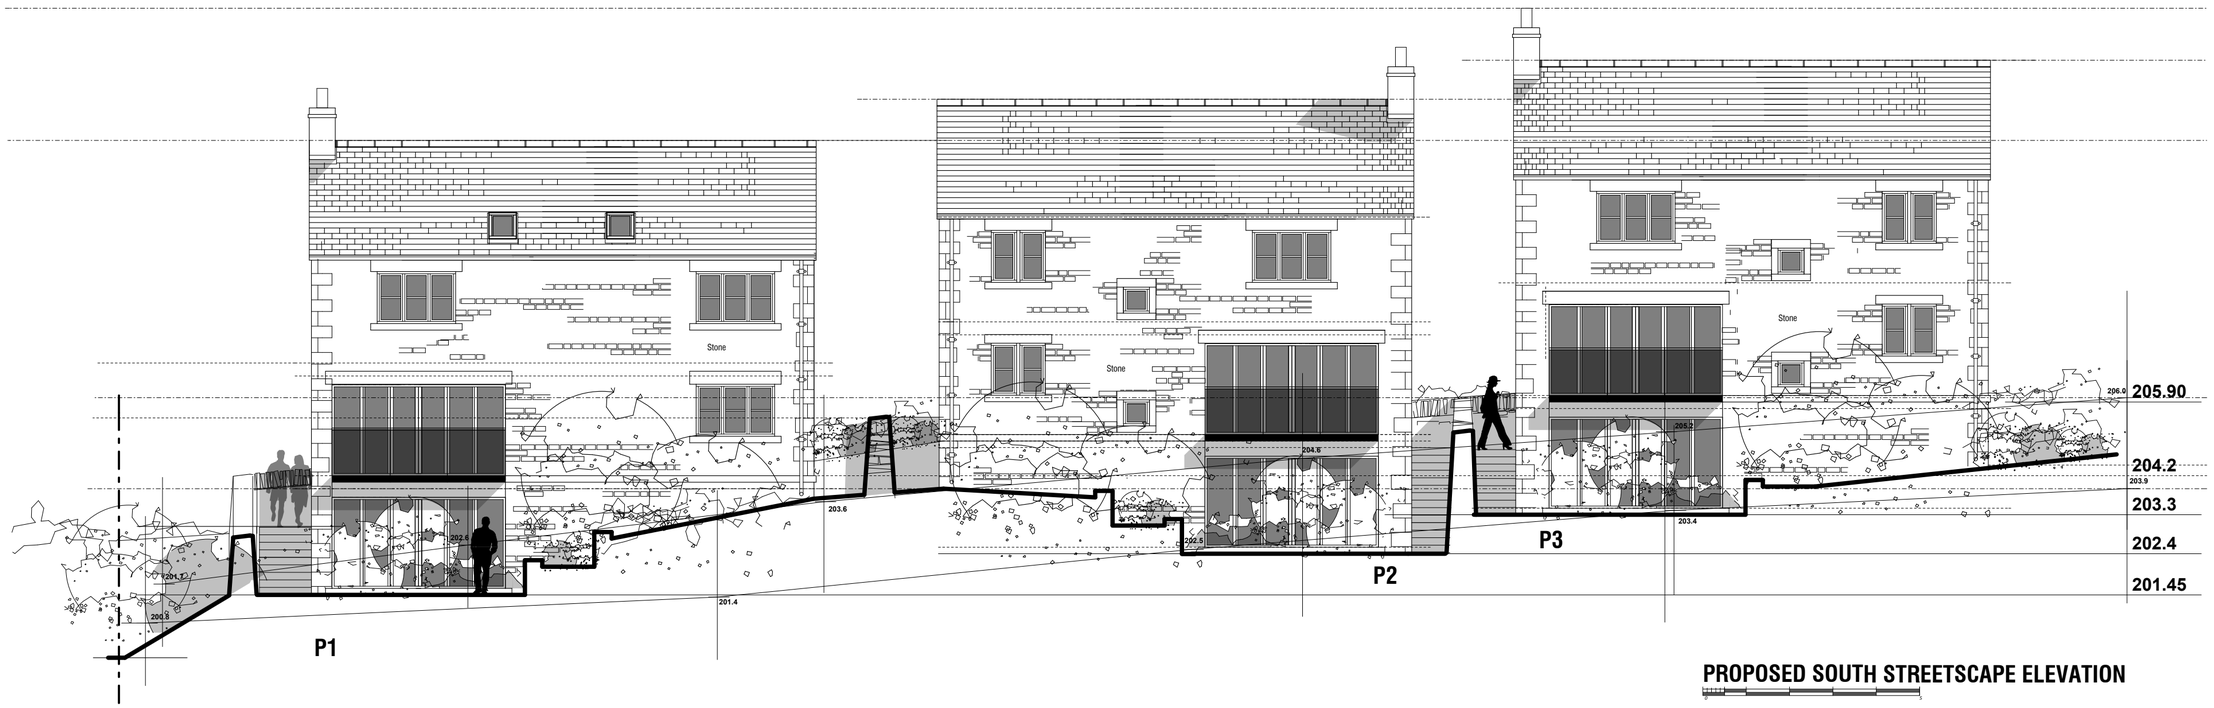

PROPOSED SOUTH STREETSCAPE ELEVATION

PLANNING

Proposed Residential Development Sites
Paddock Site
Land off Barnsley Road
Penistone, South Yorkshire

STREETSCAPE ELEVATIONS 1

CHRIS CARR
ARCHITECTS

Orchard Farm, Goathland,
Whitby, YO22 5JX
Tel: (01947) 896051 Fax: (01947) 896001
email: chris@cca-arch.co.uk

Scale.	1:100 @ A2	Drawn.	
Date.	Jan 2014	Ref. No.	12.064
DWG. No.	PS 15	Rev.	

0 cm 5 cm 10 cm 15 cm 20 cm

This drawing and the copyright is the Architects property and maybe used or reproduced only by agreement. All Dimensions in Millimetres Unless specified otherwise and subject to verification on site.