
A. COOLE ELECTRICAL LTD.
STATION ROAD, ROYSTON.

PROPOSED BLOCK/SITE PLAN 1:200

DRWG. Nº 2015/28/03

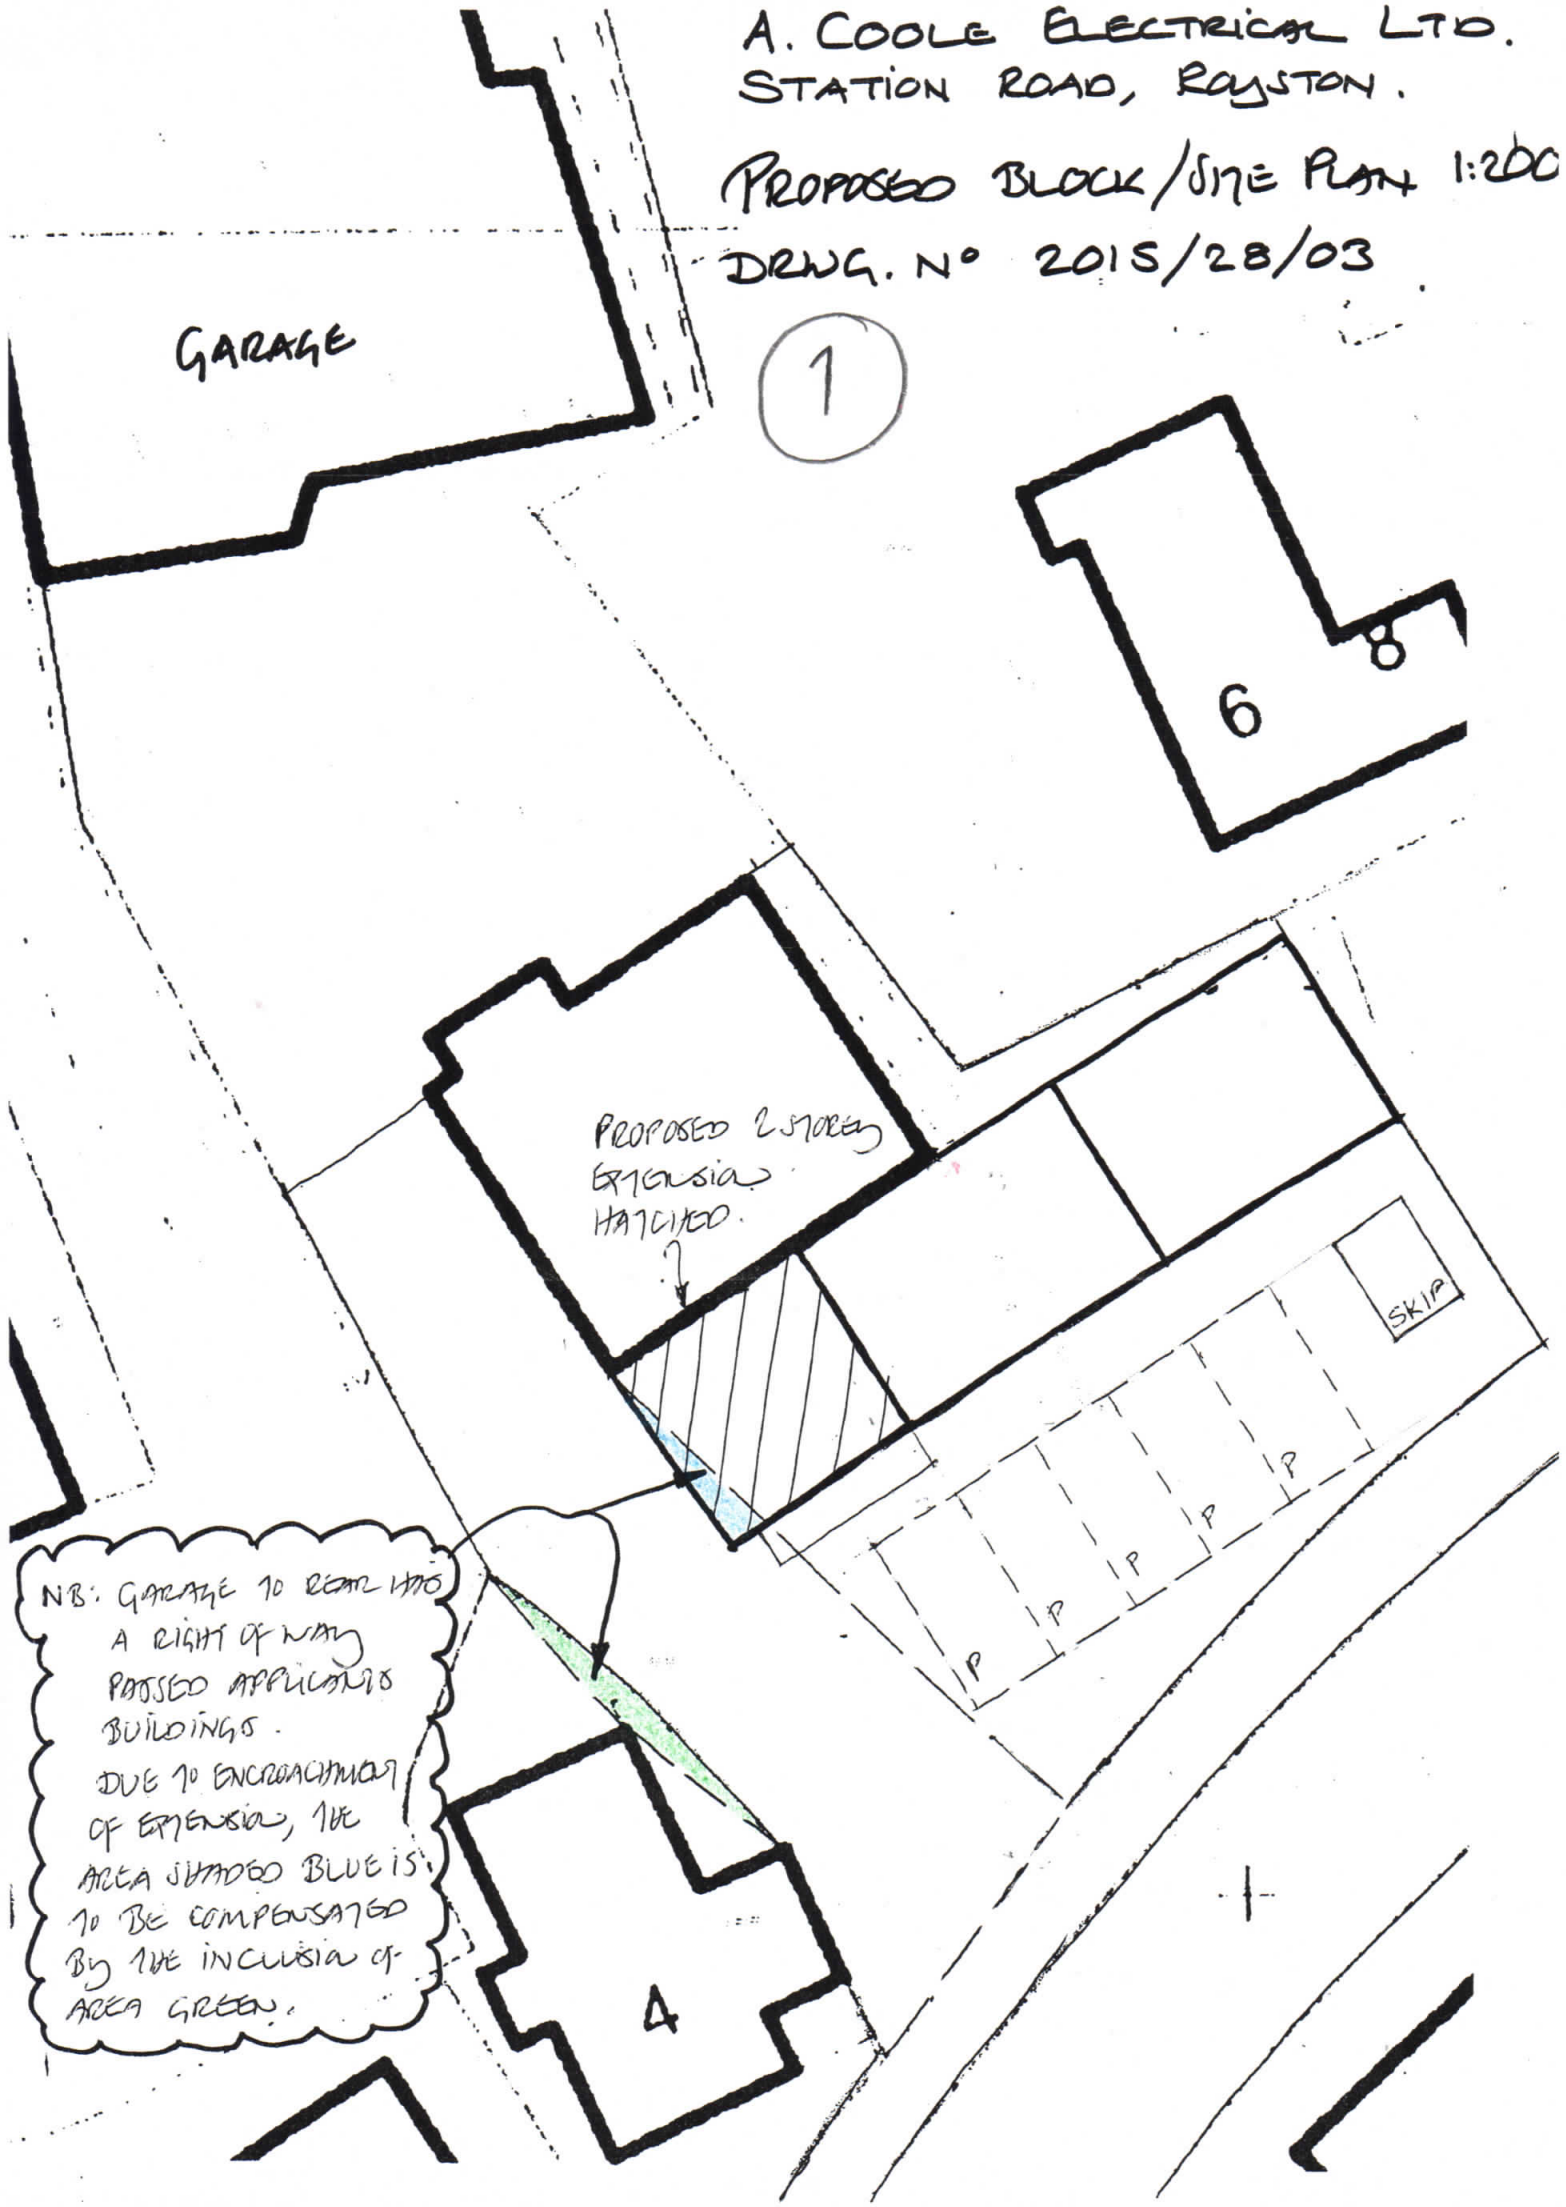

A. COOLE ELECTRICAL LTD.
STATION ROAD, ROYSTON.

PROPOSED BLOCK/SITE PLAN 1:200

DRWG. Nº 2015/28/03

