

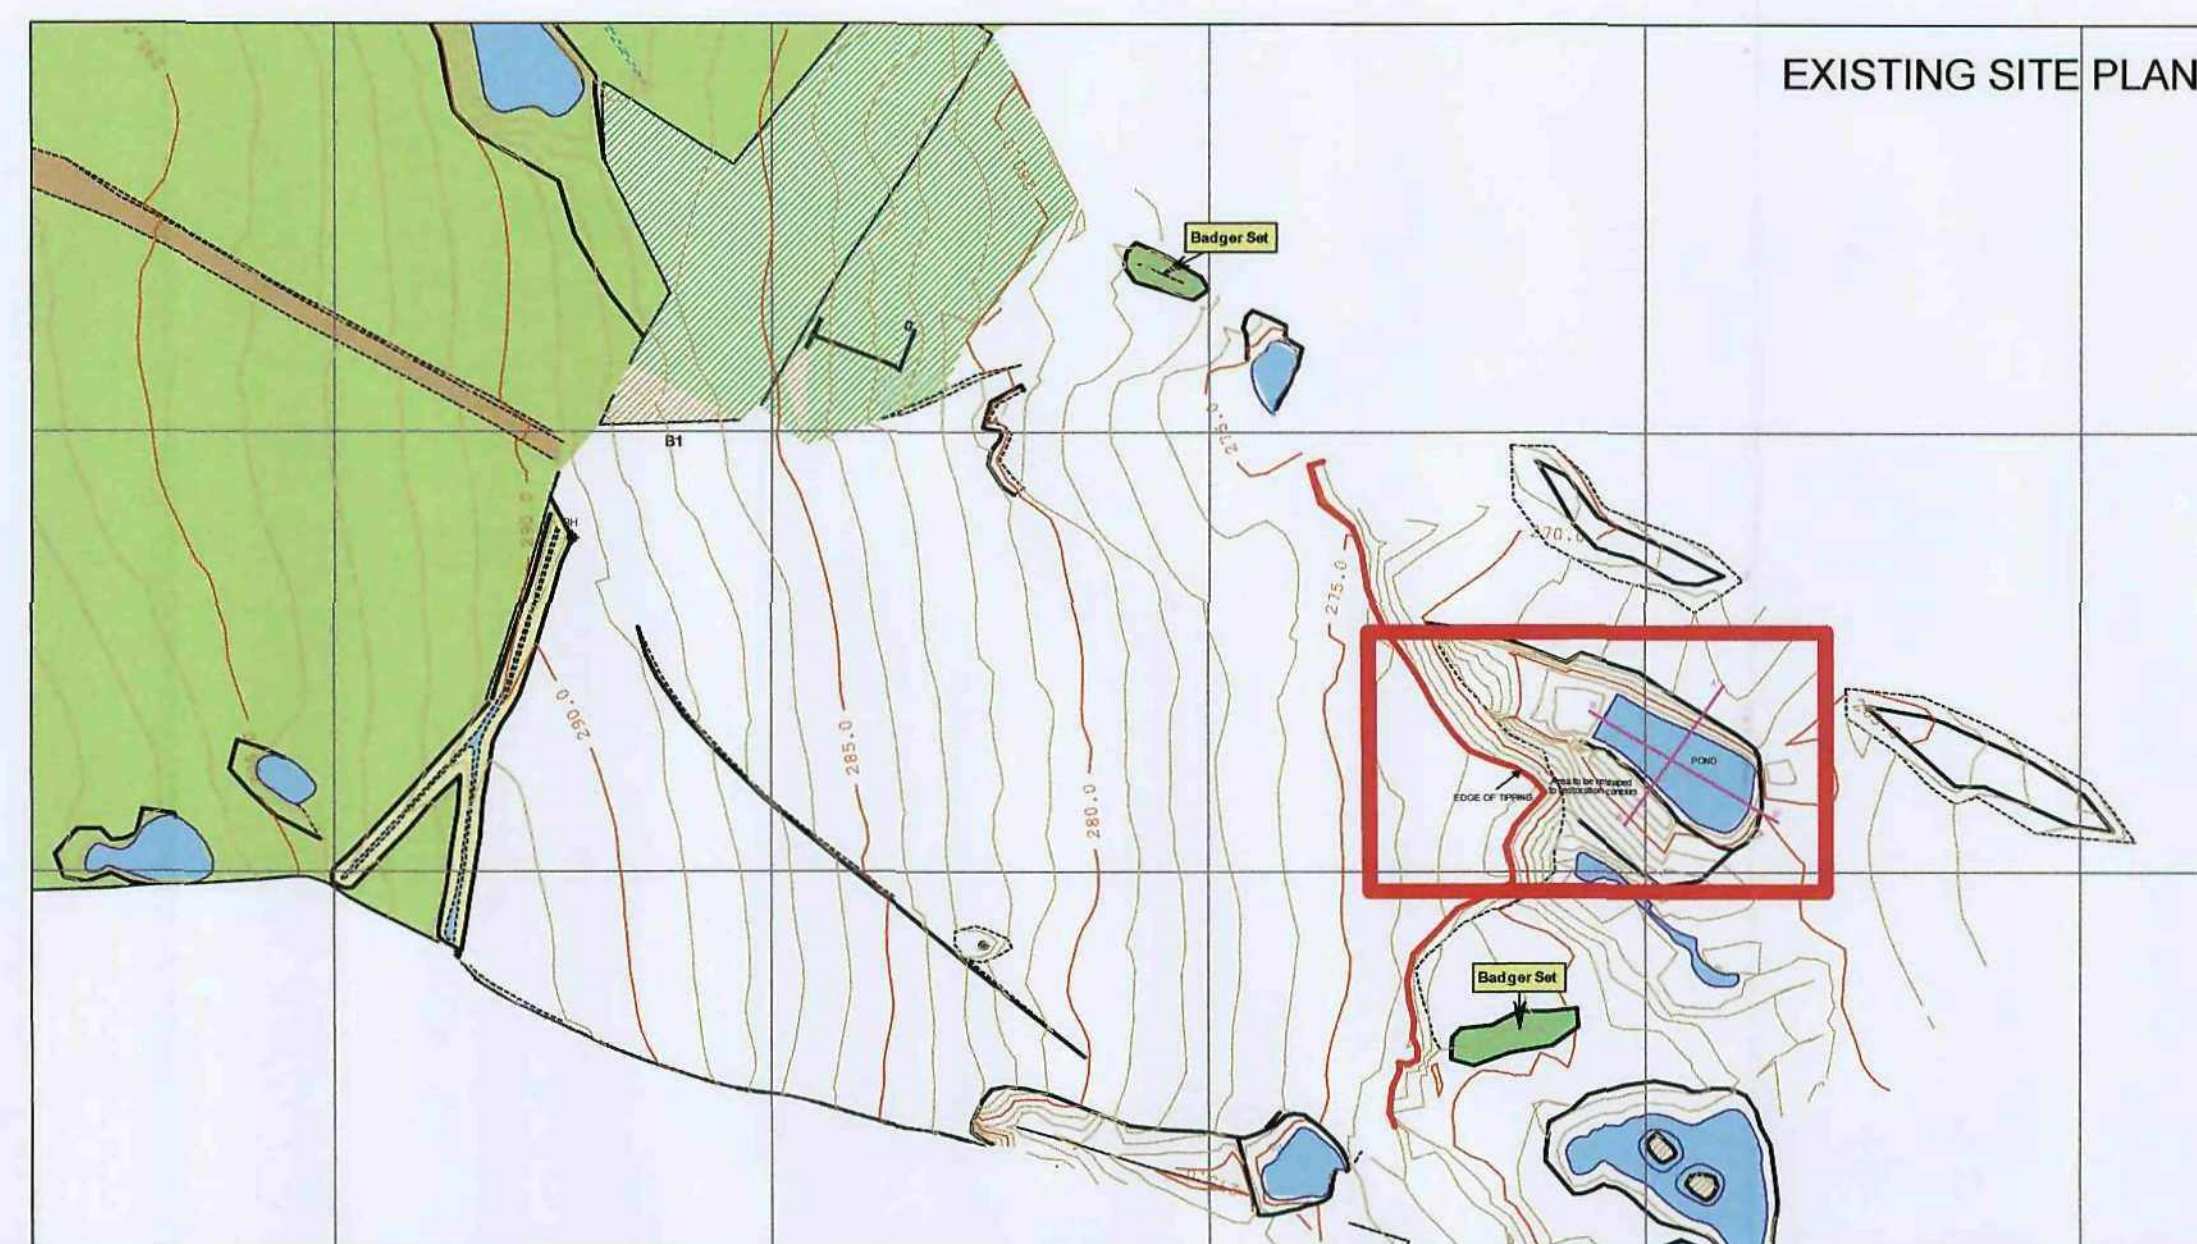


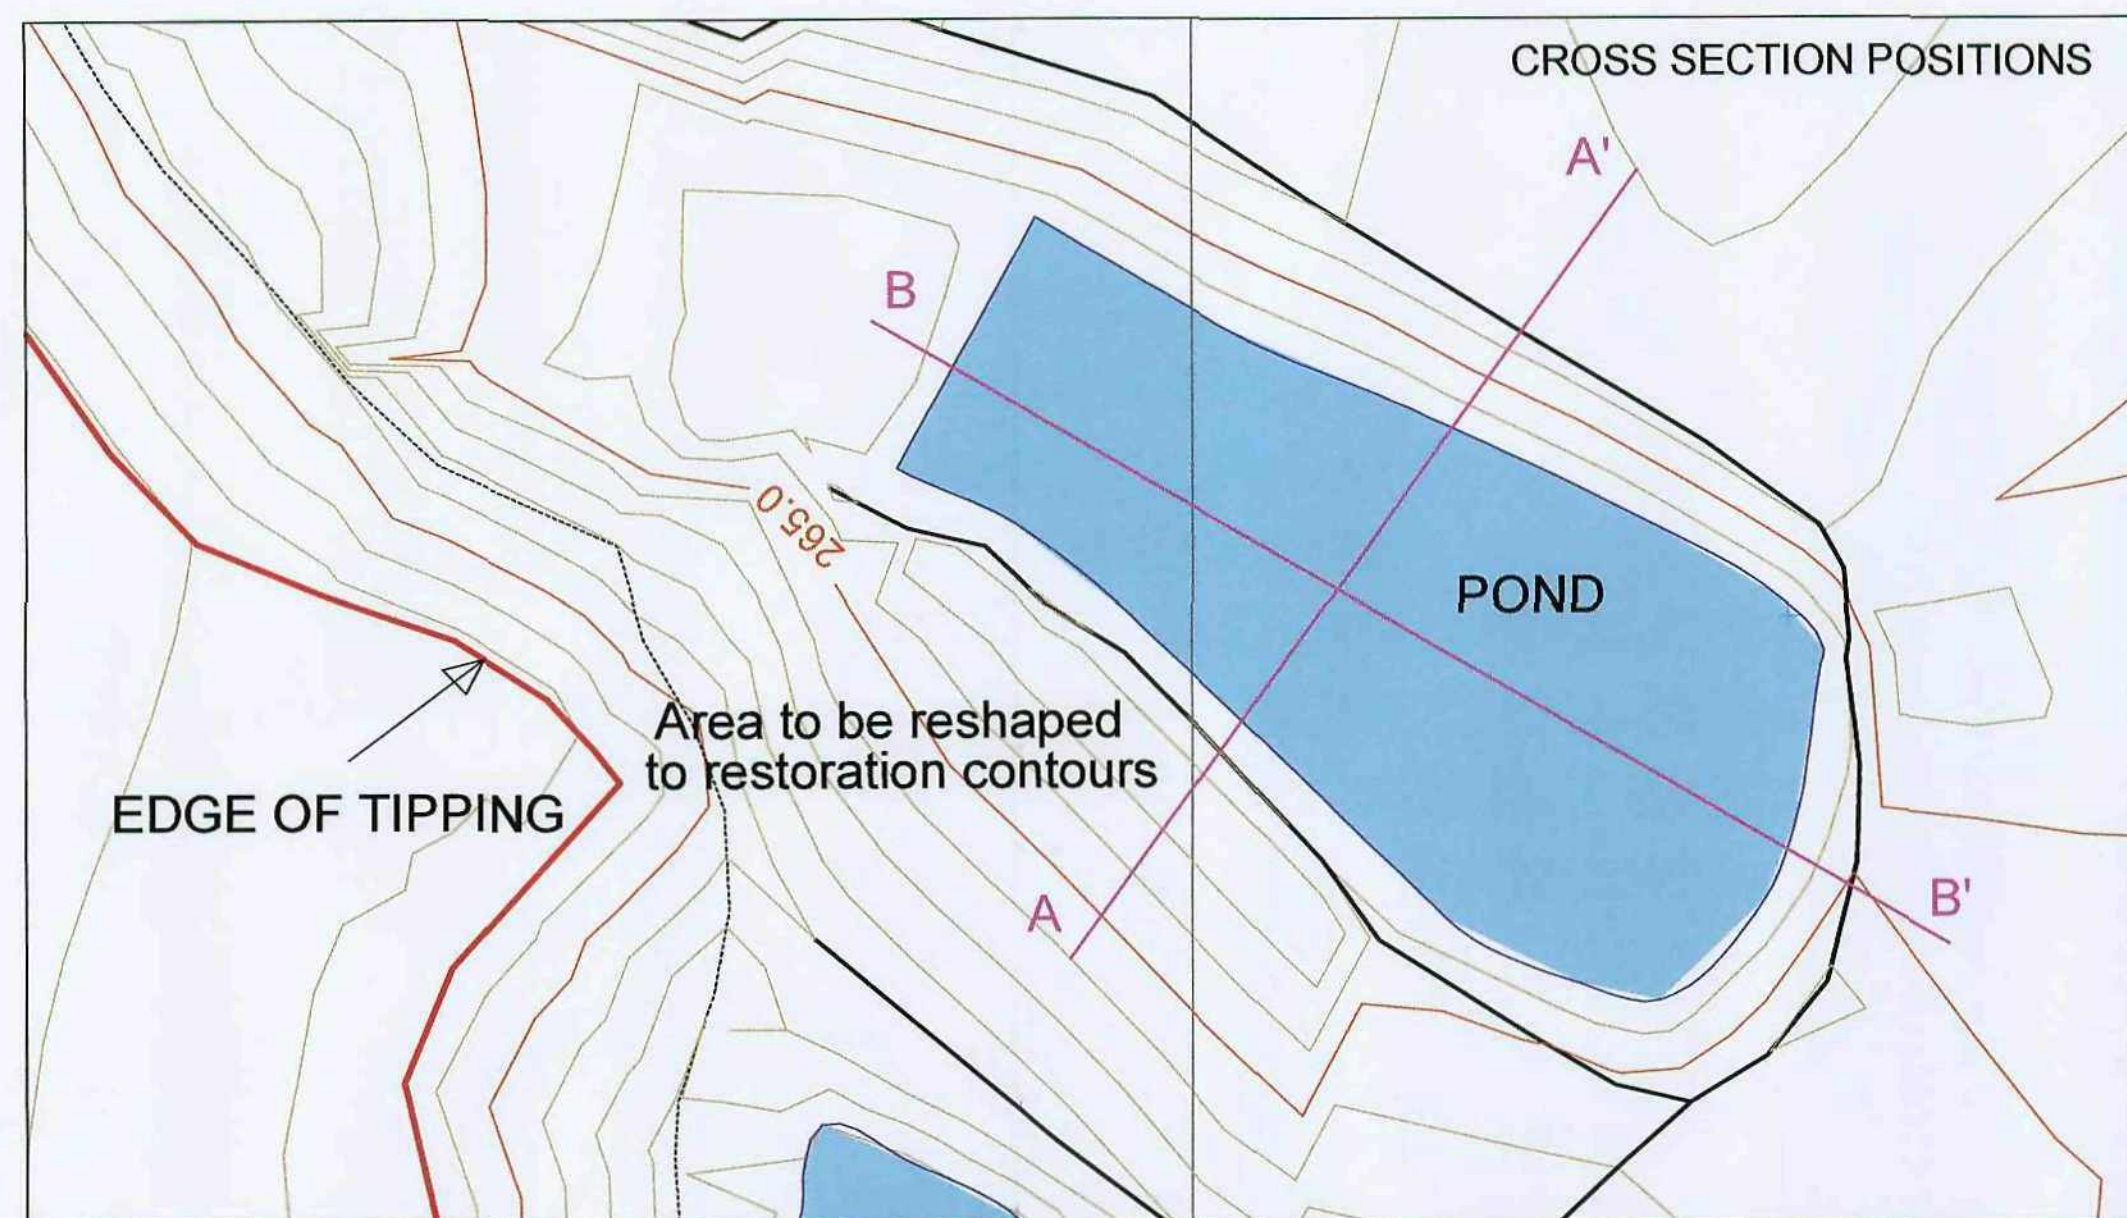


REVISIONS		
Date	Description	By
11/11/09	Initial Design	JP
11/11/09	Revised Design	JP
11/11/09	Final Design	JP
11/11/09	As Issued	JP


Legend:	
Planning Permissions Area	BH Borehole/Trail Pit
Land Under Control of Applicant	BM Ordnance Survey Bench Mark
Top of Bank	Survey Control Station
Top of Quarry Face	Electricity Pylon
Bottom of Bank	TP Telegraph Pole
Road	LP Lamp-post
Track	MH Man Hole
Verge	ST Stop Tap (Gas/Water/Telecom)
Fence Type 1	WL Water Level
Fence Type 2	
Fence Type 3	
Gate	
River/Stream/Ditch/Pond	
Overhead Electricity Cable	
Building	
1m Contour Interval	
Ordnance Survey Backsight	Tree (broadleaved)

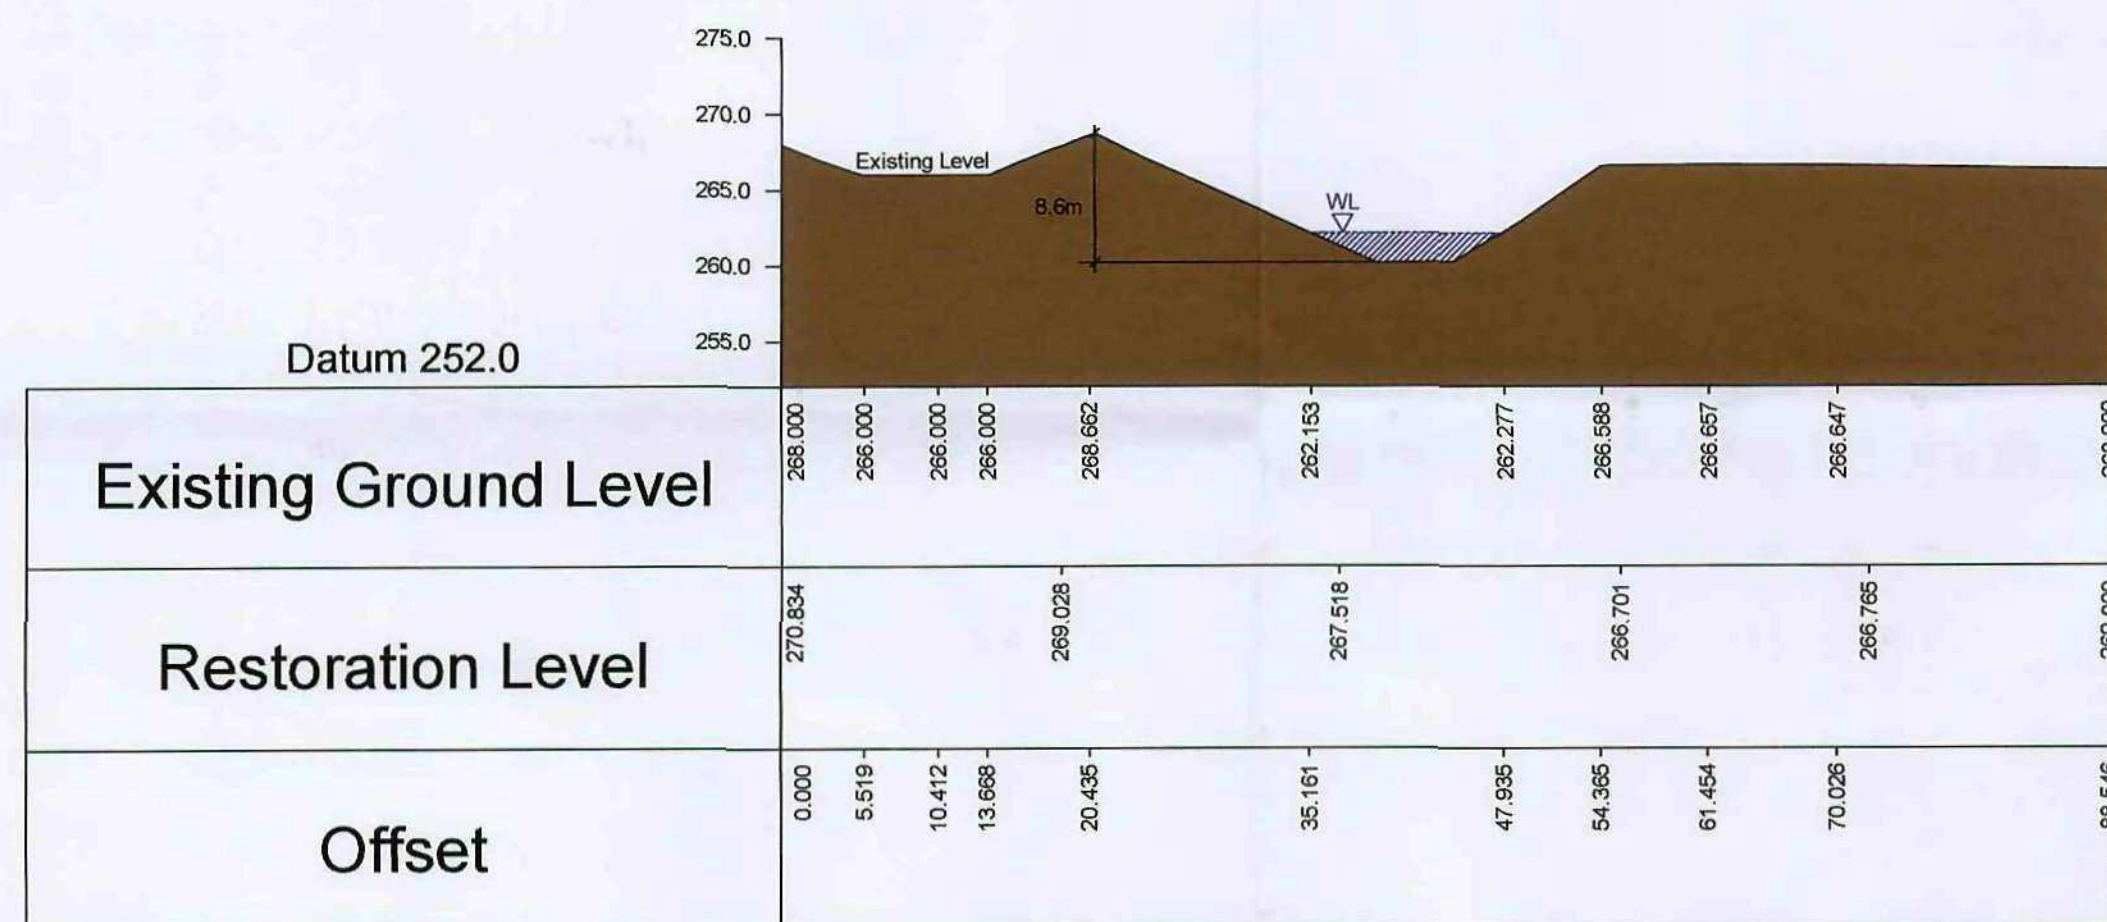


Section A - A'

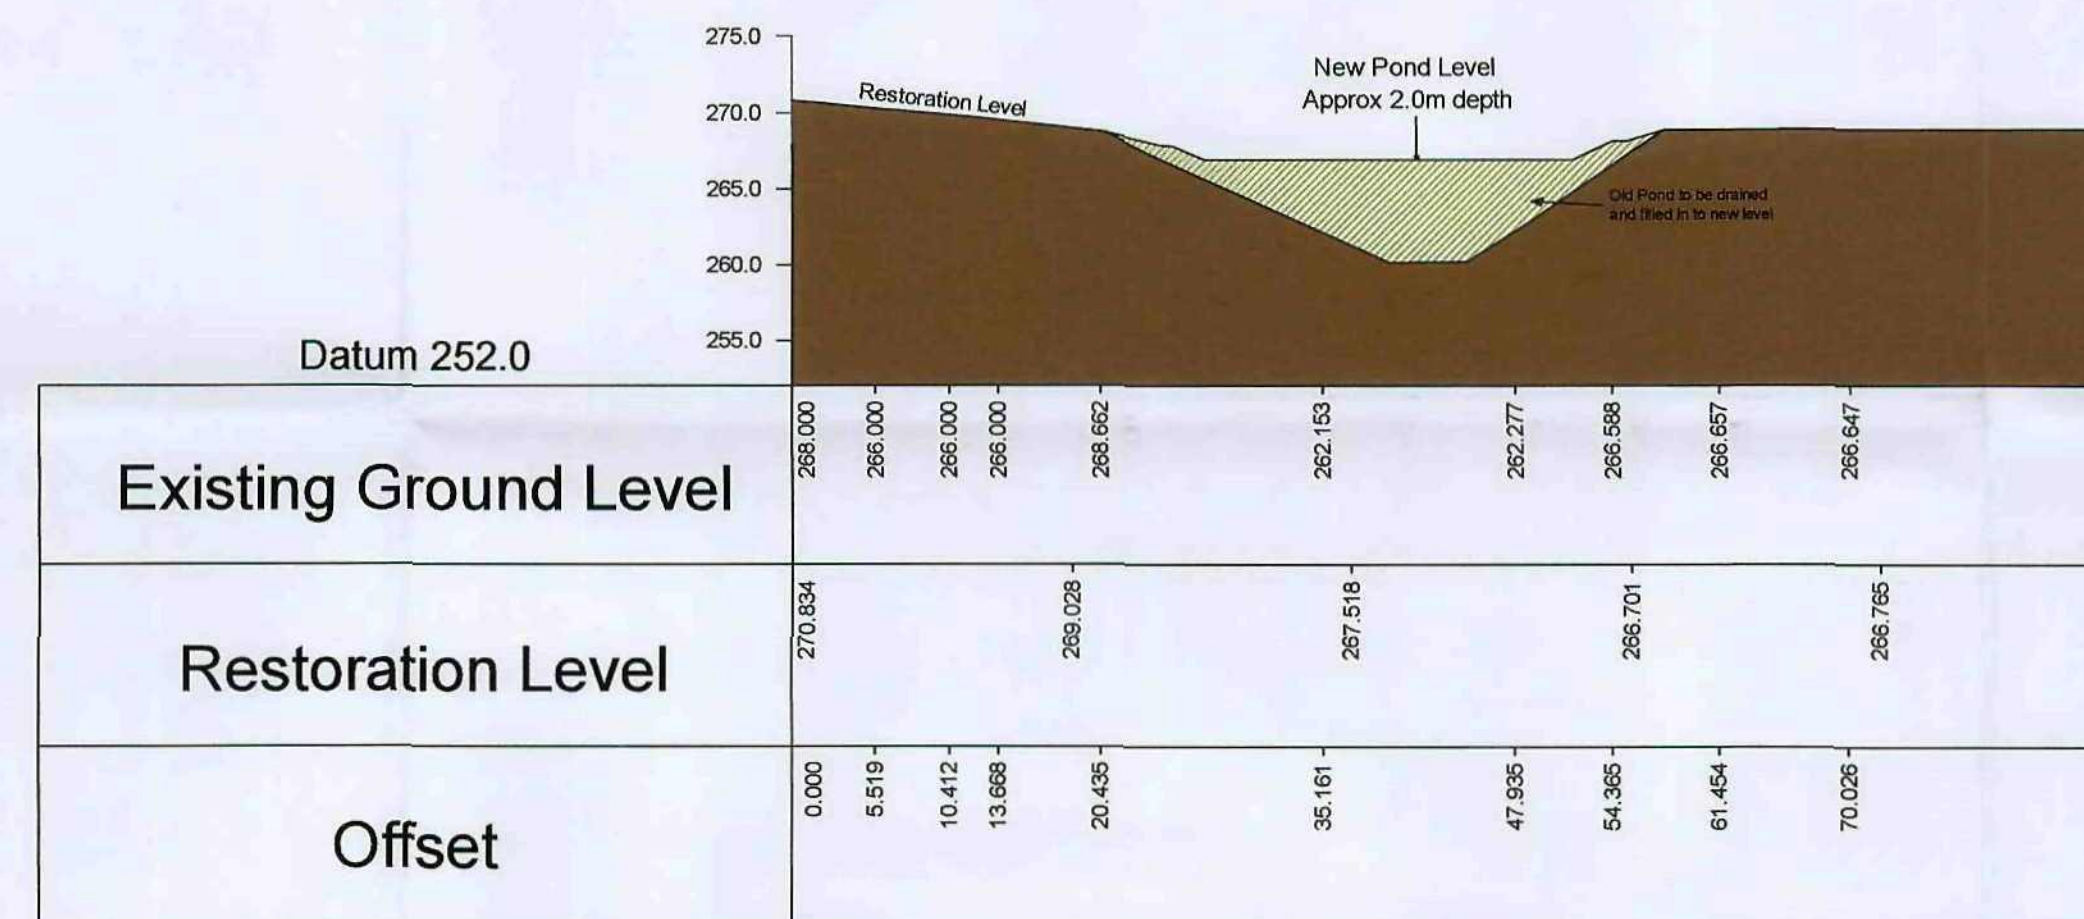


Proposed Section A - A'

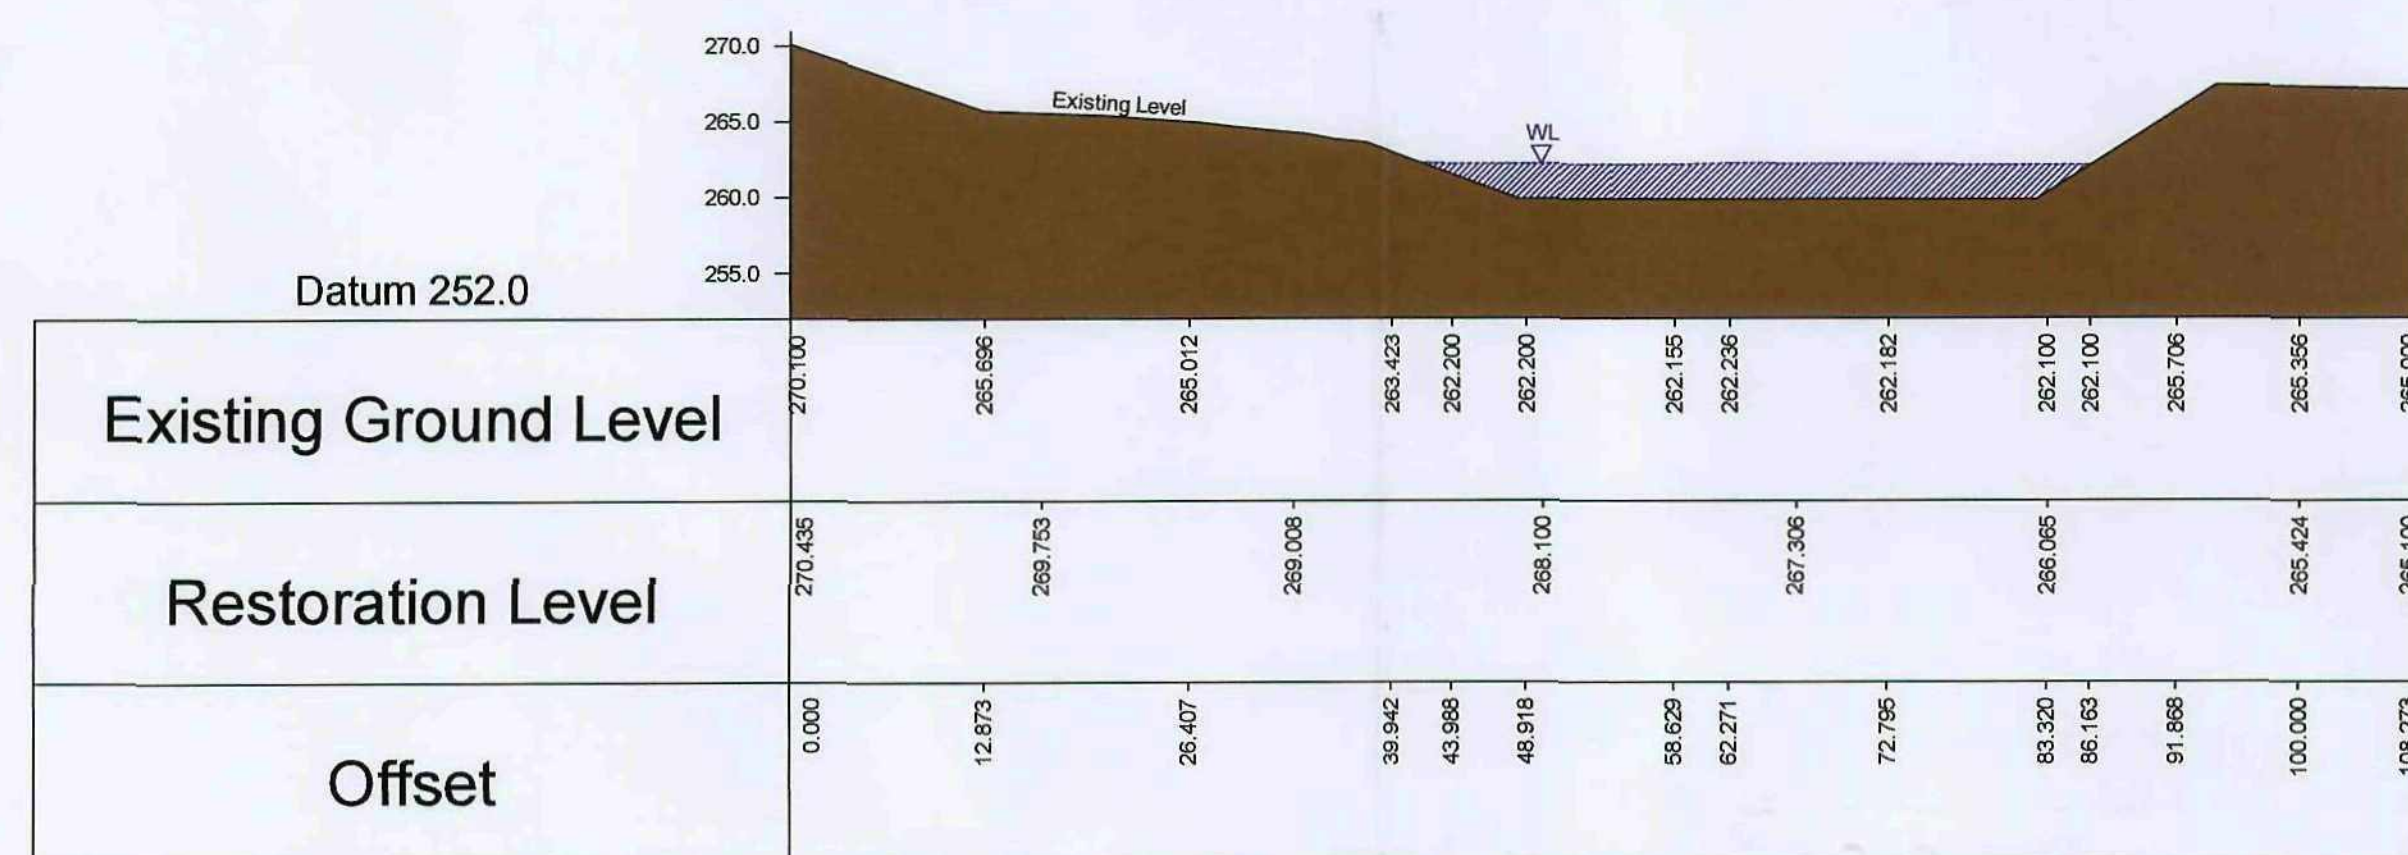

Section B - B'

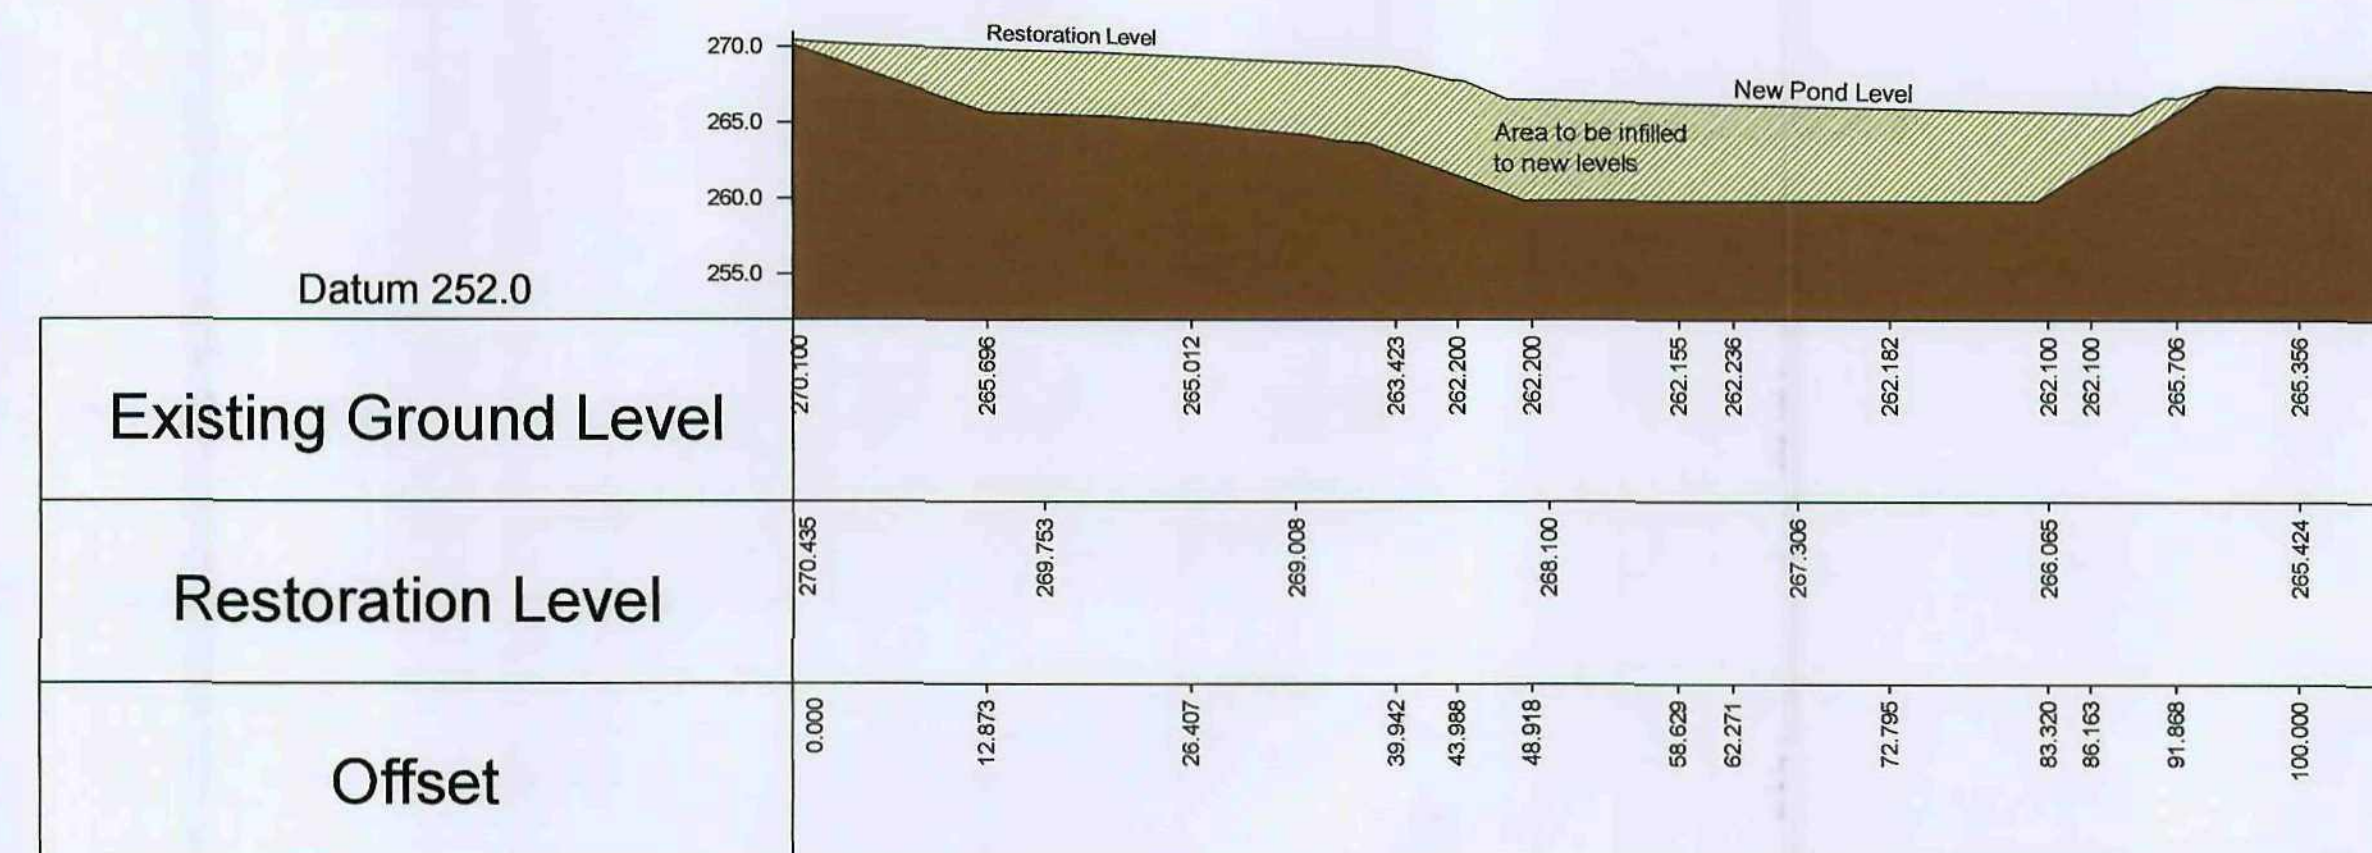

Proposed Section B - B'

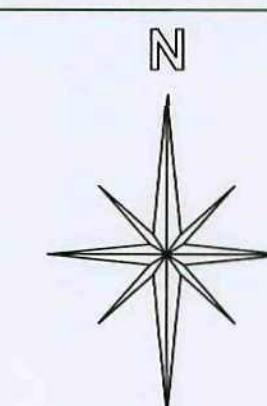

FGB Fennell, Green & Bates
 MEASURING ENGINEERS, SURVEYORS & ENVIRONMENTAL CONSULTANTS

FENNELL, GREEN & BATES
 25 Smyth Street
 Wakefield
 West Yorkshire
 WF1 1ED
 Tel - 01924 372197
 Fax - 01924 365559
 e-mail - fgb@fgb-surveyors.co.uk

Client
J G Pears Ltd

Job Title
Bradshaw Quarry

Project Title
Restoration Proposals

Scale 1:500 Date Feb 2009 Drawn by PS Checked

Dwg. title
PROPOSAL TO REDUCE DEPTH OF EXISTING POND

DWG No. JP/BQ/2009-01 Job no. Rev. 00

PLOT SIZE A1. PLOT SCALE: 1: TYPE SCALE HERE