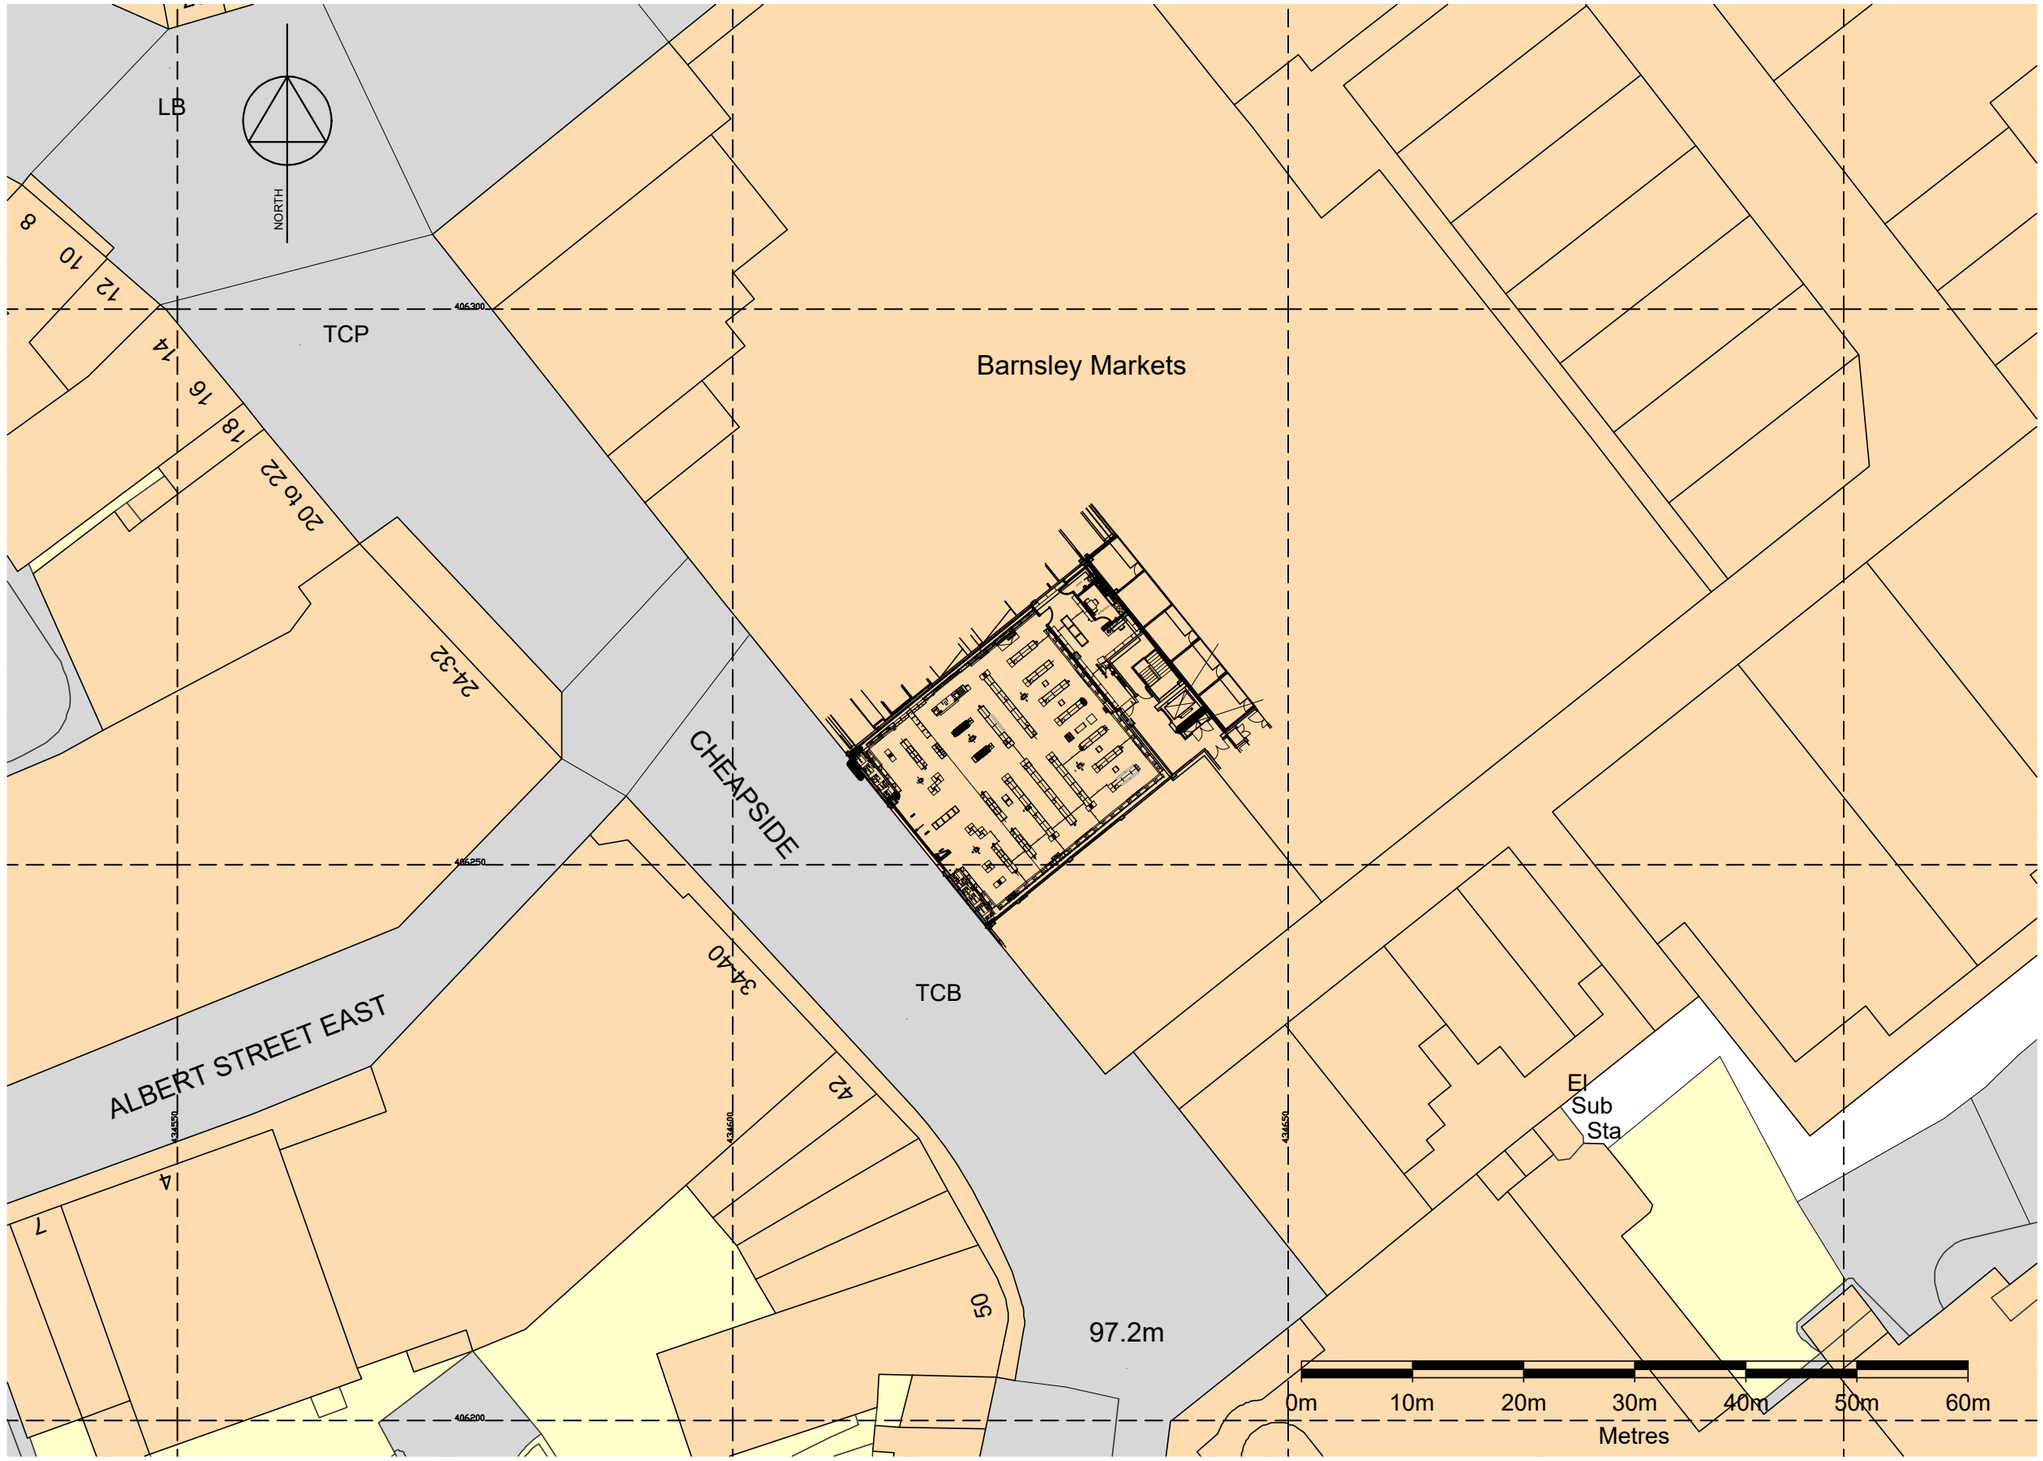


Copyright KMB Ltd.

Do Not Scale This Drawing For Construction Purposes

CDM - Significant Design Hazards

Hazard	Control

GB	DE	Date	Description	Drawn	Checked

Amendments

Drawing Status

Approval

CONSTRUCTION CONSULTANTS

PROJECT
Unit SU3
The Glass Works
Barnsley

CLIENT
DEICHMANN

TITLE
Block Plan

SCALE	DATE
1:500 @ A3	MARCH 2020

DRAWN BY	CHECKED BY	DRAWING No.	REV
DCQ	BF	7167-01	-

The Old Bake House, Kirton, Lincolnshire, PE20 1EH
t: 01205 724016 f: 01205 724470 e: Kmb@kmb-ltd.co.uk