


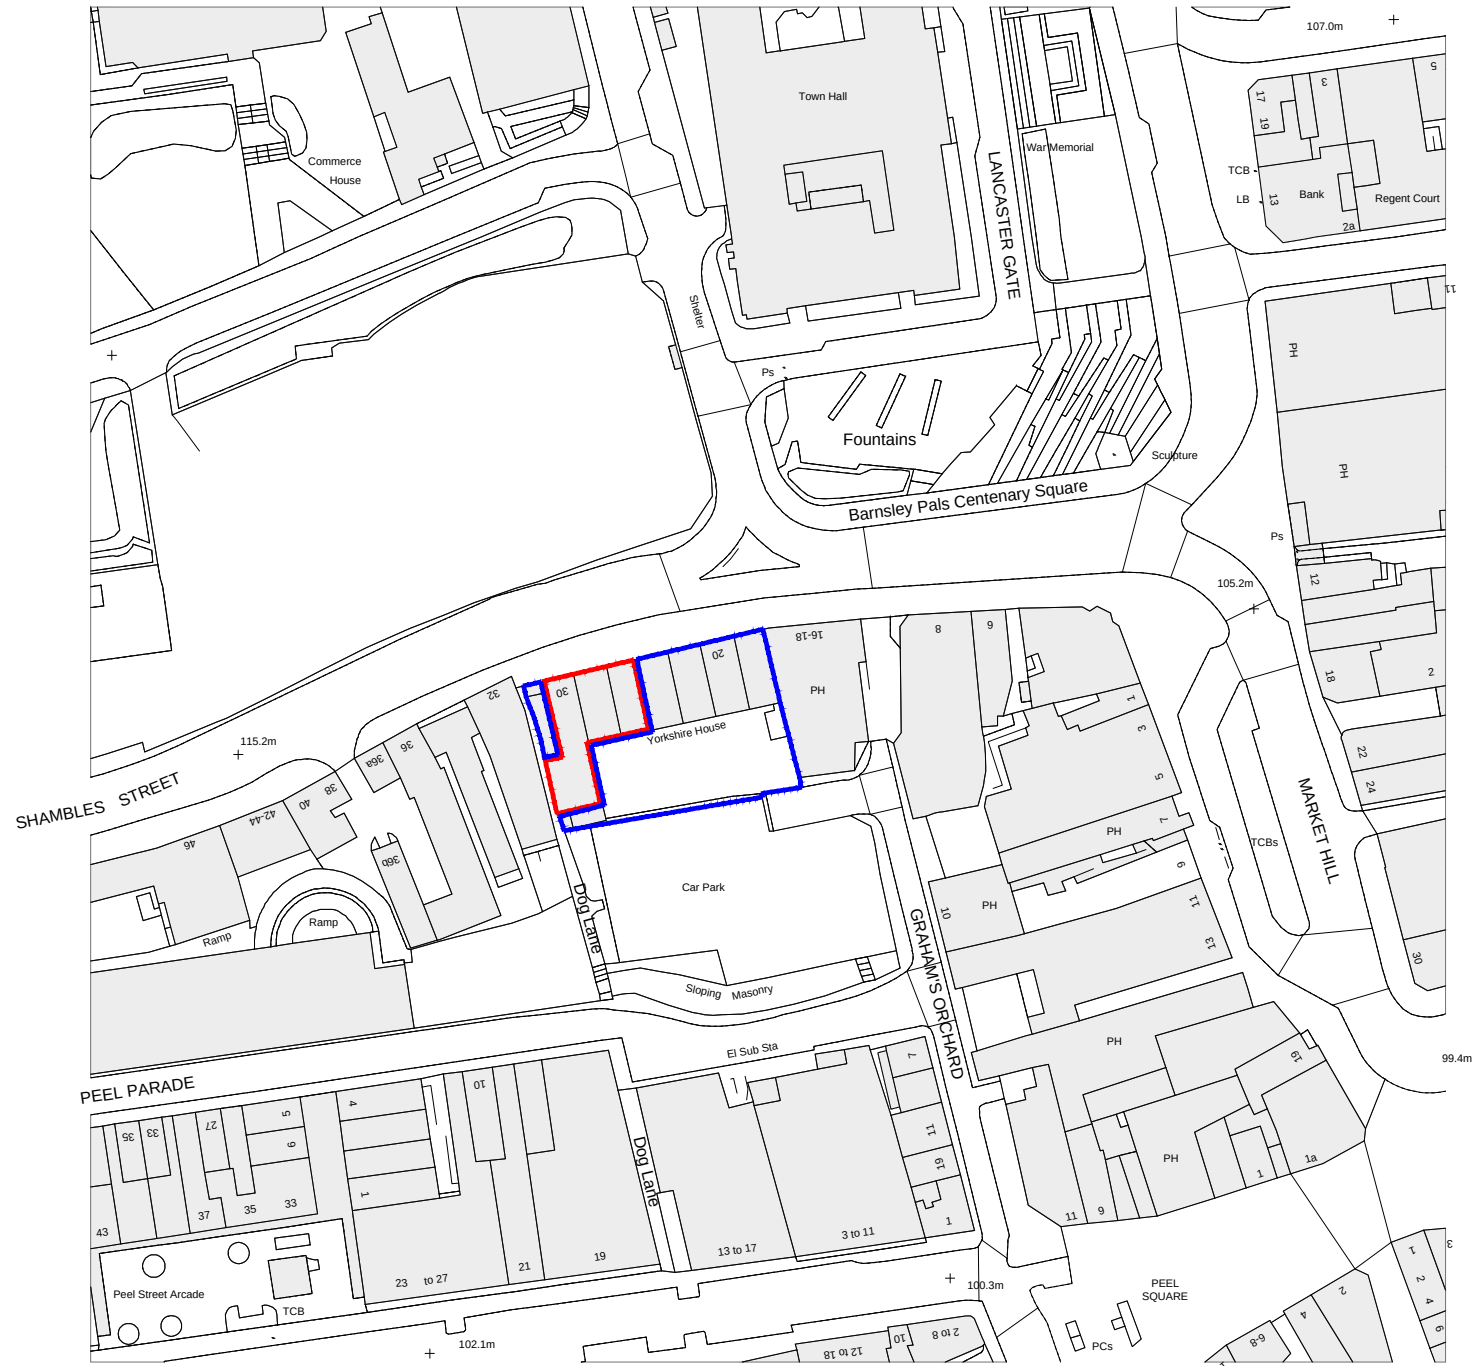

B. 28.03.18 Updated.
A. 26.07.16 Updated.
REV.

PROJECT
20-30 Shambles Street
& Yorkshire House,
Barnsley, S70 2SW.

DRAWING
Site Location Plan

SCALE	PAPER SIZE	DATE	DRAWN BY
1:1250	A3	19.04.16	
DRAWING N°		REVISION	
143.03.01		B	

CAD REF. drg 018 site location plan.dwg

