


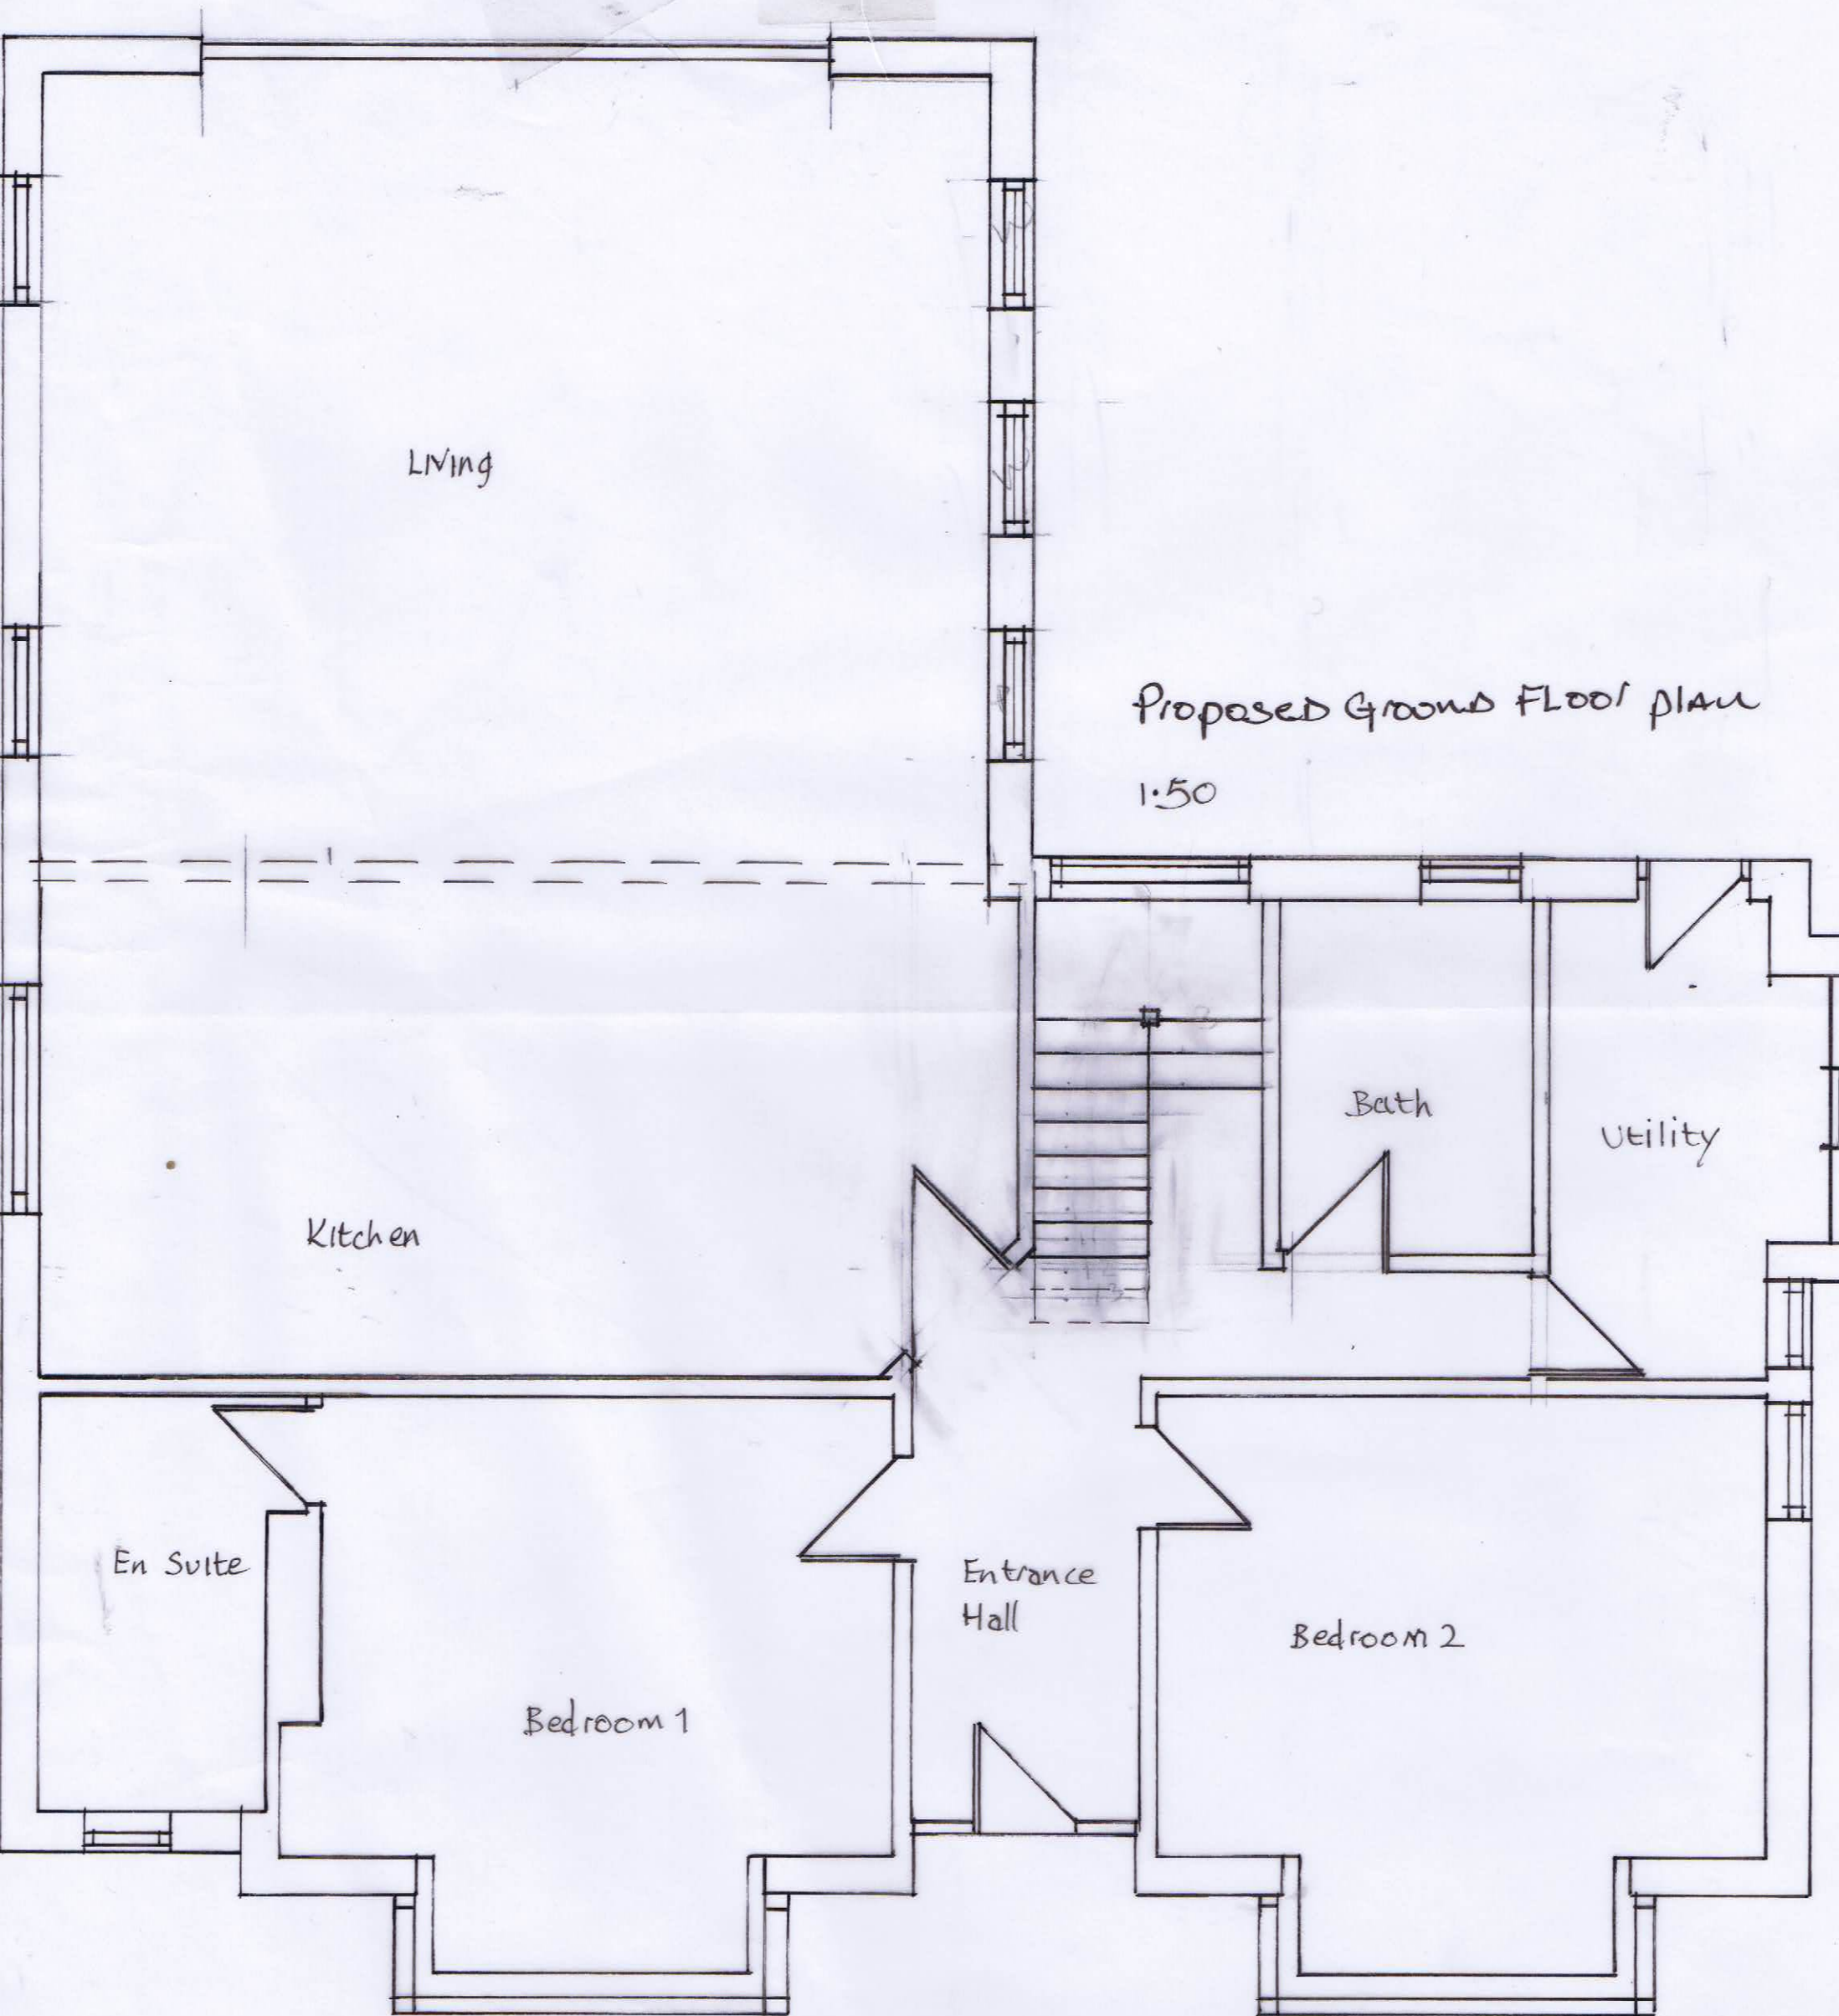

Proposed Ground Floor plan

1:50