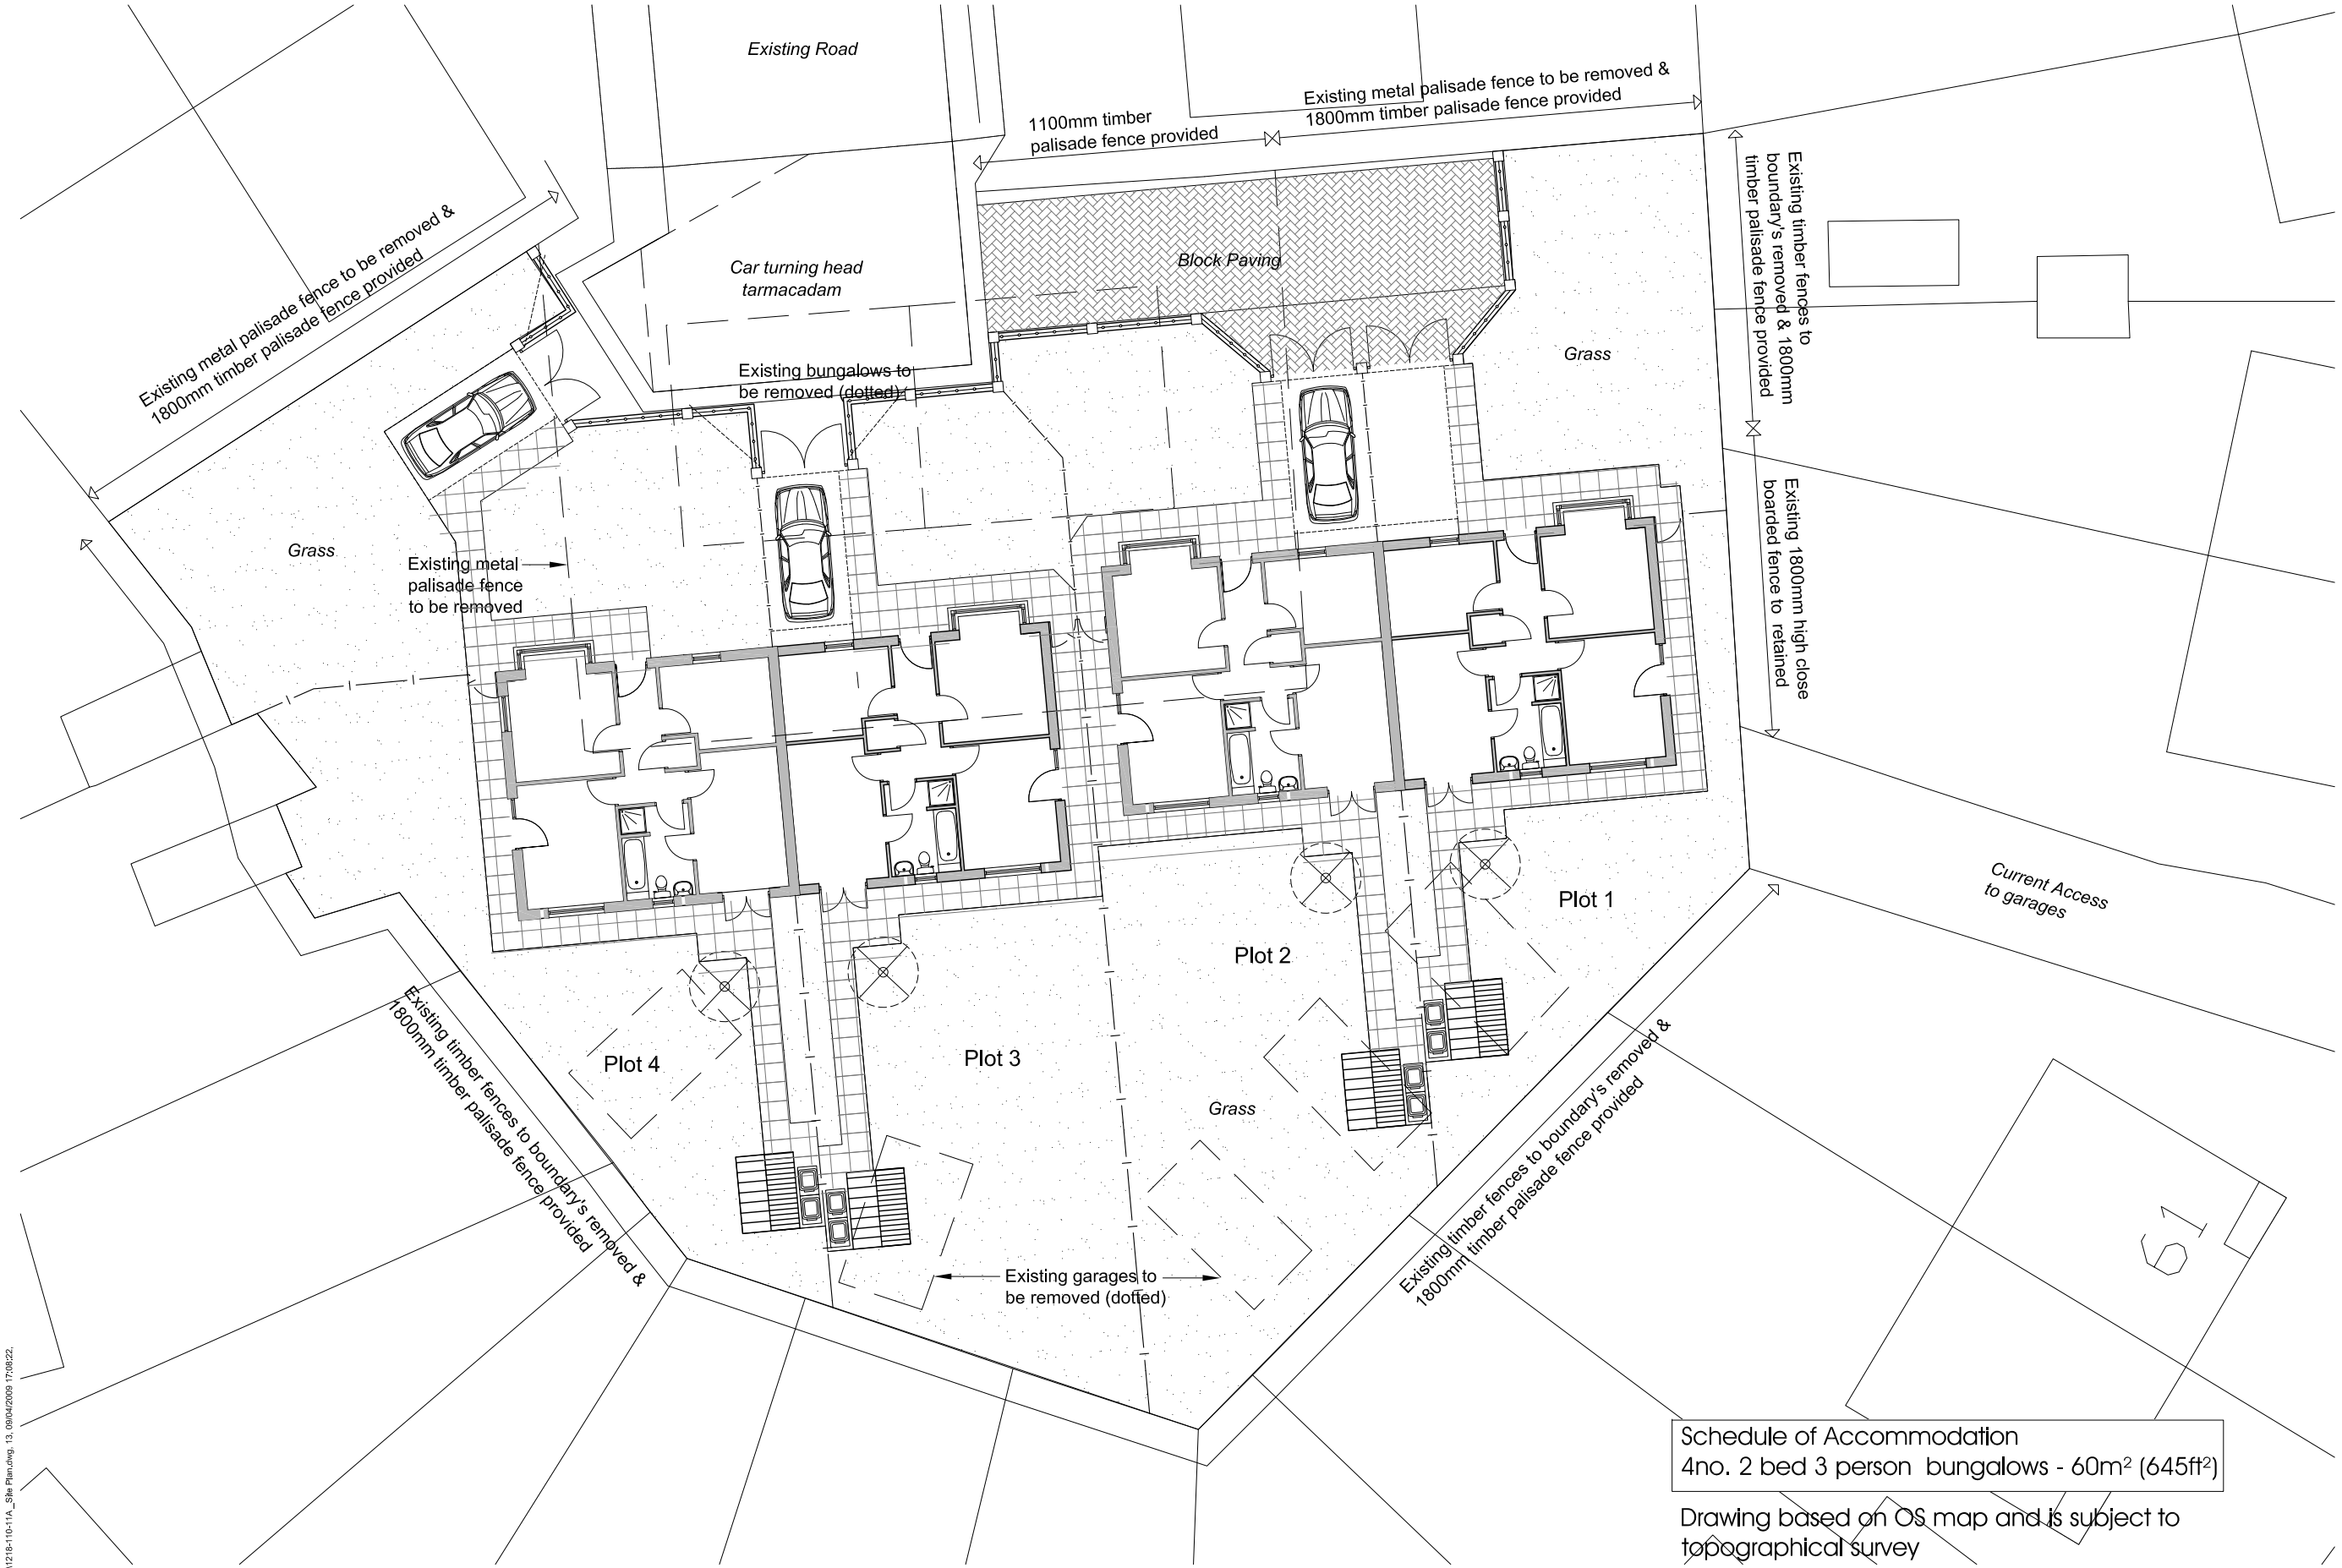


© Acanthus WSM Architects

The general contractor is responsible for the verification all dimensions on site and the architect is to be informed of any discrepancy.

The status of information contained in a computer copy of this drawing shall be limited to that conveyed by the paper copy.

Revisions:

Chevin HOUSING GROUP

drawing status

- approval
- construction
- preliminary
- record
- information
- comment
- tender

Schedule of Accommodation
4no. 2 bed 3 person bungalows - 60m² (645ft²)

Drawing based on OS map and is subject to topographical survey

1:200 SCALE BAR
0 1 2 5 10 20 Metres

External Works Plan
4no. 2 bed Bungalow
Sheaf Court - Kendray

Scale	1:200 @ a3
Date	sept 08
Drawn	RJ
Dwg.No	1218-110-13

Acanthus WSM Architects
Woodhall, Woodhall Lane, Leeds LS28 5NY. TEL. 0113 239 3414. FAX 0113 256 9688. E-Mail.. architects@acanthuswsm.com

S:\12181\10 Sheaf Court\DWG\Planning Application Drawings\1218-110-11A_Site Plan.dwg, 13, 09/04/2009 17:08:22, robertj, Adobe PDF, A3, 1:1