PROPOSED FRONT ELEVATION
SCALE 1:100

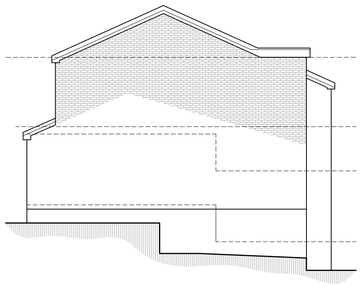

PROPOSED SIDE ELEVATION
SCALE 1:100

PROPOSED REAR ELEVATION
SCALE 1:100

EXISTING FRONT ELEVATION
SCALE 1:100

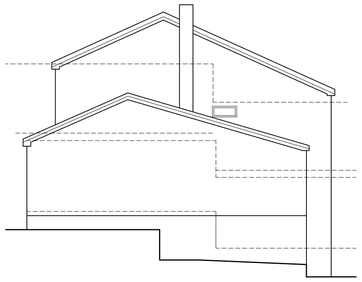

EXISTING SIDE ELEVATION
SCALE 1:100

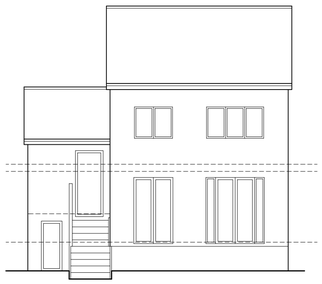

EXISTING REAR ELEVATION
SCALE 1:100

BLOCK PLAN
SCALE 1:500

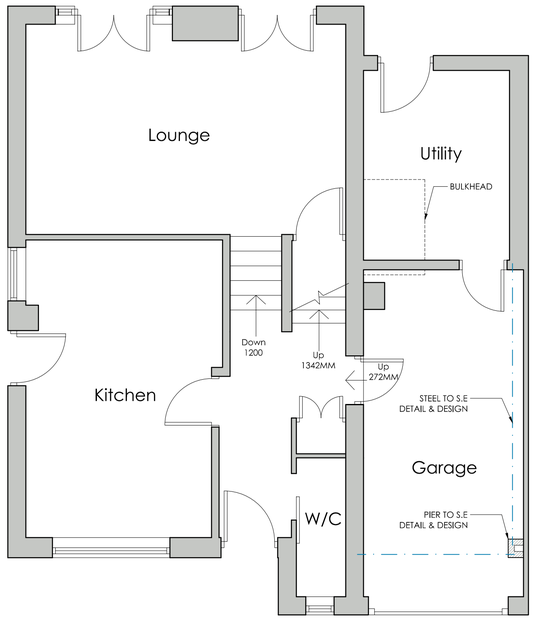

PROPOSED GROUND FLOOR PLAN SCALE 1:50

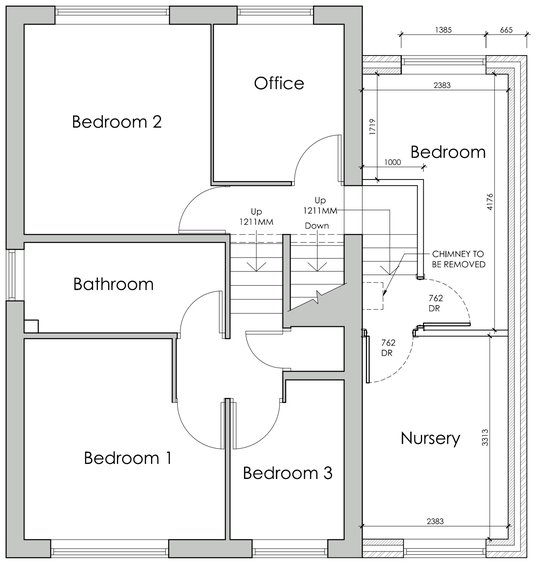

PROPOSED FIRST FLOOR PLAN SCALE 1:50

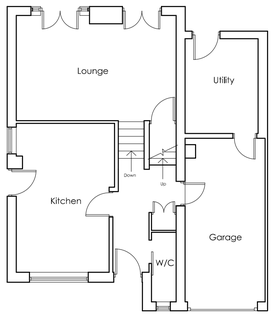

EXISTING GROUND FLOOR PLAN
SCALE 1:100

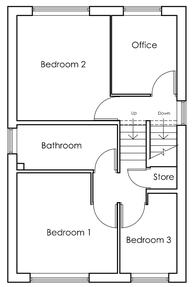

EXISTING FIRST FLOOR PLAN
SCALE 1:100

LOCATION PLAN
SCALE 1:1250

White Agus PARTNERSHIP
ARCHITECTURAL SERVICES

OFFICE ONE,
34 VICTORIA ROAD,
BARNSLEY,
S70 2BU

Phone: 01226 208482
Email: info@whiteaguspartnership.co.uk
Web: www.whiteaguspartnership.co.uk

Project.	Client.		
PROPOSED EXTENSION AT 84 APPLEHAIGH VIEW ROYSTON, S71 4JG	MR PHIL KYTE & MS KATE HARTREE		
Drawing Title. PLANS AND ELEVATIONS	Date. MARCH 2022	Scale. 1:50 & 1:100 @ A1	
	Ref. 21–263	Dwg. No. 01	Rev. C

Date	Suffix	Description	Date	Suffix	Description
29/04/2022	A	REVISED TO CLIENTS REQUIREMENTS			
29/04/2022	B	REVISED TO CLIENTS REQUIREMENTS			
18/05/2022	C	REVISED TO CLIENTS REQUIREMENTS			