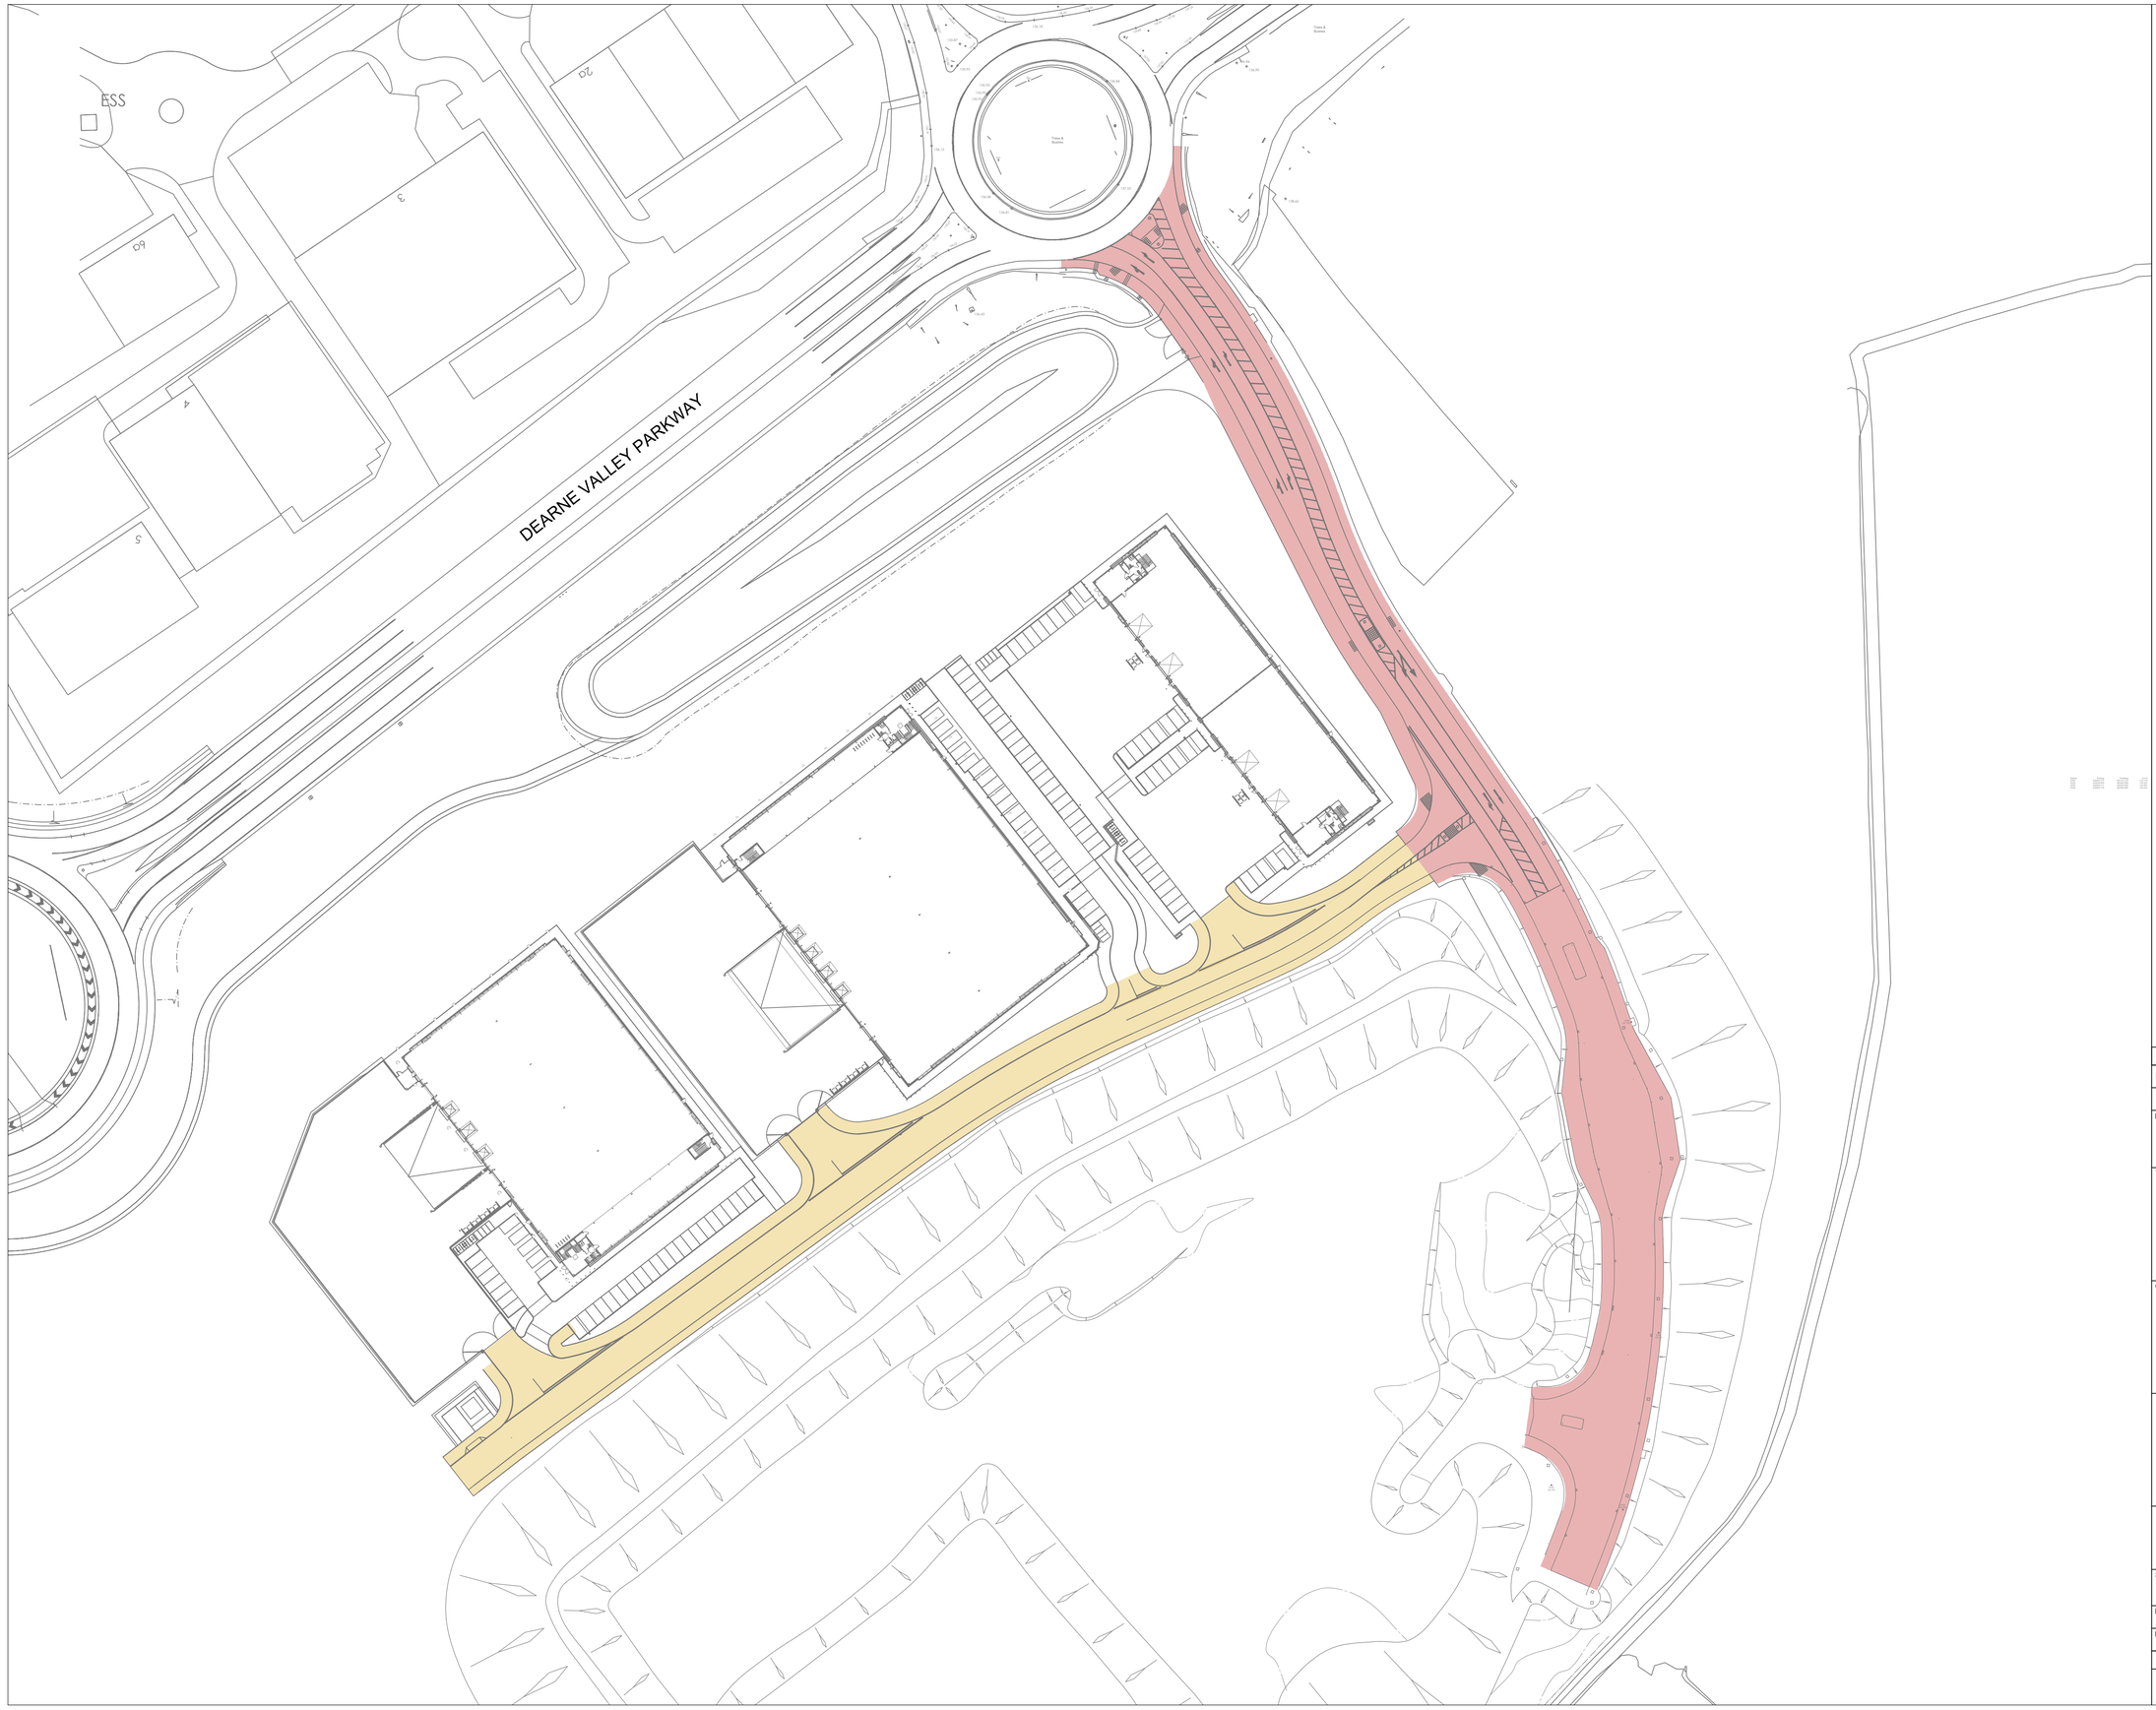

KEY:

ROAD CURRENTLY CONSTRUCTED TO BASE COURSE, FINAL SURFACE COURSE ANTICIPATED MAY 2023 (SUBJECT TO YORKSHIRE WATER WATER MAIN WORKS)

ROAD CURRENTLY CONSTRUCTED TO BASE COURSE, FINAL SURFACE COURSE ANTICIPATED JULY 2023 (SUBJECT TO ONGOING SITE EARTHWORKS)

REV	DATE	DESCRIPTION	BY
P01	20.04.23	FIRST ISSUE	AMF

AMENDMENTS

PROJECT
GATEWAY 36
DEARNE VALLEY PARKWAY

TITLE
ACCESS ROAD
SURFACING SCHEDULE

CLIENT
HARWORTH GROUP

HOLLOWAY JENNINGS
Consulting Civil & Structural Enginners

CONNAUGHT HOUSE, PARK VIEW, LOFTHOUSE
WAKEFIELD, WF3 3HA
T 01924 824 433
admin@hjce.co.uk www.hjce.co.uk

STATUS
S2 - FOR INFORMATION

DESIGNED BY	CHECKED BY	HJCE REF
AMF	AMF	7423
DRAWN BY	DATE	SCALES @ A1
AMF	20.04.2023	NTS

PROJECT - ORIGINATOR - VOLUME - LEVEL - TYPE - ROLE - NUMBER
7423-HJCE-XX-XX-DR-C-0001

REVISION
P01