

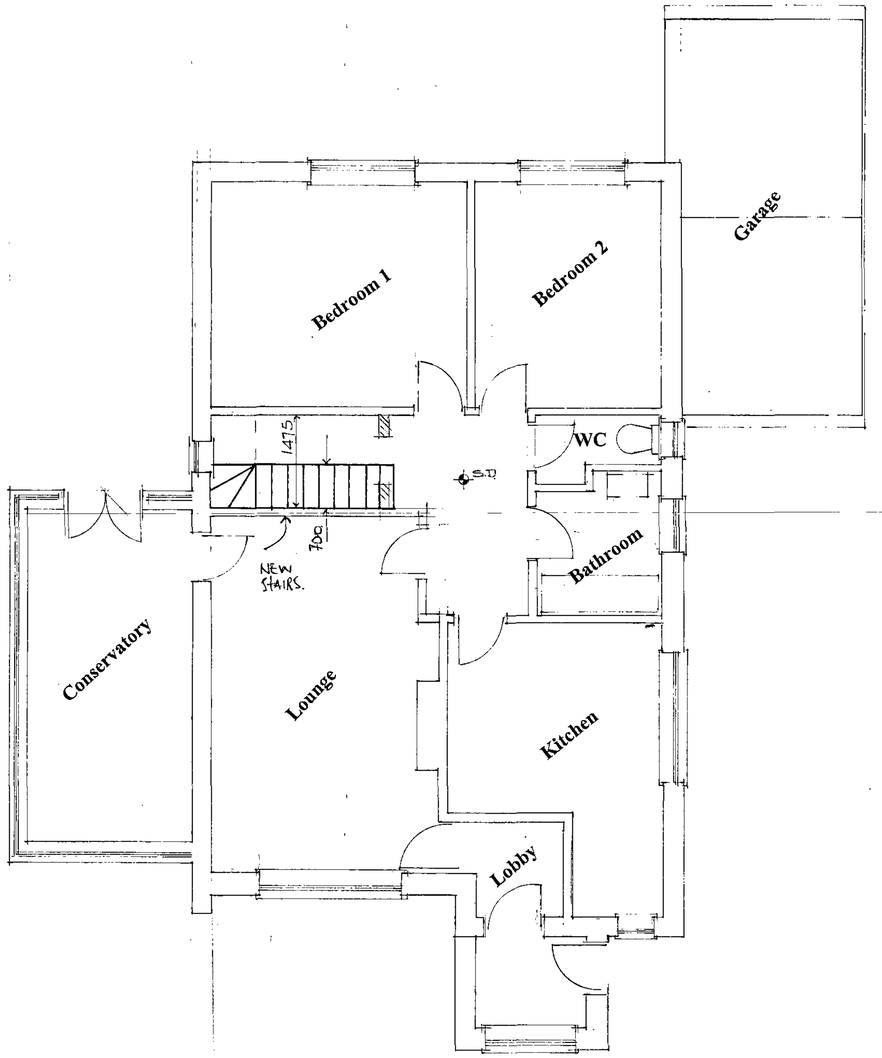


Existing / Proposed Ground Floor Layout

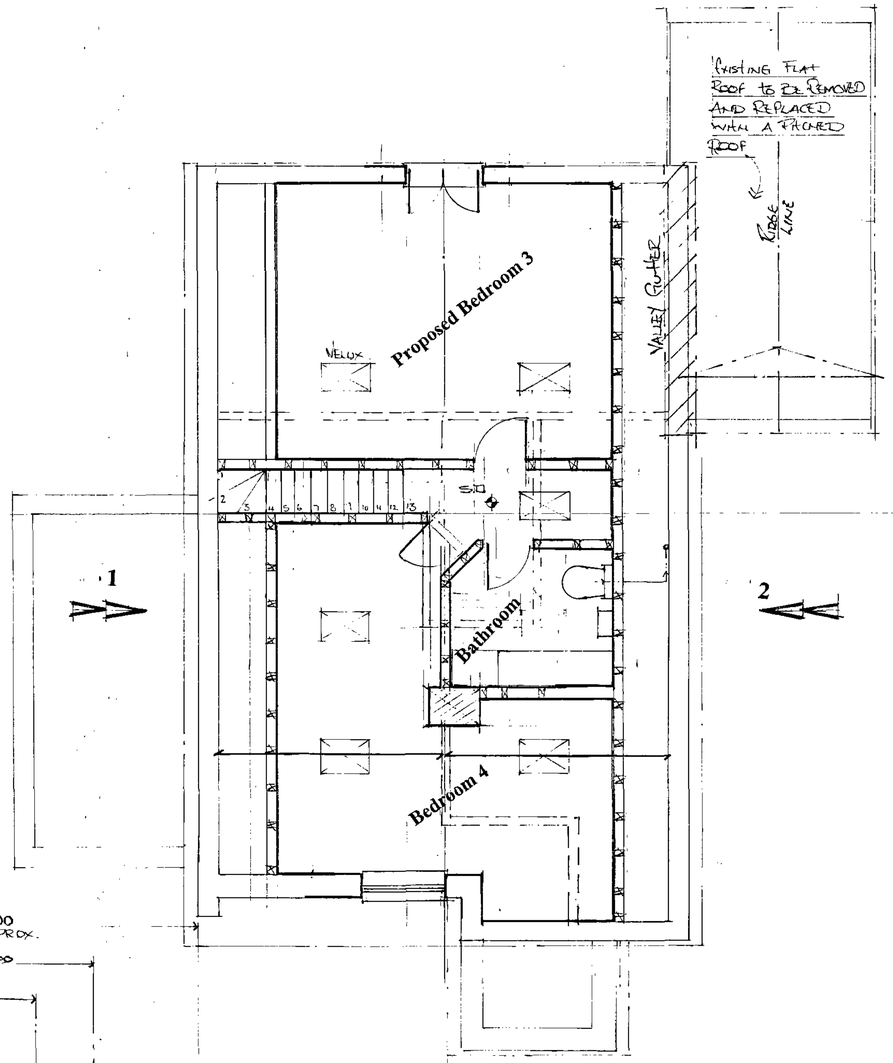

Proposed First Floor Layout

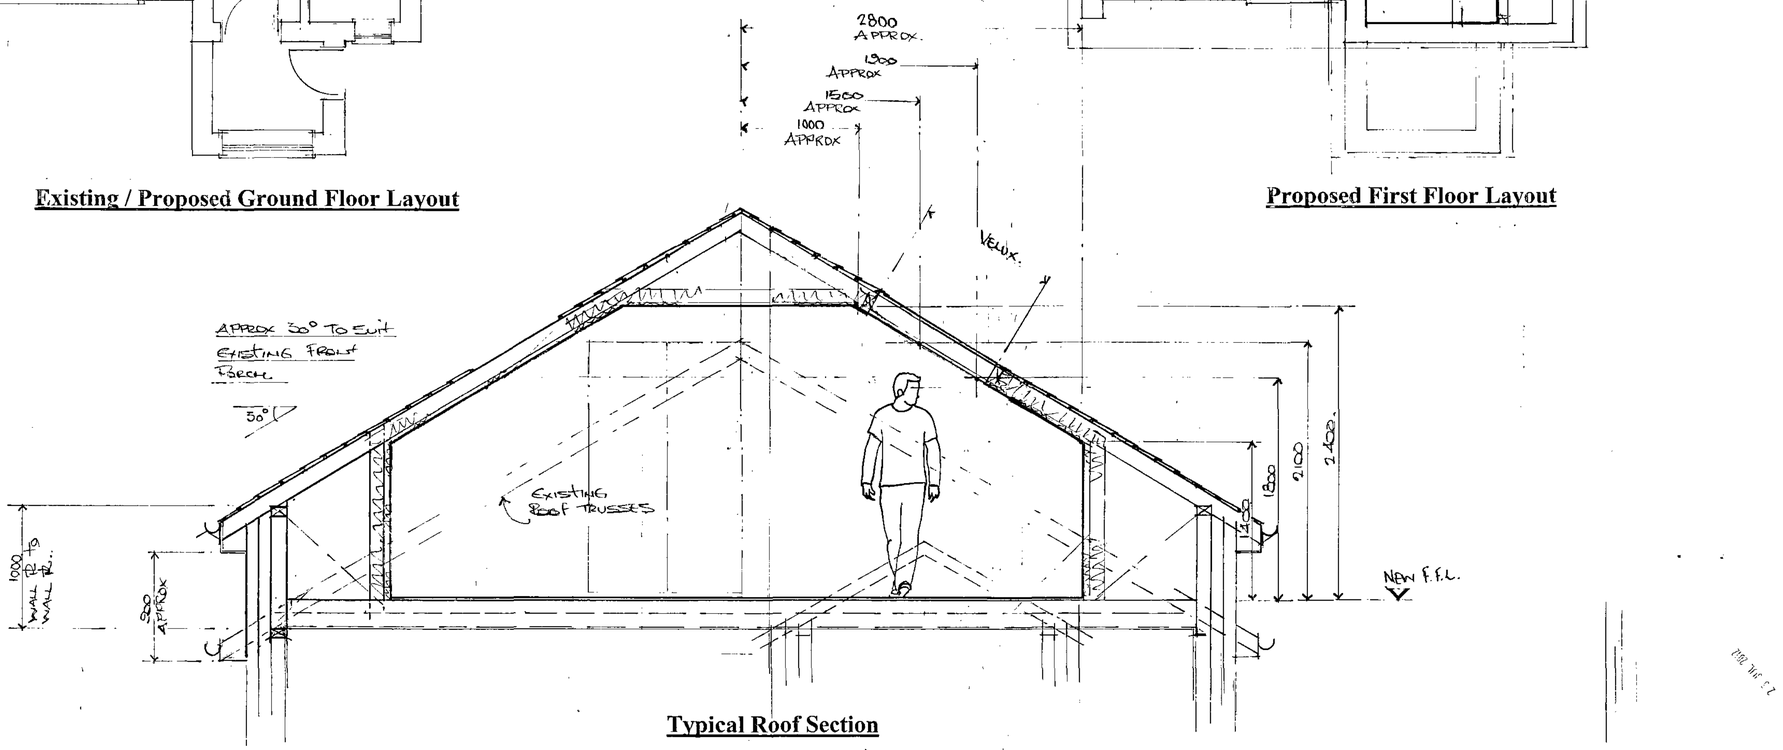

Typical Roof Section

NOTES:
All dimensions must be checked on site and not scaled from this drawing.

E		
D		
C		
B		
A	11.8.12	REVISED - Planning Submission 2.
	Date	Revisions

© copyright

SDC Projects Ltd
336 Manchester Road
Deepcar
Sheffield
S36 2RH
Tel 0114 3279 118
Tel 07970 291539

Moor View
Manner Lane
Oxspring
S36 8WD

Client
Tony Boden

Job Title
Proposed Dormer Bedrooms/ Bathroom

Drawing Title
General Arrangement

Scale
1 : 50 1 : 100 1 : 25

Date | Drawn by
Steve Camps

Drg. No. **TB / 01** | Rev. **A**

594 x 841mm A1