


Do not scale this drawing.
Architects to be notified of any discrepancies.
Contractors must check all dimensions on site.
This drawing is copyright and is for the use on this project only.
This drawing is to be used soley for the information as titled. For other information refer to the latest revision of any cross referenced drawings.

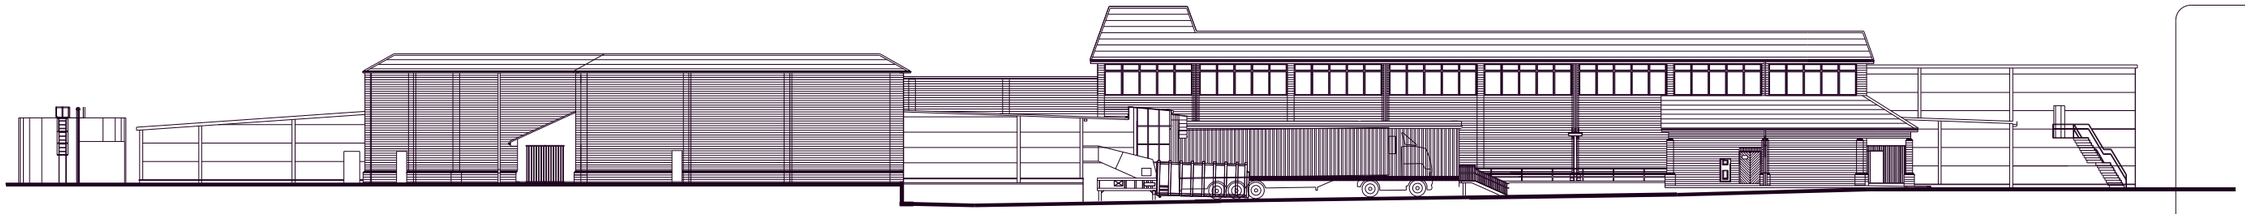


SOUTH WEST ELEVATION

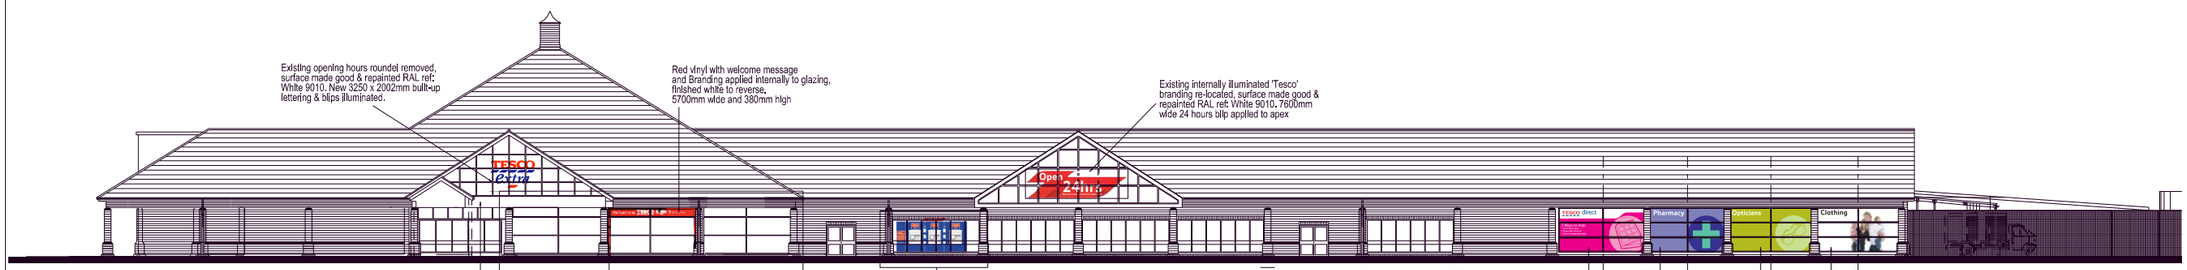


NORTH EAST ELEVATION

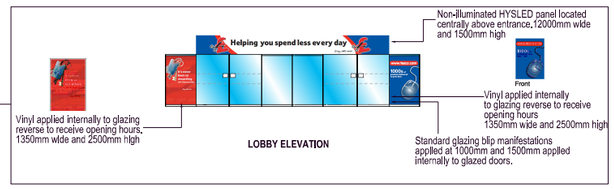


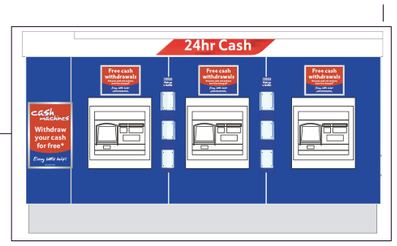



NORTH WEST ELEVATION

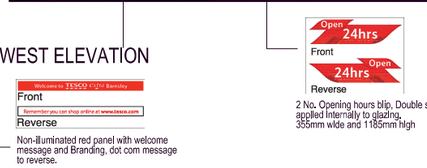

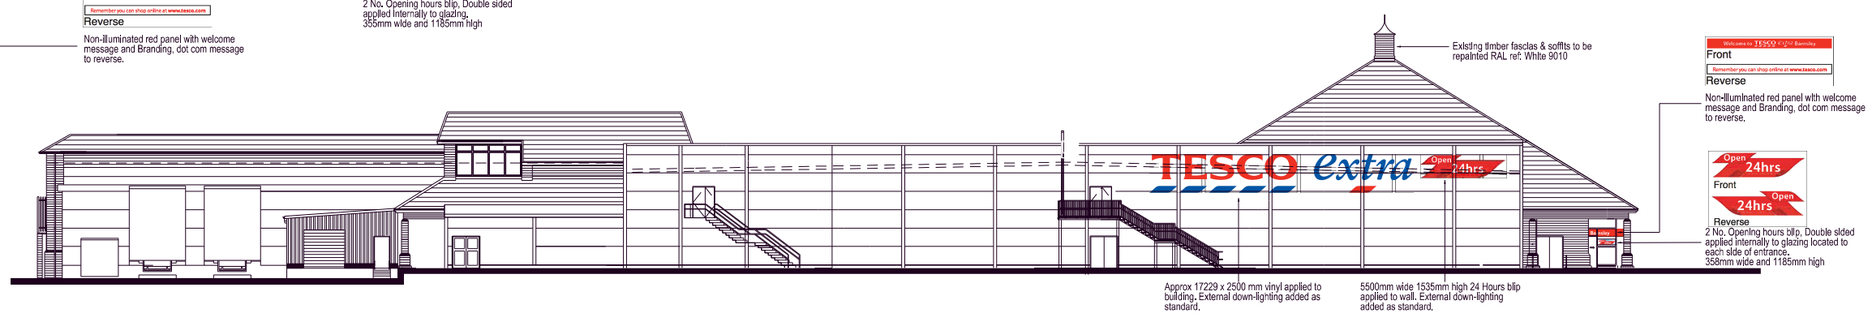

SOUTH EAST ELEVATION

Rev	Date	Description	Amd	Ckd
#		First Issue		
A	16.06.09	ATM graphics enlarged	FCL	RH
B	23.06.09	Signage to North East, North West & South East elevations amended.	FCL	RH
C	07.07.09	Signage dimensions added	RH	RH

Amendments

Client: TESCO

Project: WOMBWELL LANE BARNSLEY

Title: PROPOSED ELEVATION SIGNAGE

Project No:	Drwg No:	Amendment:
4016	/ P15	rev C

Scale:	Sheet:	Date:
1:200 @	A1	May '09

SMITH SMALLEY ARCHITECTS LTD
CRAVEN LODGE
VICTORIA AVENUE
HARROGATE
HG1 5PX
TEL 01423 531100

www.smithsmalley.co.uk
richardhill@smithsmalley.co.uk

BARNSLEY 4016