



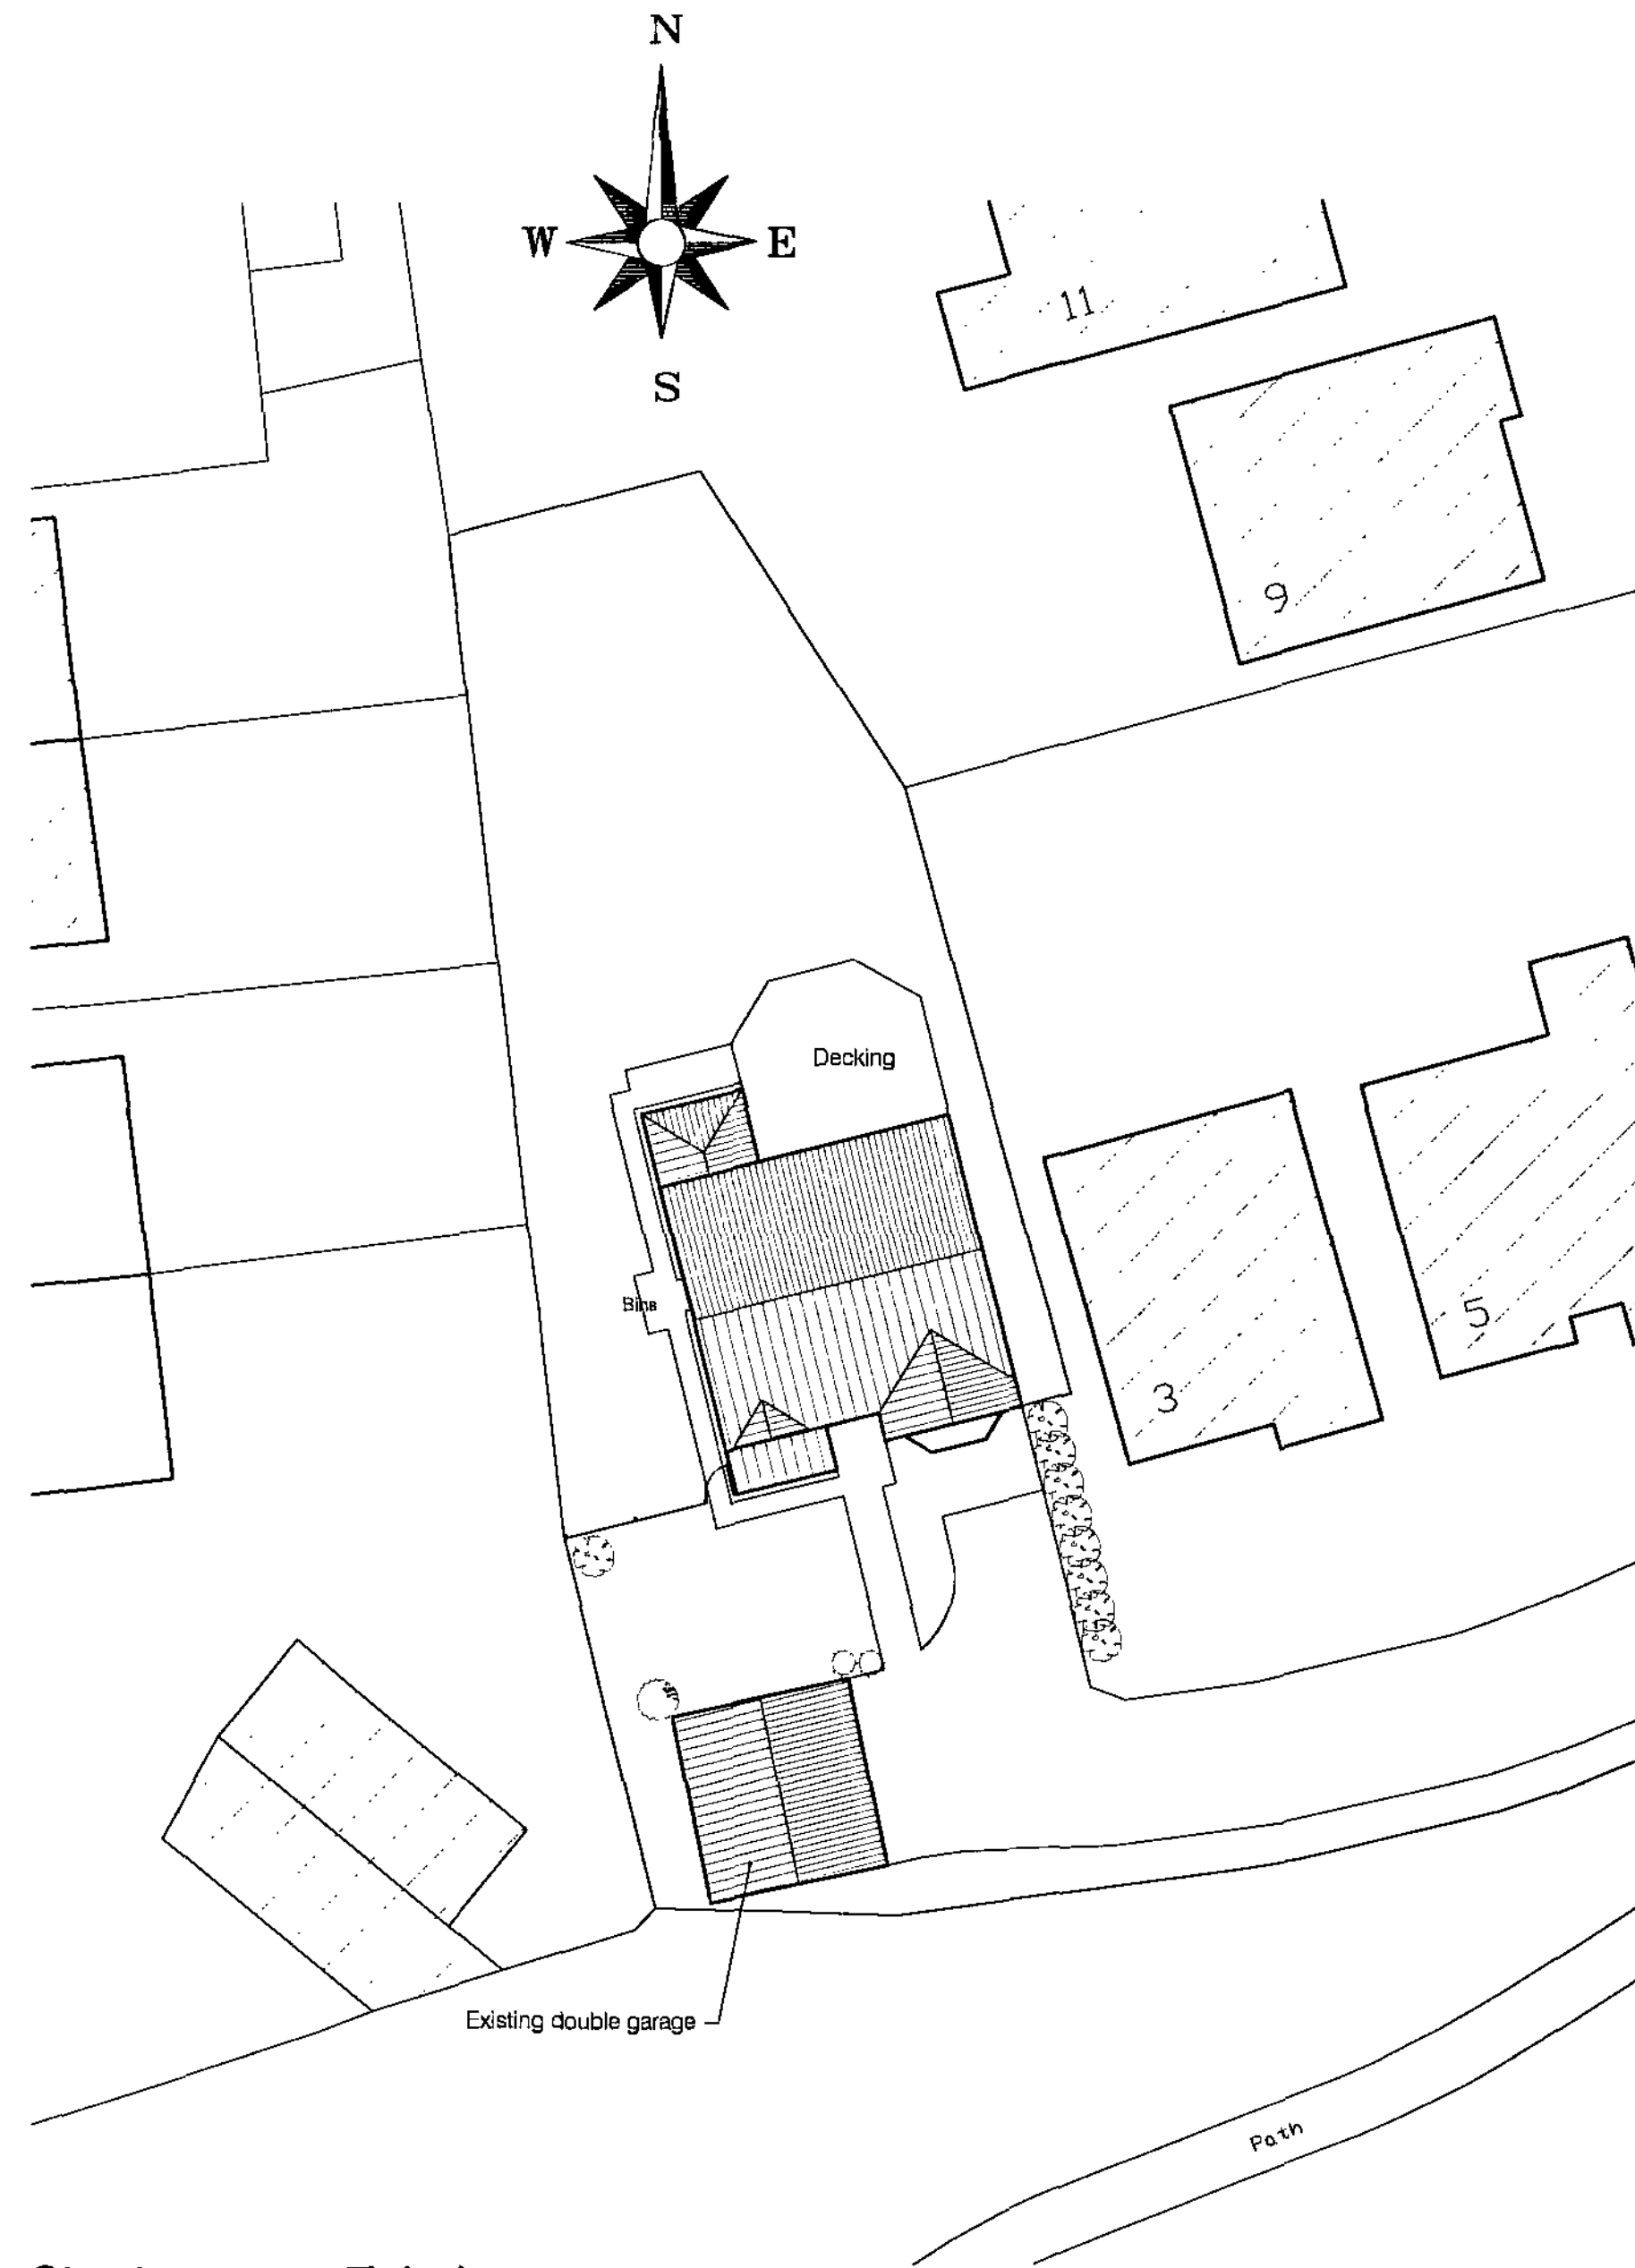

Site Layout - Existing

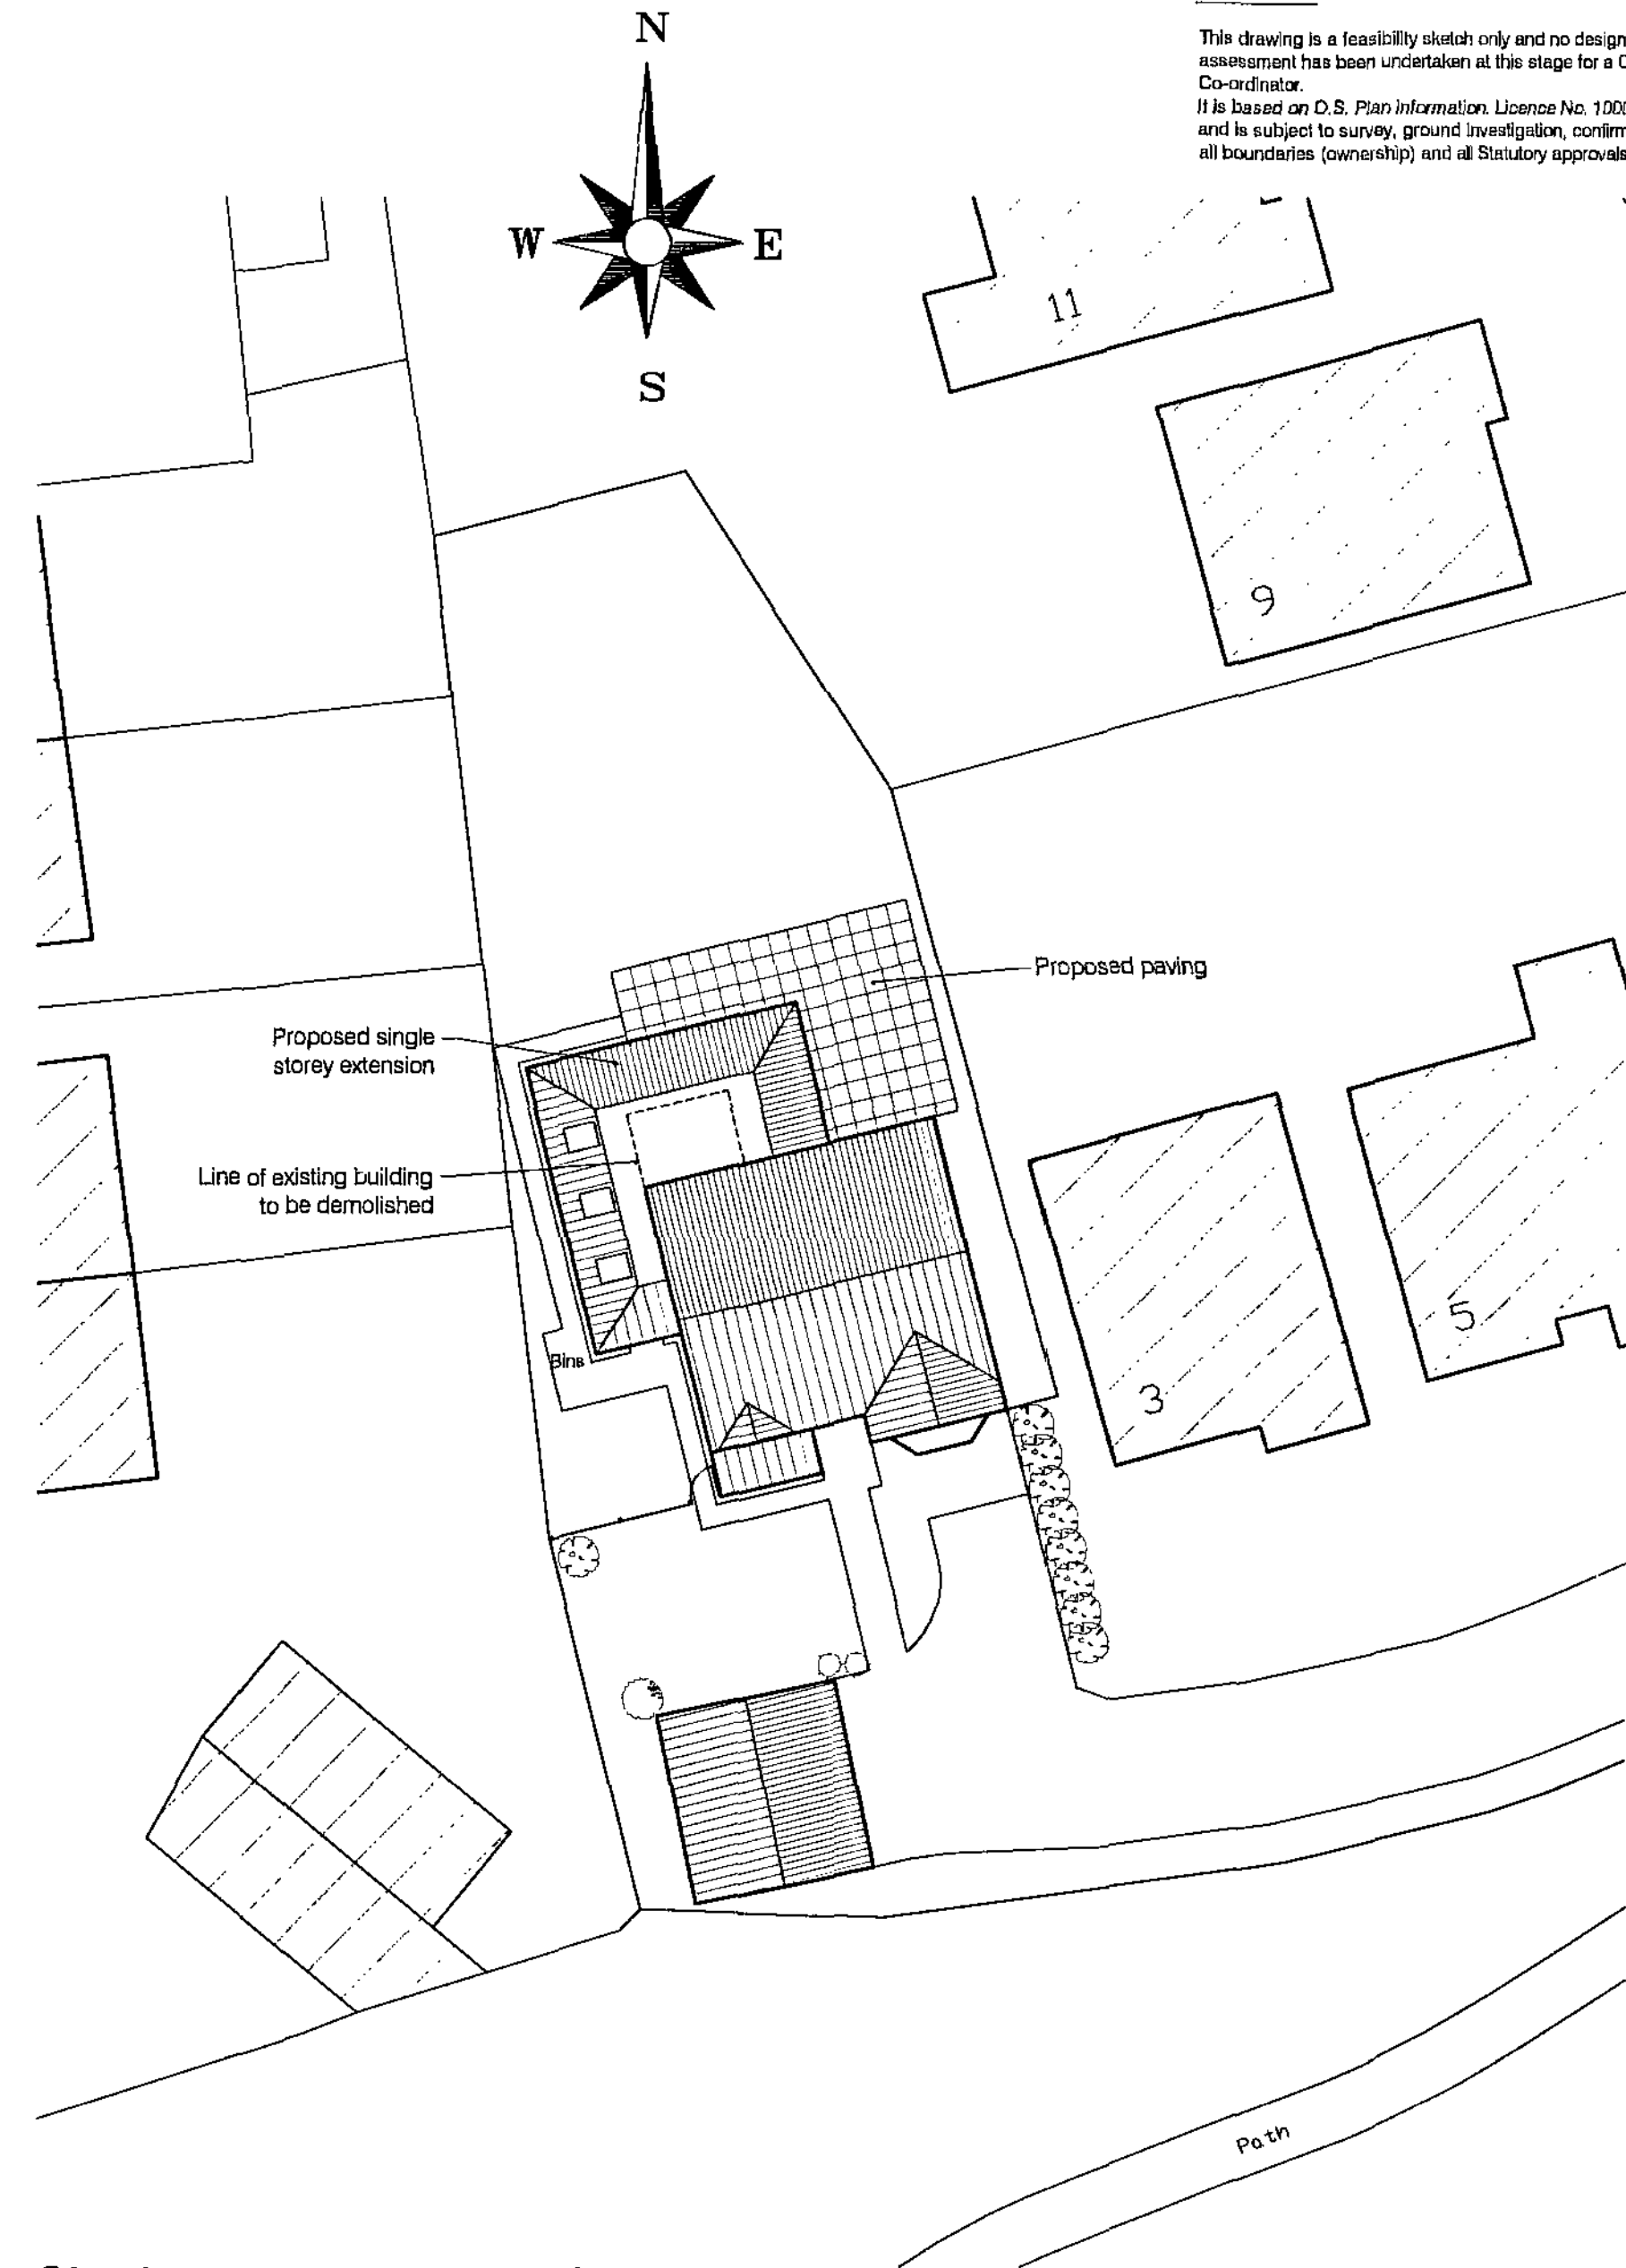

Site Layout - Proposed

NOTES

This drawing is a feasibility sketch only and no design assessment has been undertaken at this stage for a CDM Co-ordinator.
It is based on O.S. Plan information. Licence No. 100020449 and is subject to survey, ground investigation, confirmation of all boundaries (ownership) and all Statutory approvals.

Single Storey Extension to No.1 Chilcombe Place

© This drawing is the property of Self Architects - Copyright reserved

Client
Mr & Mrs Travis

Project
Extension to No.1 Chilcombe Place,
Birdwell, Barnsley, S70 5SX



No. 1 Heywood House,
Hydra Business Park,
Nether Lane, Ecclesfield,
Sheffield, S35 9ZX

tel: 0114 246 0500
fax: 0114 246 0880
email: design@selfarchitects.co.uk
web: www.selfarchitects.co.uk

Drawn by
SJ
Checked by
No.
3787-01

Date
Oct. 2010

Scale
1:200
Rev.