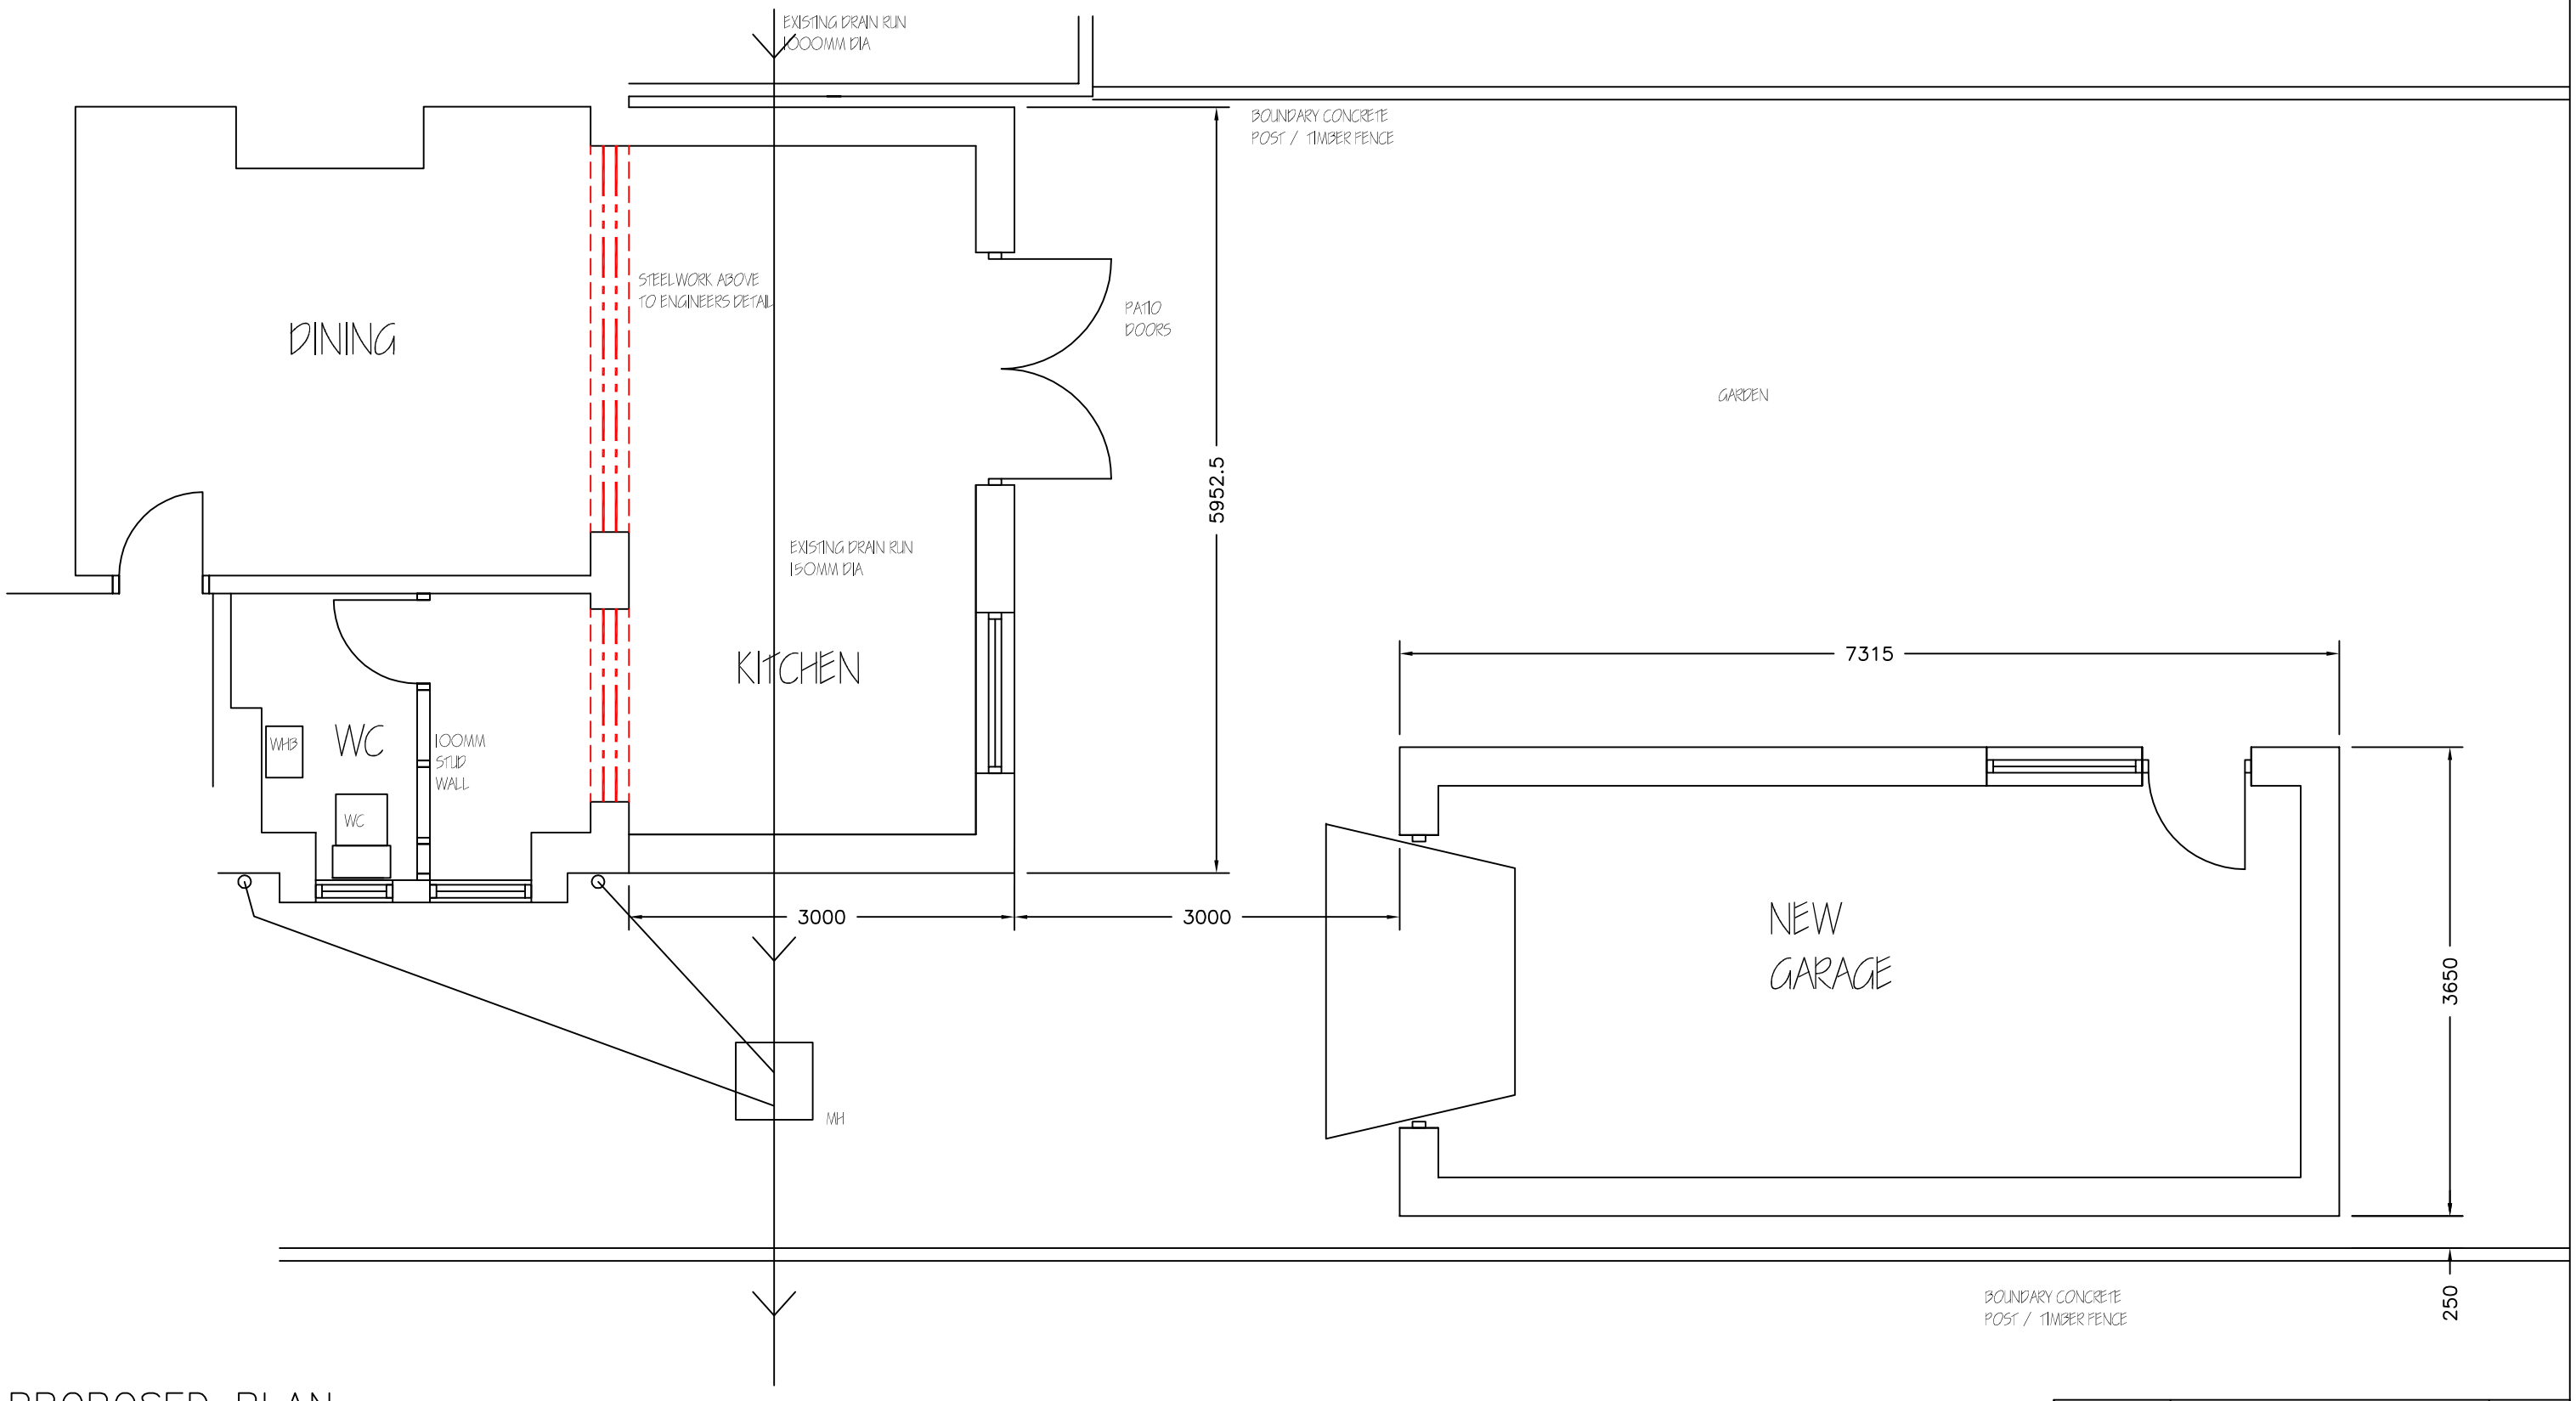


PROPOSED PLAN
1:50

Revisions	A. A----	00-00-
This drawing is for planning permission only and is not a construction drawing.		
Drawing Title	PROPOSED-PLAN	
Job No. - Dwg No.	DW/2013/6 .	——
Client:	DARREN WRIGHT 9 WOODLANE CARLTON S71 3JQ	
Scale.	1:50	