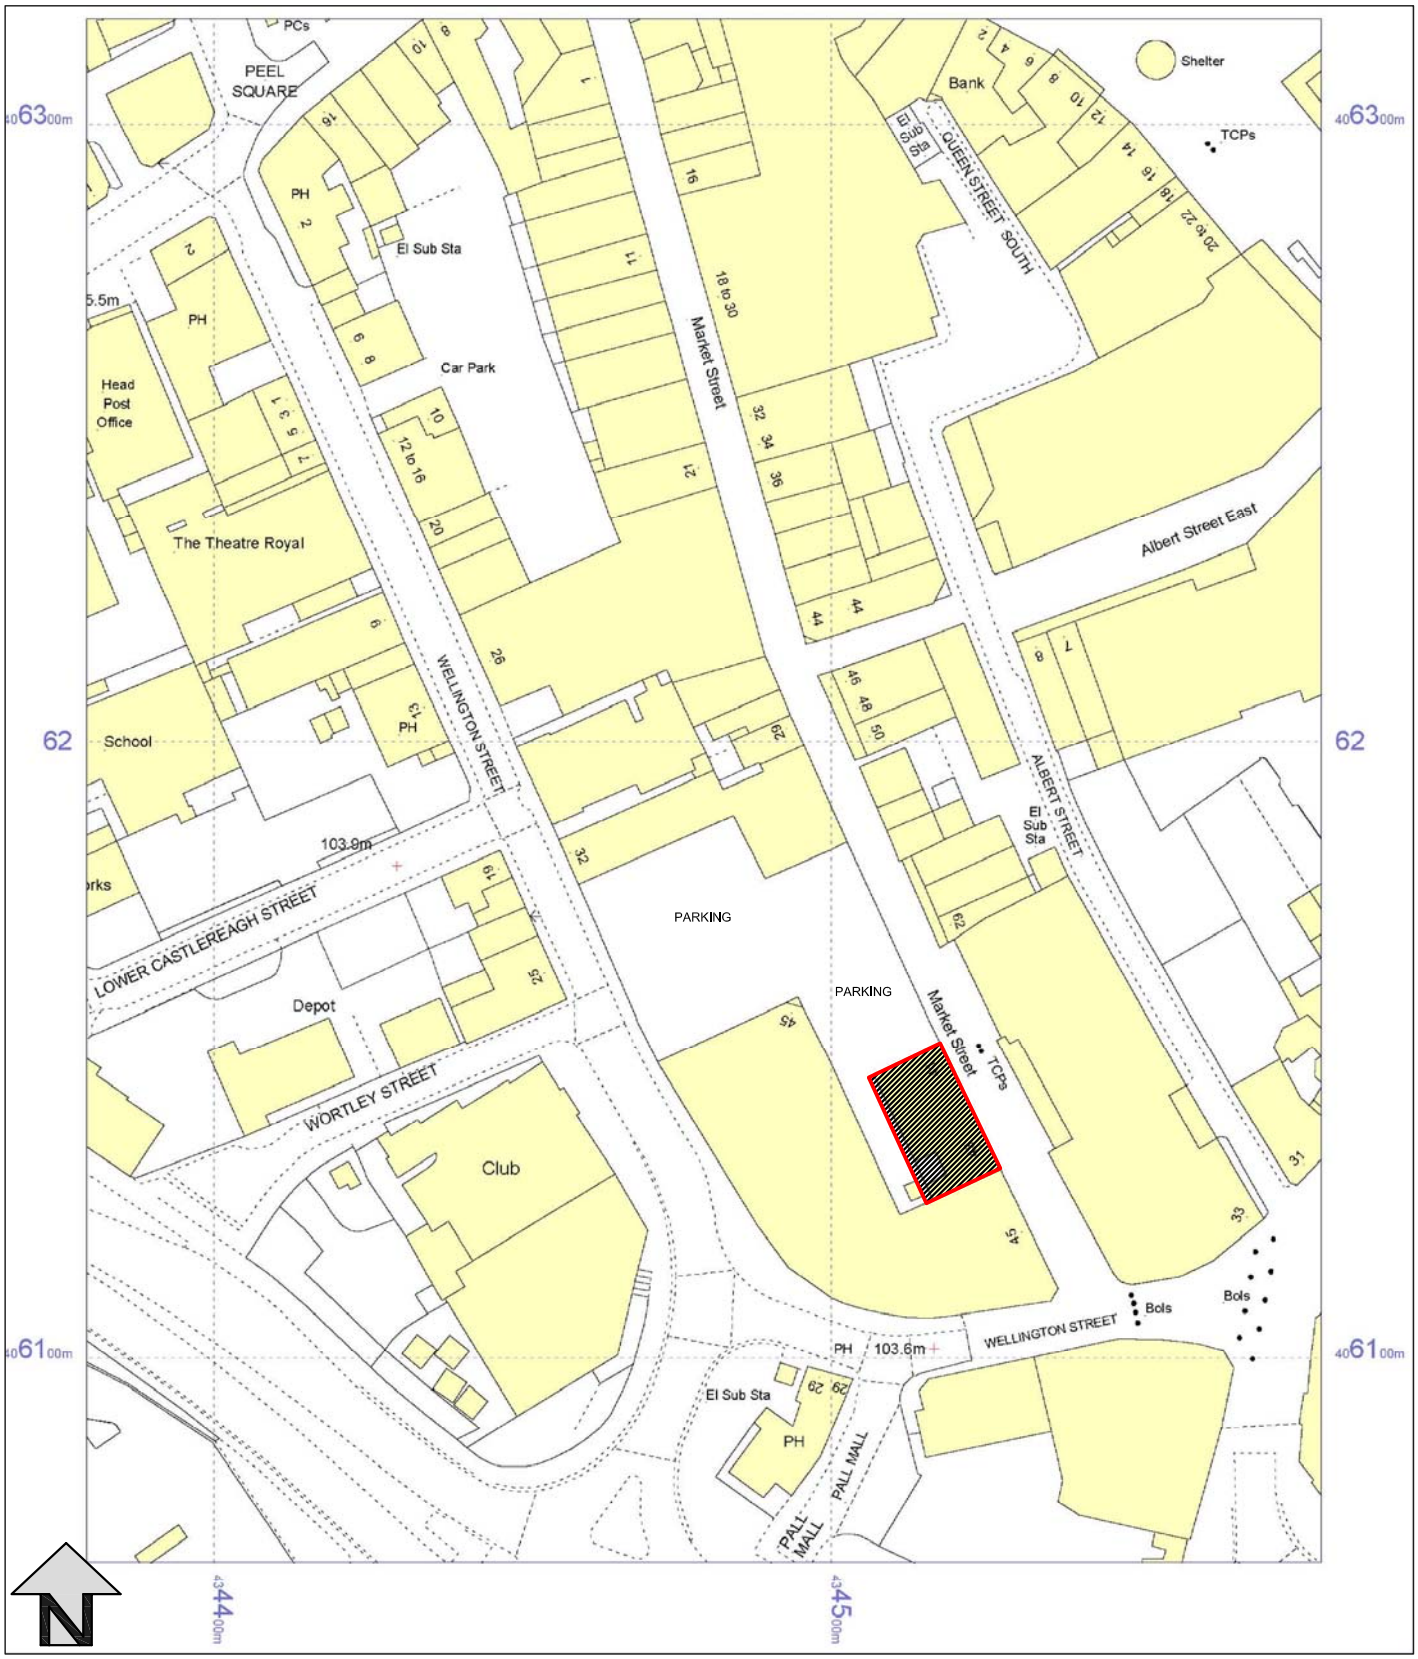


LOCATION PLAN

SCALE=1250

© PLANNING ISSUE

design studio
TAMEER
10 Electric Parade, Seven Kings Road
Ilford, Essex. IG3 8BY
Ph:020 8590 0002 Fax:056 0205 8868

PROJECT	PROPOSED EXTENSION OF EXISTING PART TWO / THREE STOREY BUILDING TO A FOUR STOREY BUILDING TO HOUSE THREE UPPER FLOORS WITH 9 RESIDENTIAL FLATS ON 39-43 MARKET STREET, BAENSLEY, S70 1SN
DRAWING	LOCATION PLAN
CLIENT	MR.HANIF TALATI
DATE	MARCH 2010
SCALE	1 : 100 @A1