



TYPE D

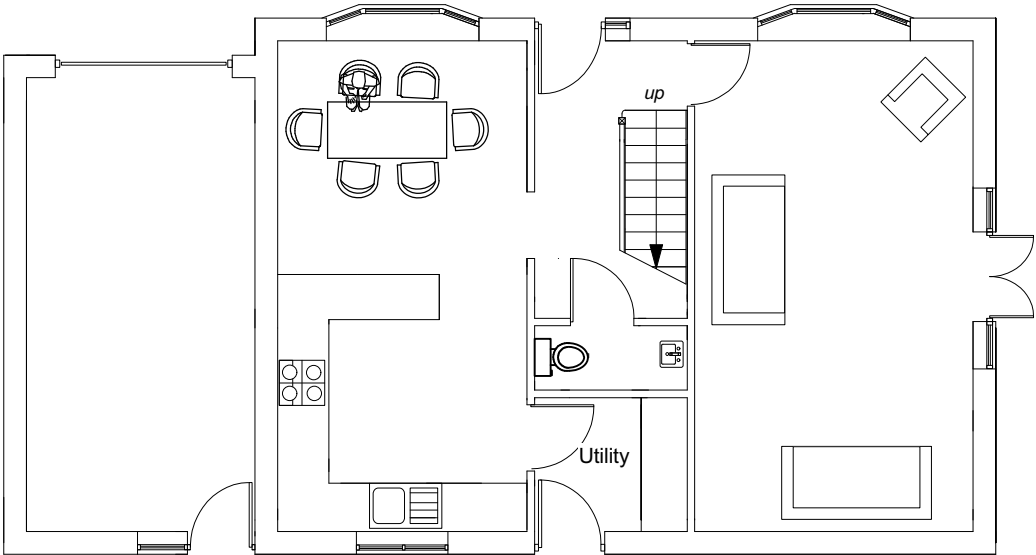

Ground

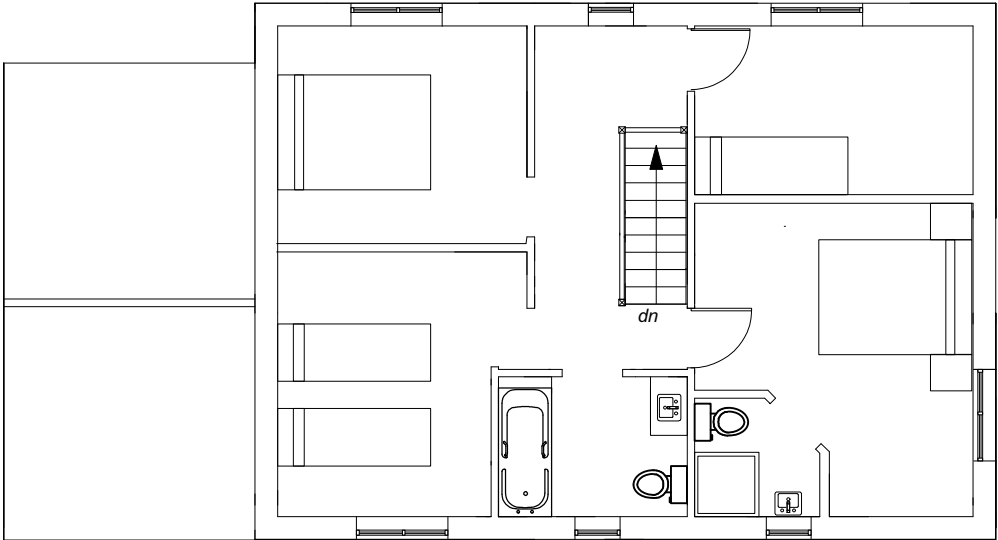

First



Side (WEST)



Side (EAST)



Front

- Flush eaves, upvc/timber fascia.
- Ogee section gutter-colour black
- circular rain water pipes to match.
- Sawn stone lintels and projecting cills as indicated
- Upvc windows and
- Upvc composite doors - RAL No. to be agreed
- Frames set back 75mm in reveal
- Facing Stone to be agreed with
- Conservation and Planning Officers 200-300mm
- facing brick to be agreed with
- planning/conservation officer
- Marley Modern roofing (excluding plots 1,2,3,4) with matching ridges
- mechanically fixed with cosmetic mortar bed (optional)
- Cloaked verge

ANDREW BAILEY:ARCHITECT
Riba Conservation Register Architect

drawing title: TYPE D

project: WHARNCLIFFE ARMS RESIDENTIAL

for TRIPLE G DEVELOPMENTS LTD

scale 1:100 at A1

drawing no

2016-00114- P05

Glendower House
85 Lundhill Road
Wombwell
Barnsley
S730RL

T. 01226 752590/07879 442670
E. ANDREW.BAILEY@AKBARCHITECTS.COM
W WWW.AKBARCHITECTS.COM