
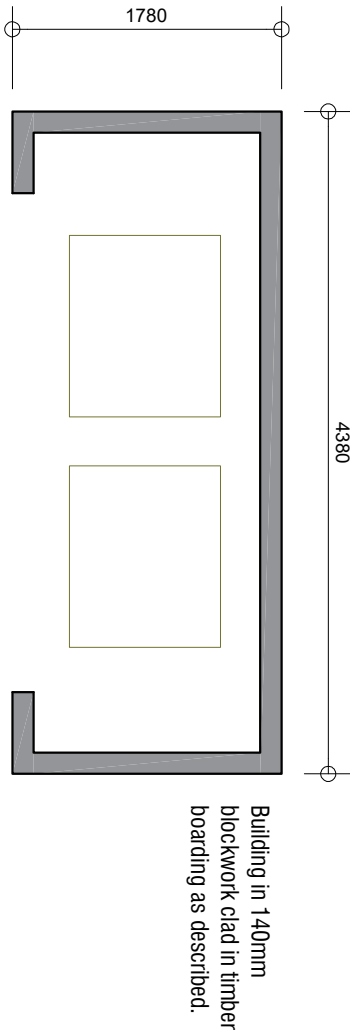
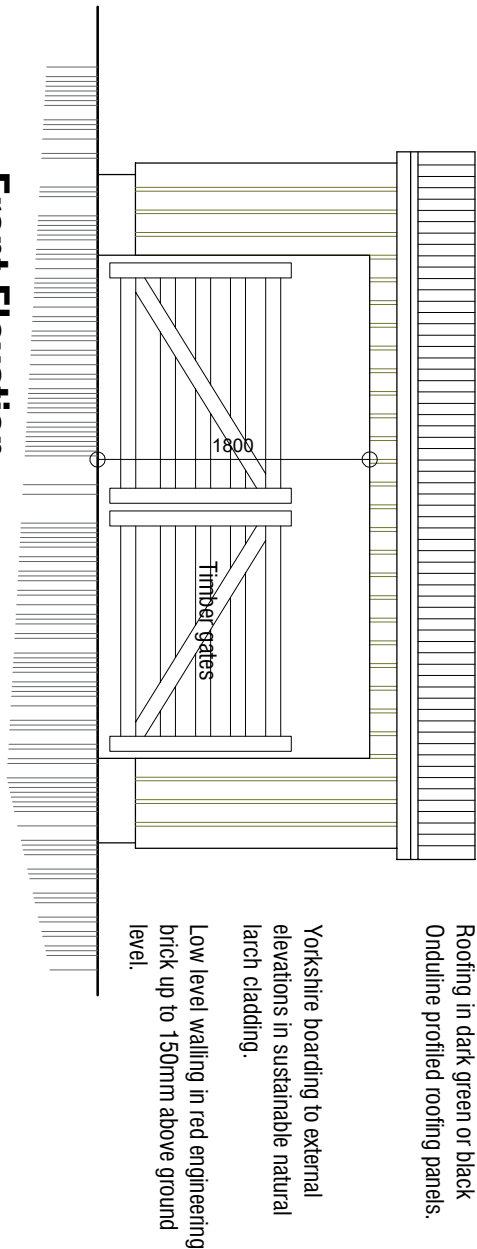
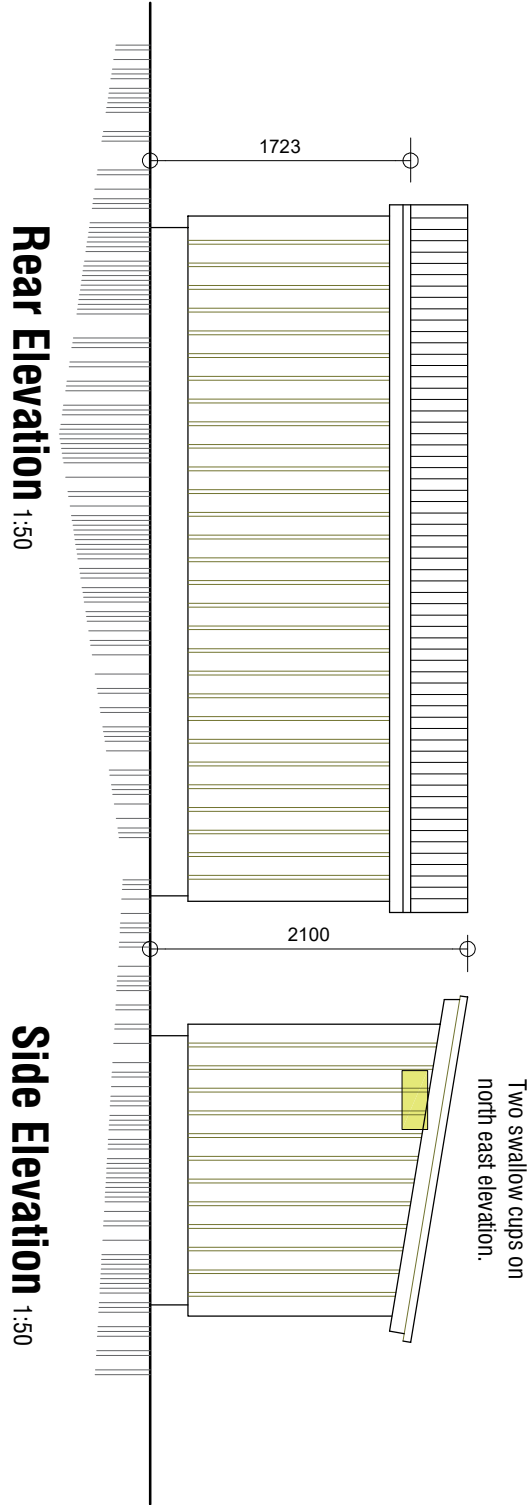
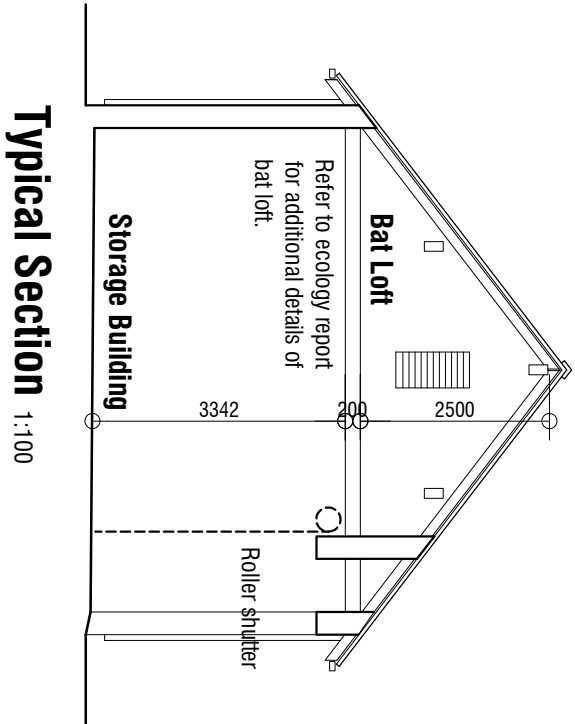
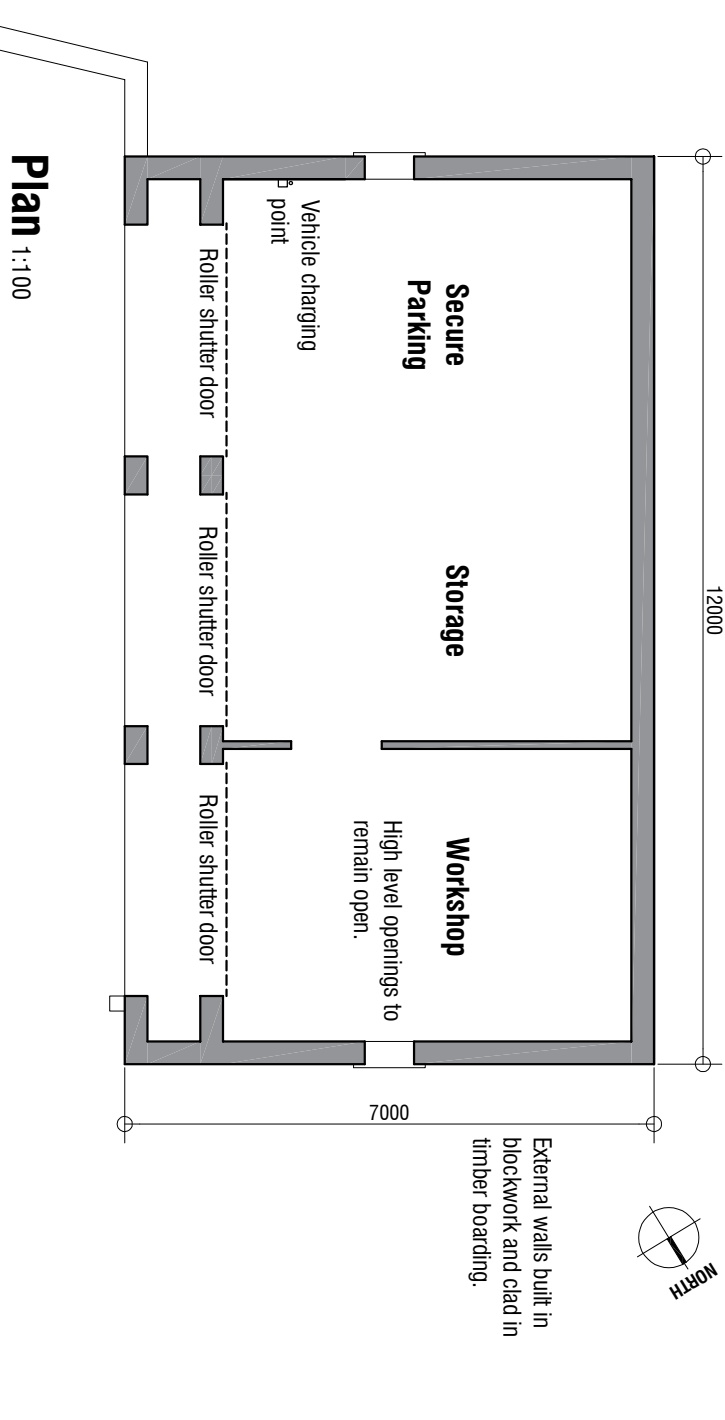
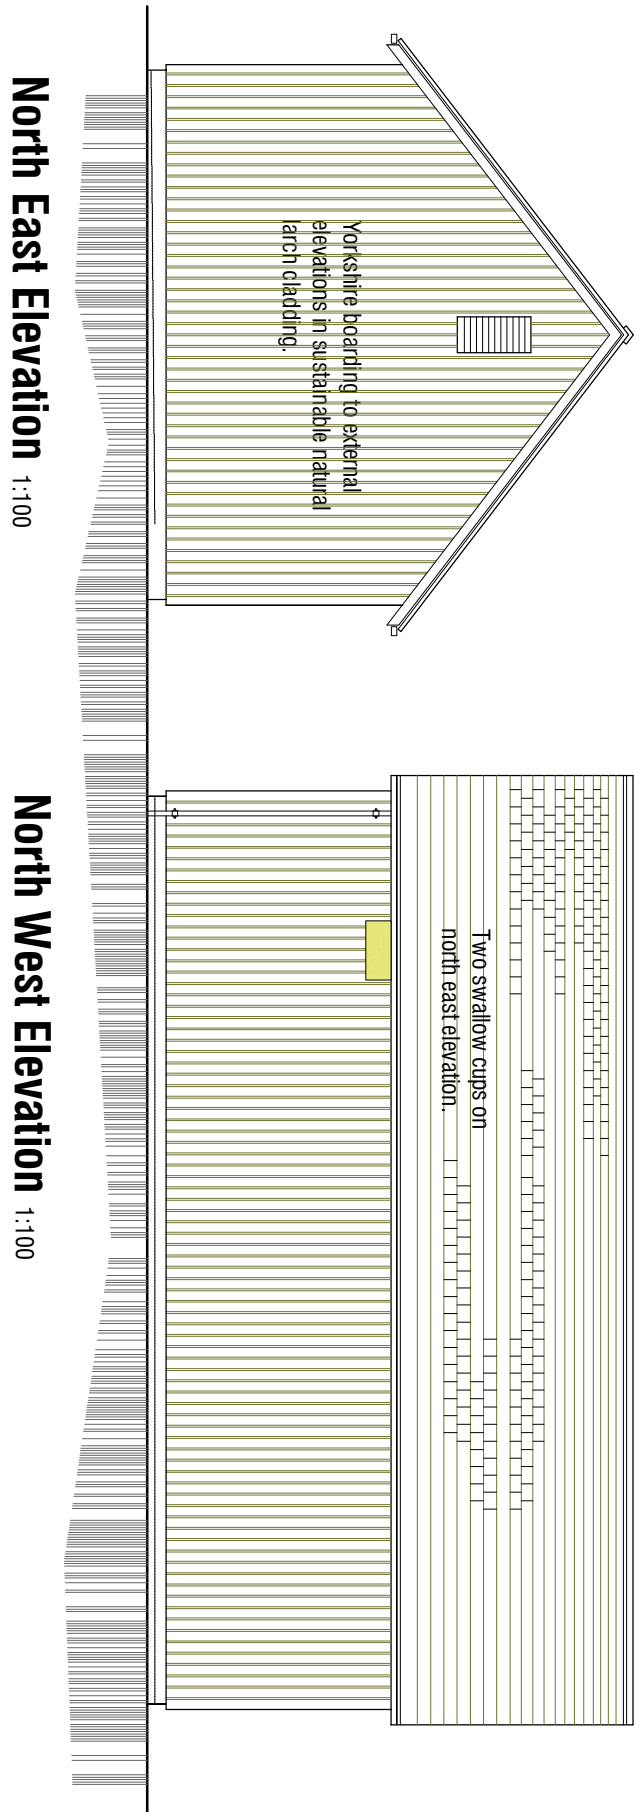


Bin Store

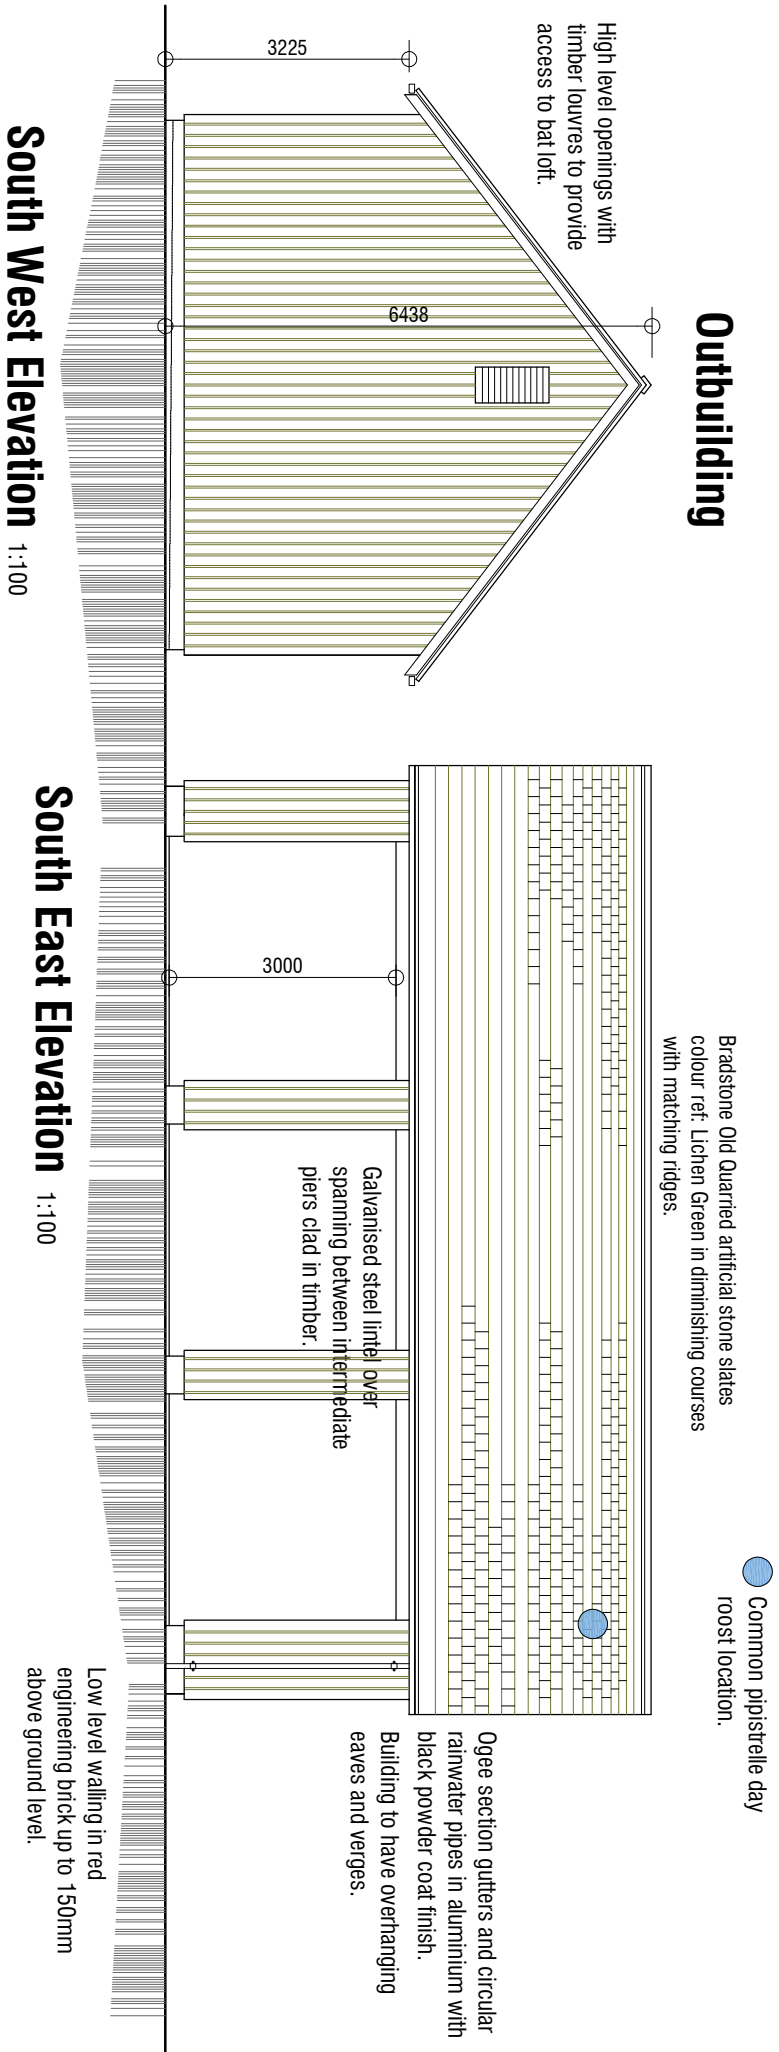

Rev D 08.02.2021 - Add ecology and update for Planning issue.
Rev C 01.02.2021 - Amend elevations titles.
Rev B 29.01.2021 - Increase roof pitch of outbuilding.
Rev A 29.01.2021 - Redesign Outbuilding.

mboothdesign

architectural design and building consultants

Fairfield House

Barnesial Close Barnsley

S70 2FL

T: 01226 286256

M: 07881888300

E: mark@mboothdesign.co.uk

FALL HEAD FARMHOUSE

AND BARNS

FALL HEAD LANE

SILKSTONE

BARNsLEY S75 4LB

AS PROPOSED

OUTBUILDING& BIN STORE

Scale

1:100 @ A1

Drawn

MJB

Date

JAN 2021

Ref:

19.33

Dwg No.

P05

Rev.

D

0cm

2cm

4cm

6cm

Copyright mboothdesign. All dimensions in millimeters unless otherwise stated.

Dimensions for setting out in existing buildings are to be checked and verified on site.