


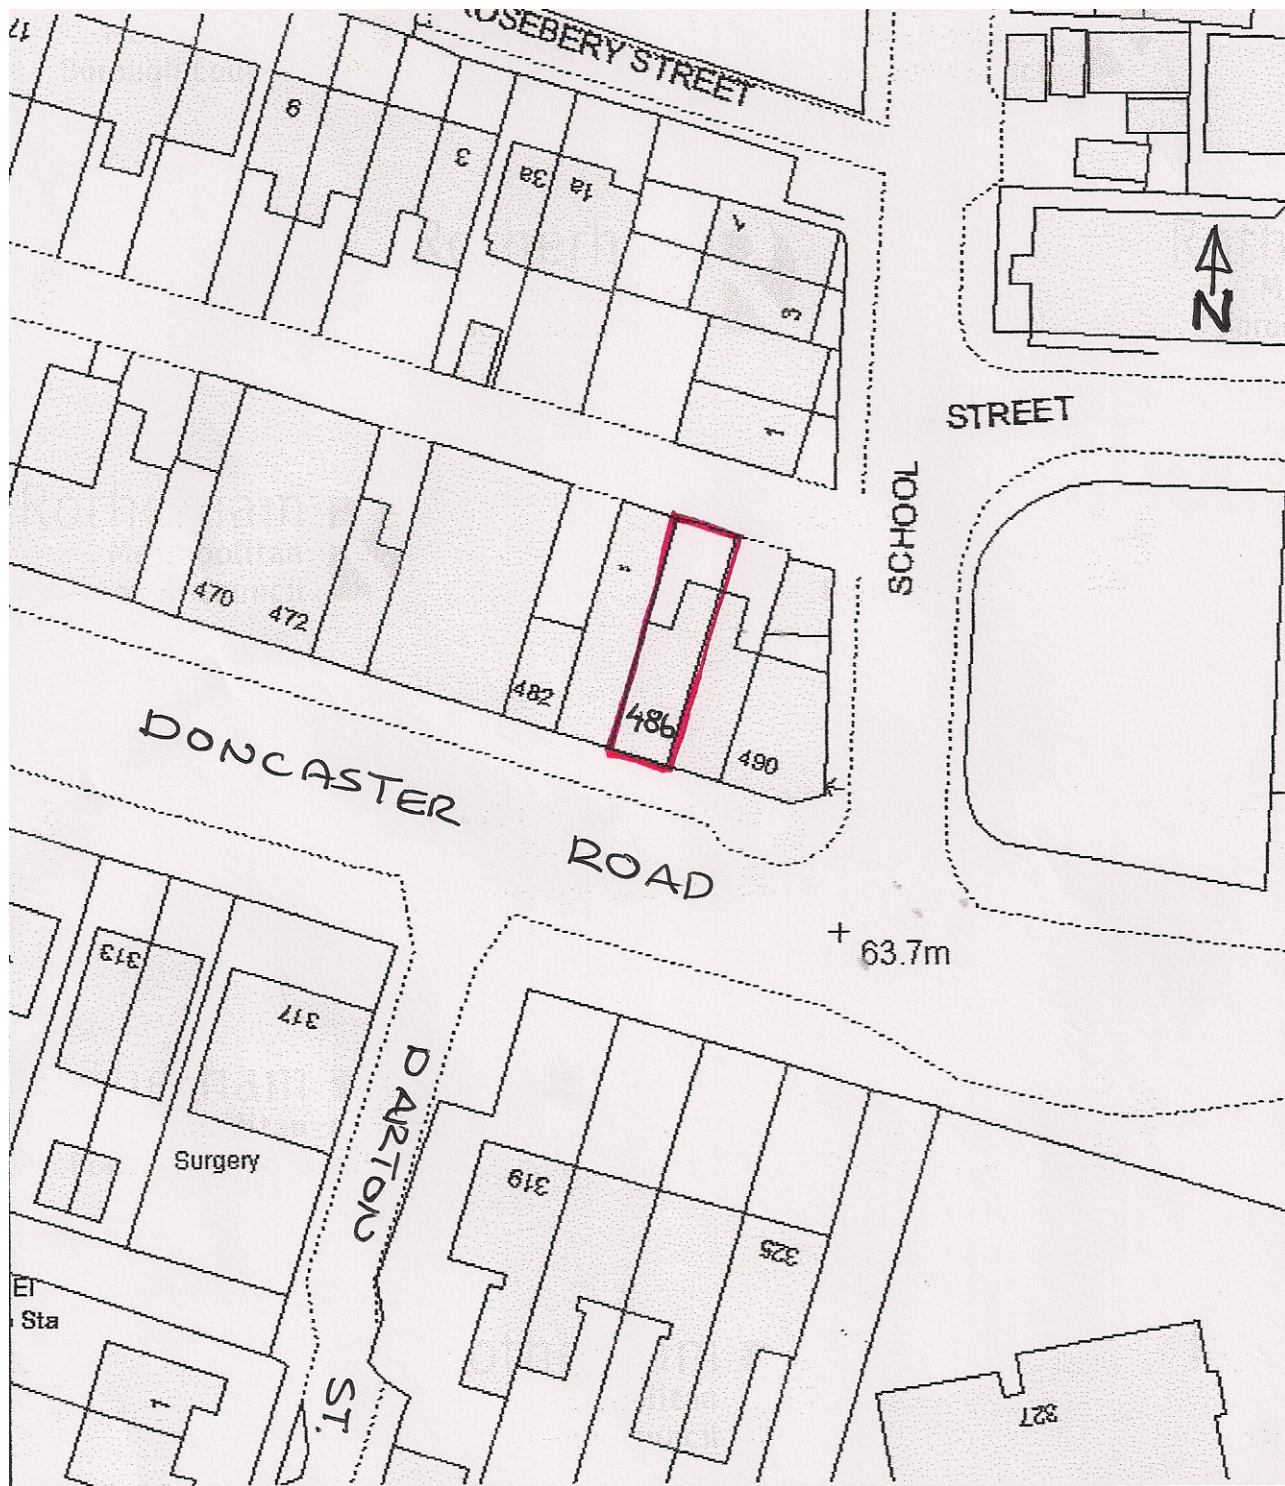

BLOCK PLAN 1:500
486 DONCASTER RD
STAIRFOOT
BARNDSLEY