


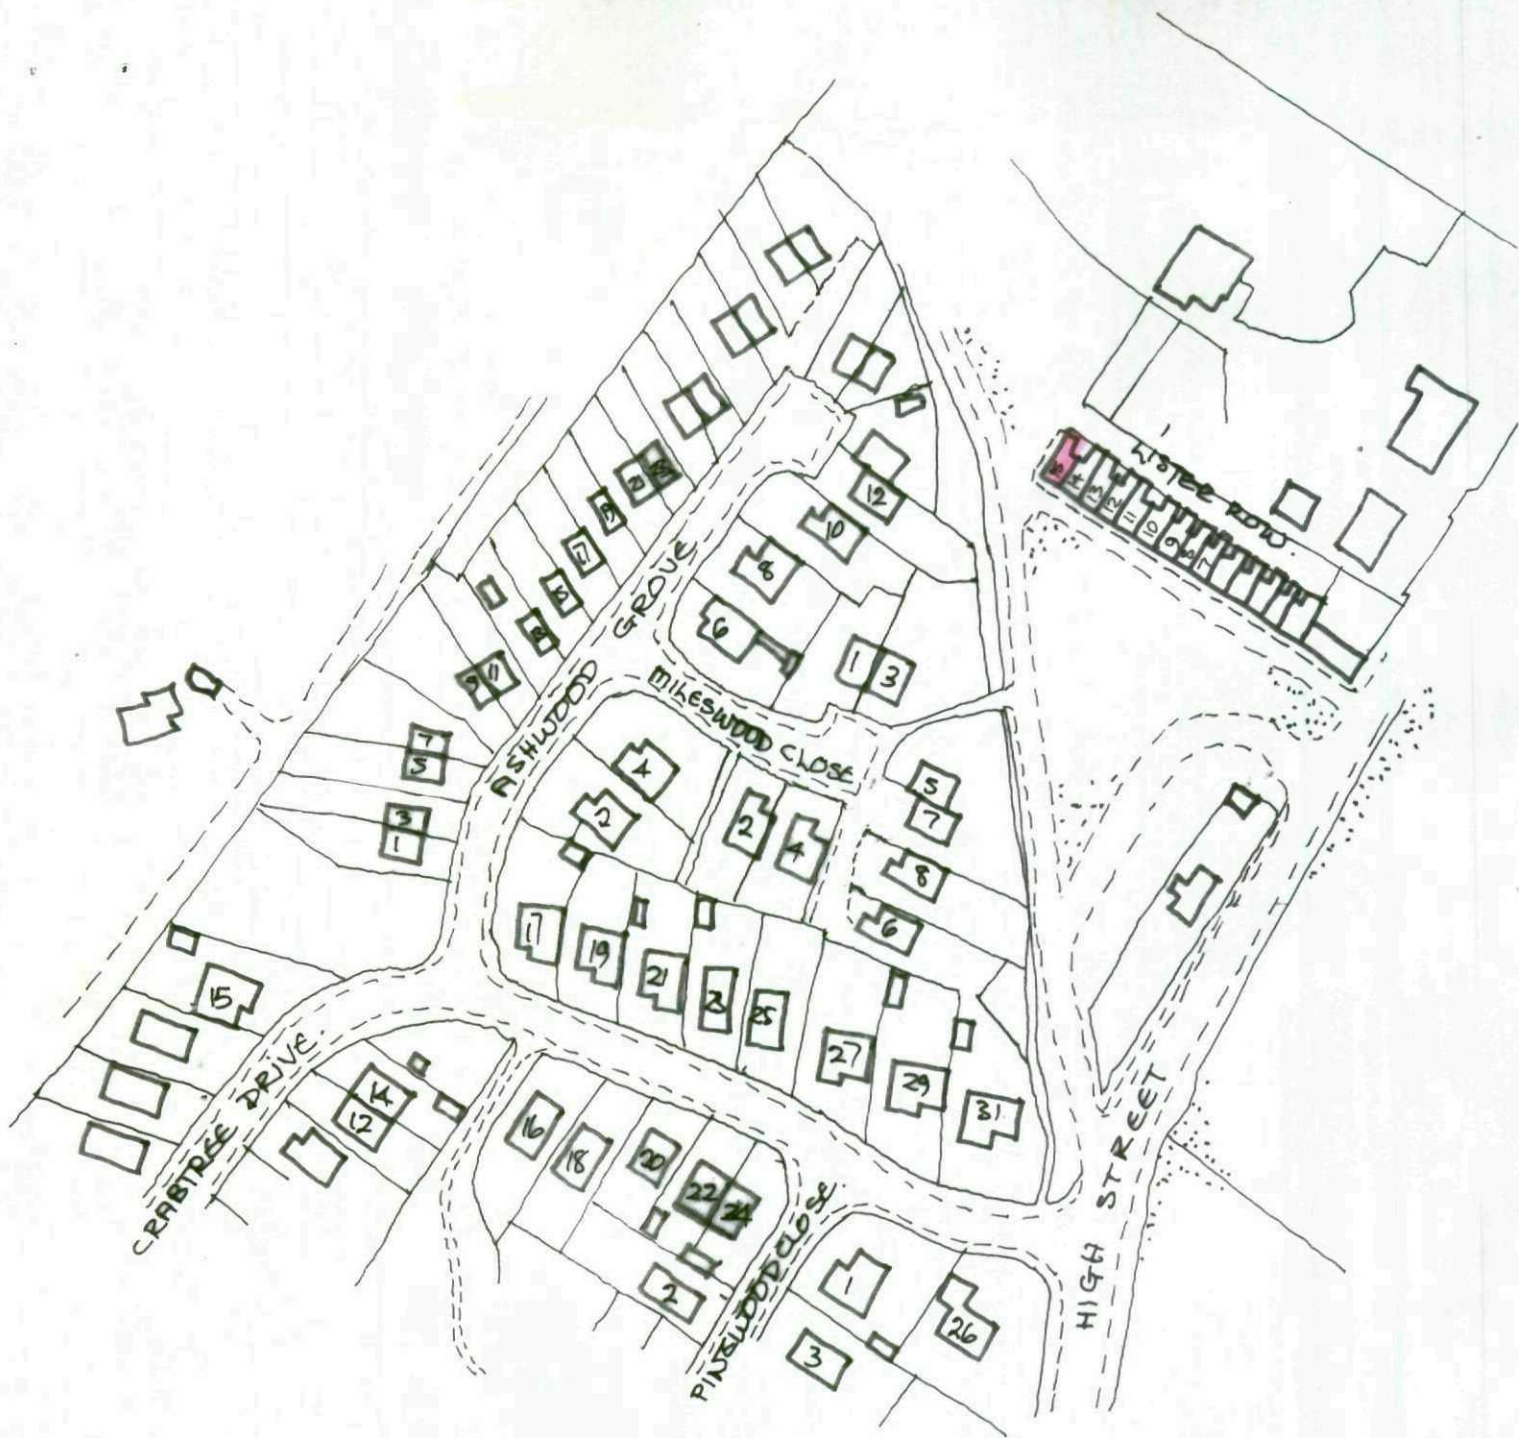

Location Plan scale 1:1250ft.

