
C2. 46
Petition 2017.

Cone Lane, Silkstone Commomn

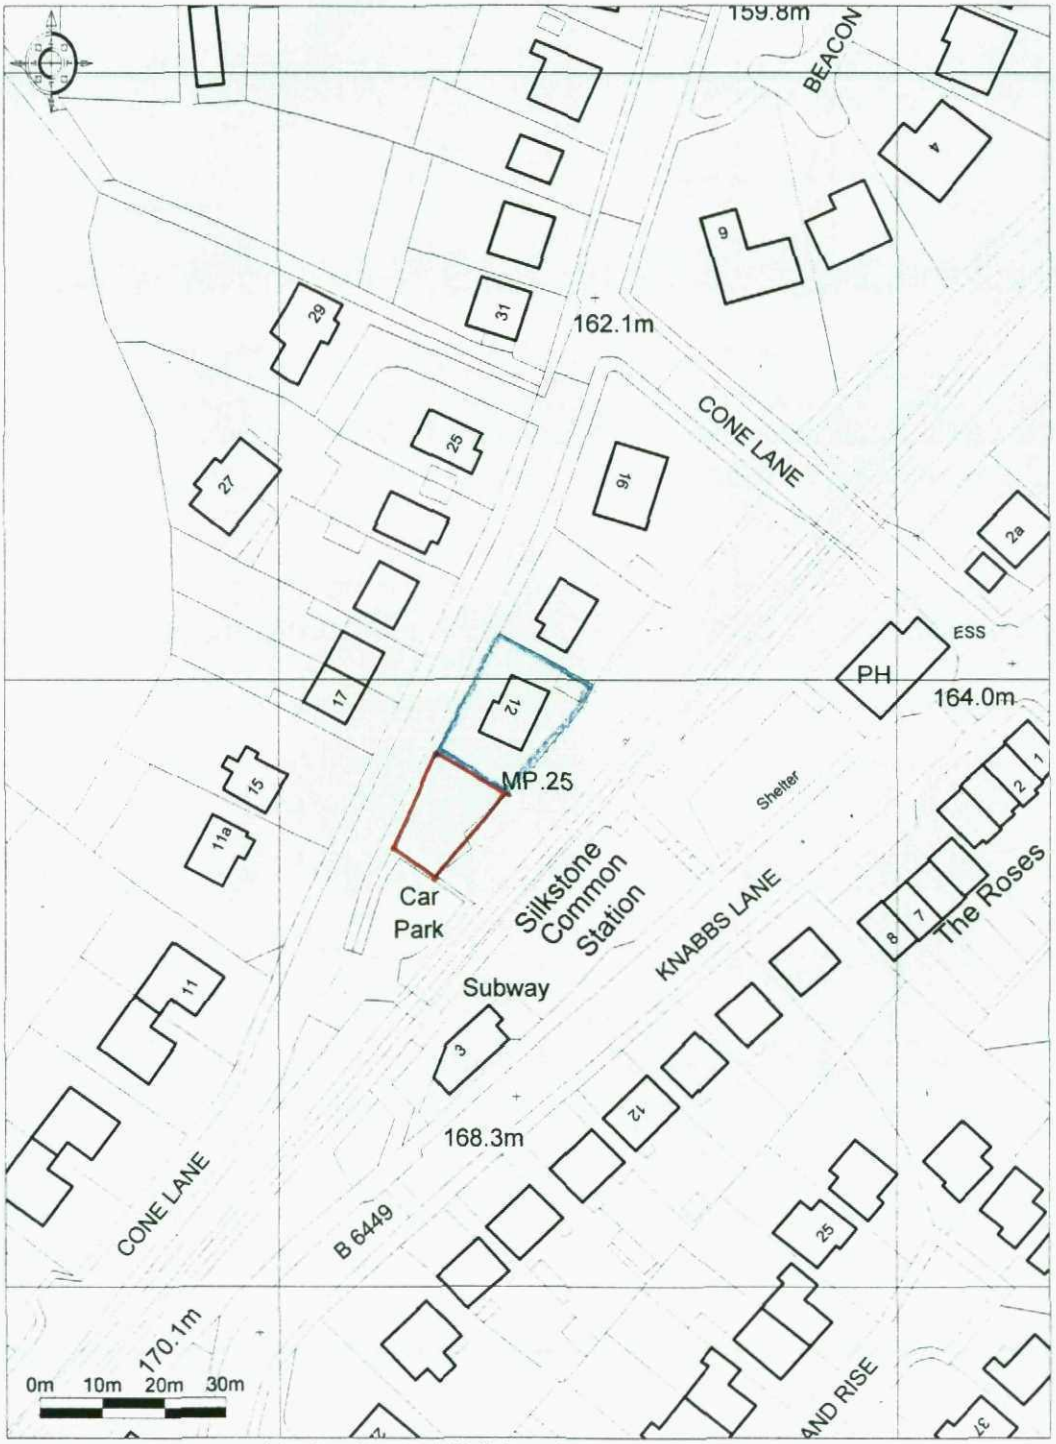

Promap®
Ordnance Survey © Crown Copyright 2012. All rights reserved.
Licence number 100020449 Plotted Scale - 1:1250

Peter Dimberline RIBA