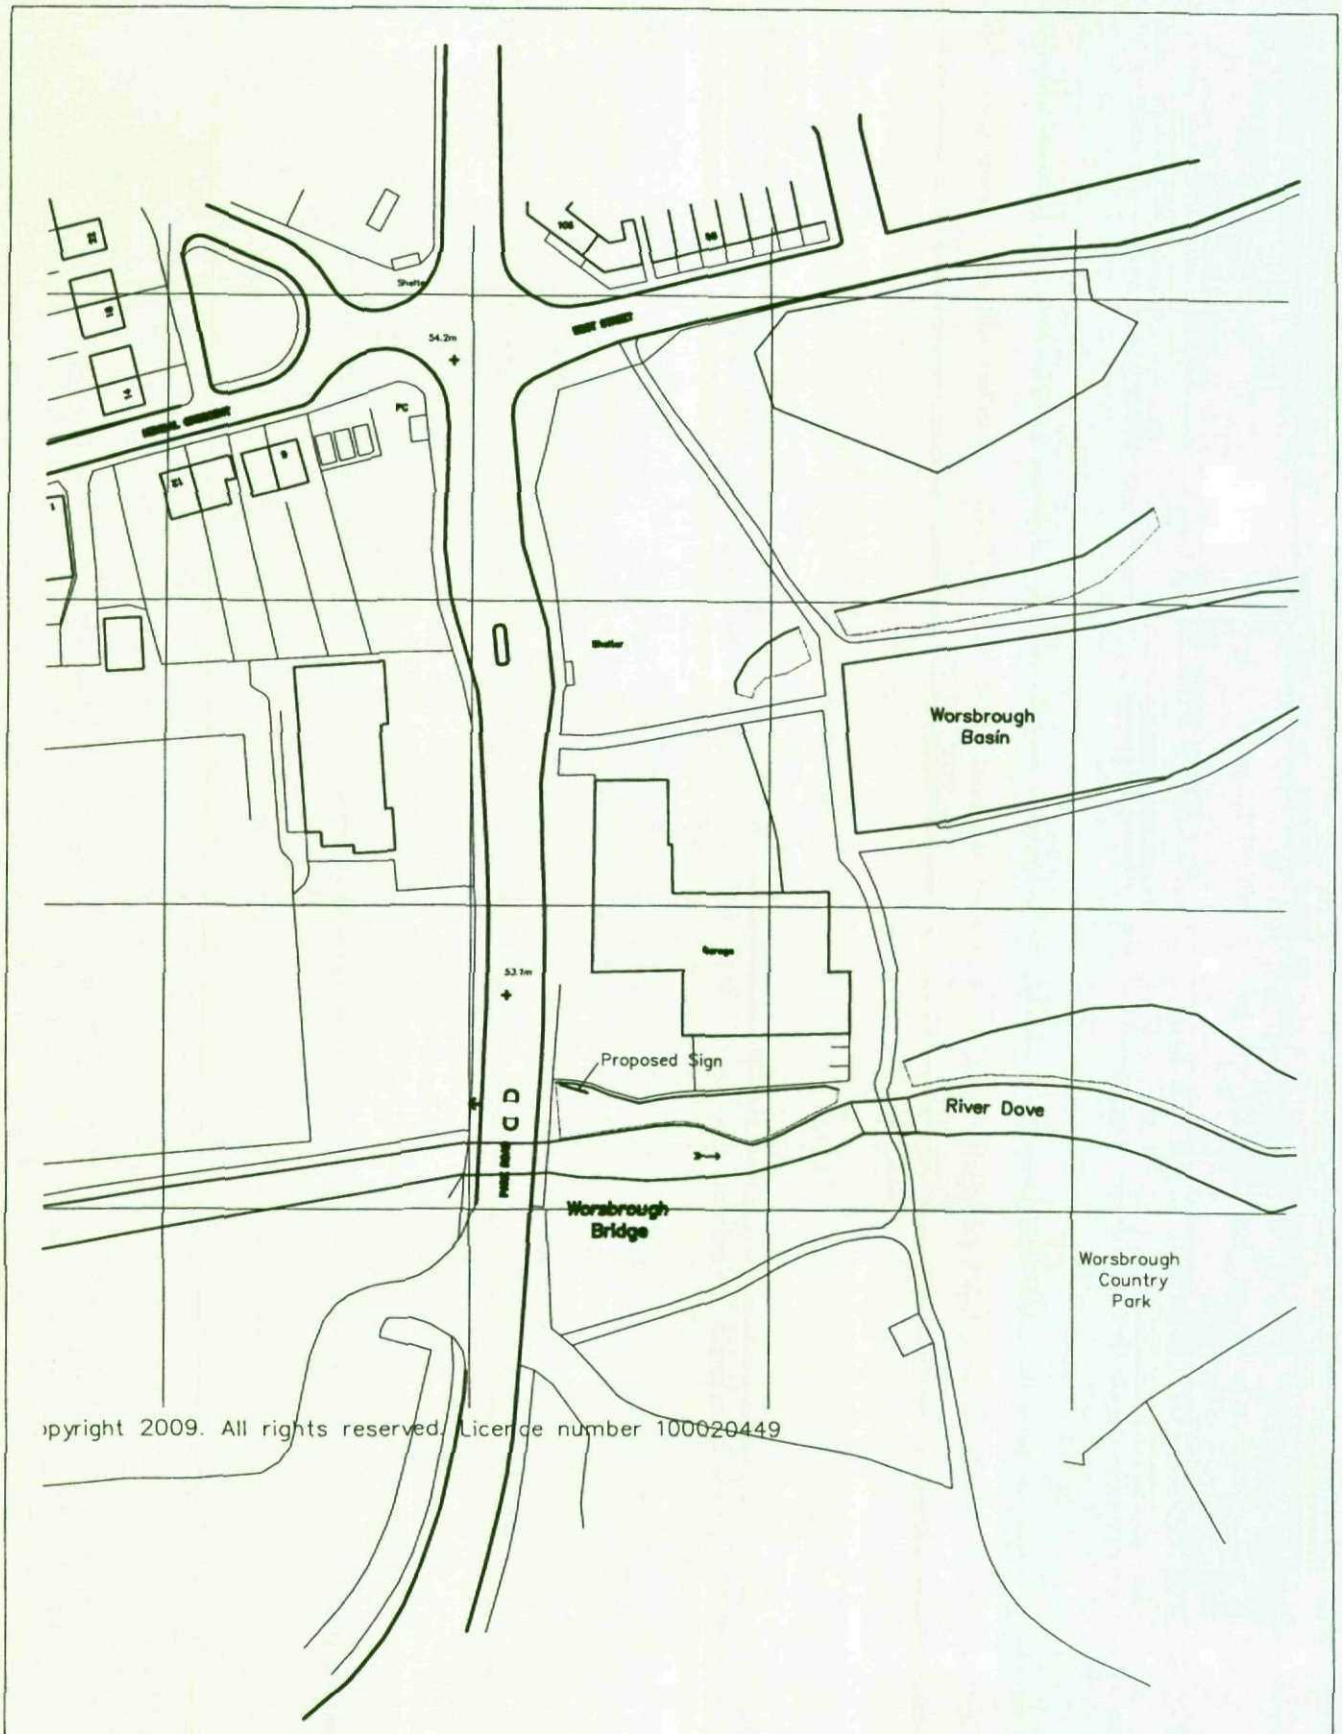


pyright 2009. All rights reserved. Licence number 100020449

FIRTH PARTNERSHIP

ARCHITECTS - QUANTITY SURVEYORS - PROJECT MANAGEMENT CONSULTANTS

15 REGENT STREET
BARNSLEY, SOUTH YORKSHIRE
S70 2EG

tel: 01226 206021

fax: 01226 240220

web: www.firthpartnership.co.uk

e-mail: administrator@firth.co.uk

CLIENT	MR G JOHNSON
PROJECT	PROPOSED FREE STANDING SIGN 91, PARK ROAD, BARNSLEY
DRAWING TITLE	LOCATION PLAN

SCALES	DATE	DRAWN	CHKD
1:1250	JULY 2007	RAL	

DRG. NO.	REV
2328/01	