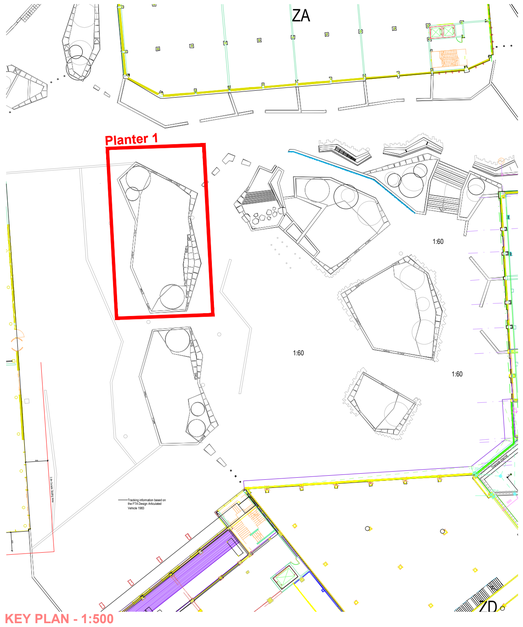




KEY PLAN - 1:500

LEGEND


1. P6 Paving Type 6 - NBS Q25 / 330
2. Linear Light Strip - *See Lighting Engineers Details*
3. W1 Wall Type 1 & Be1 Bench Type 1 - NBS Q50 / 220A
4. P17 Paving Type 17 - NBS Q25 / 310E
5. 75mm depth Bark Mulch - NBS Q28 / 845
6. PL1 Planting Type 1 - See Planting Plans PL_00_08, PL_00_09, PL_00_10, PL_00_24, PL_00_25
7. E1 Edging Type 1 - Q10 / 200
8. G1 Grass Type 1 - NBS Q26 / 350A
9. P5 Paving Type 5 - NBS Q25 / 310
10. Bedding Mortar - *See engineers details*
11. Structural Slab - *See engineers details*
12. Waterproof membrane - *See engineers details*
13. K1 Kerb Type 1 - NBS Q10 / 120
14. K3 Kerb Type 3 - NBS Q10 / 120B
15. Stainless steel armrests - NBS Q50 / 220A
16. Bark mulch - NBS Q28
17. Base of W1 Wall Unit
18. Bedding sand layer - see engineers details
19. Topsoil - NBS Q28
20. Concrete Foundation - to engineers details
21. Cropped finish to front face of W1 Wall Type 1 - NBS Q50 / 220A
22. Angled Timber Backrest - NBS Q50/220A
23. Proposed Tree - NBS Q31 and Planting Plans PL_00_08, PL_00_09, PL_00_10, PL_00_24, PL_00_25
24. Flamed finish to granite to lower section of vertical face
25. W2 Wall Type 2 - NBS F10 / 110A
26. GBA - Glass Balustrade - NBS L37 / 160#
27. Stainless steel armrests - NBS Q50 / 220A

Note: For all below surface structural elements and drainage details refer to engineers drawings and specifications. For illustrative purposes only to demonstrate a design intent. Contractor's engineer to develop proposals to submit for approval

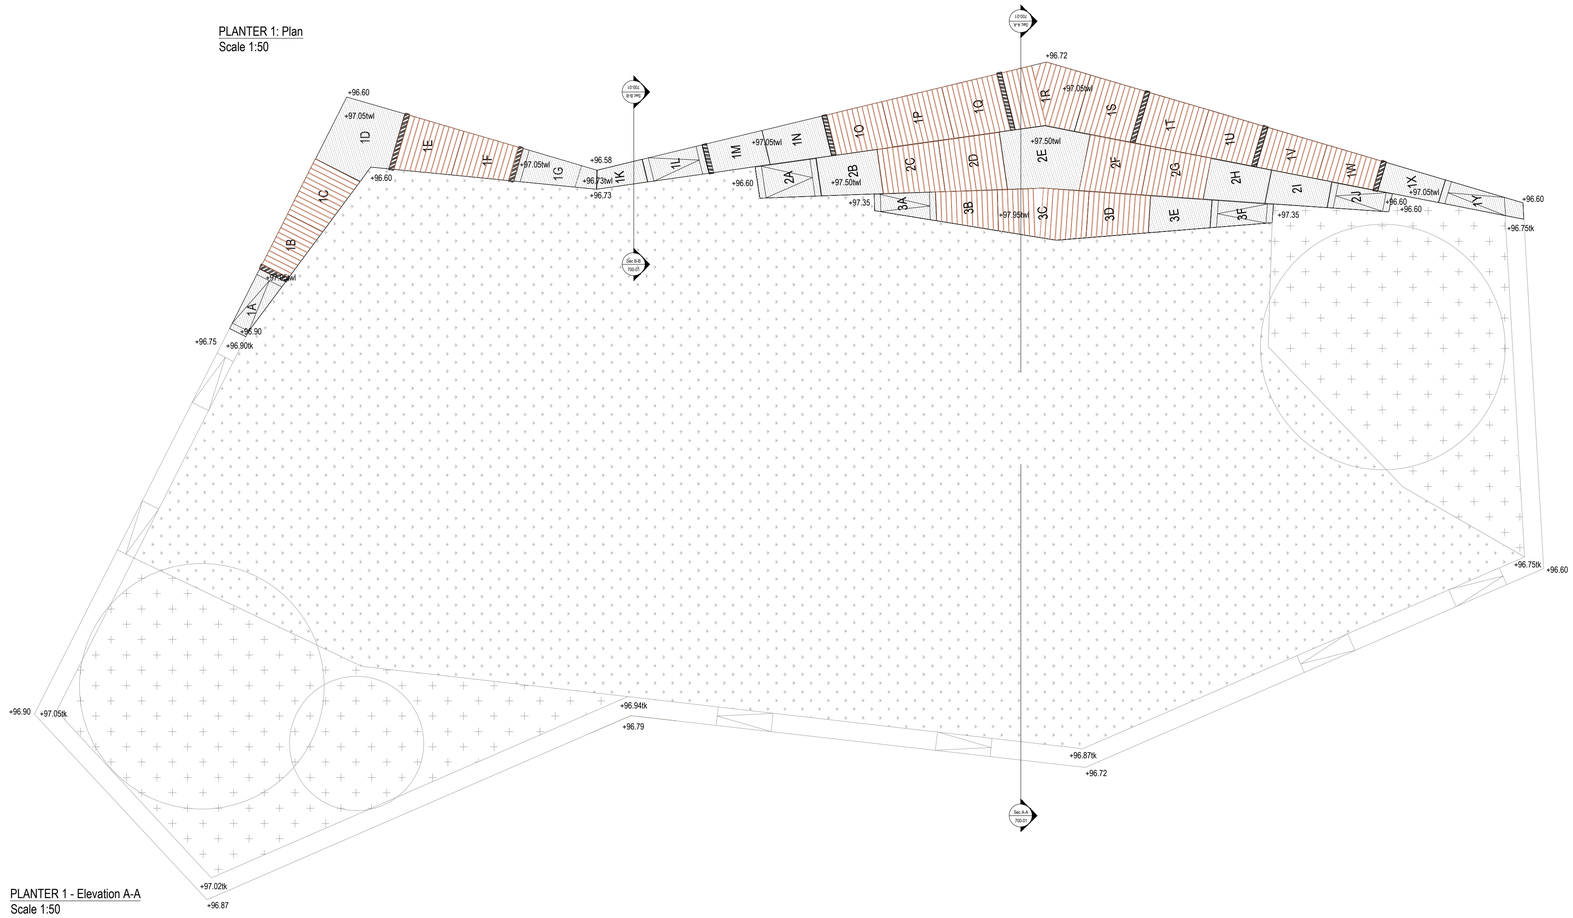
PLANTER 1: Plan
Scale 1:50





PLANTER 1 - Elevation A-A
Scale 1:50

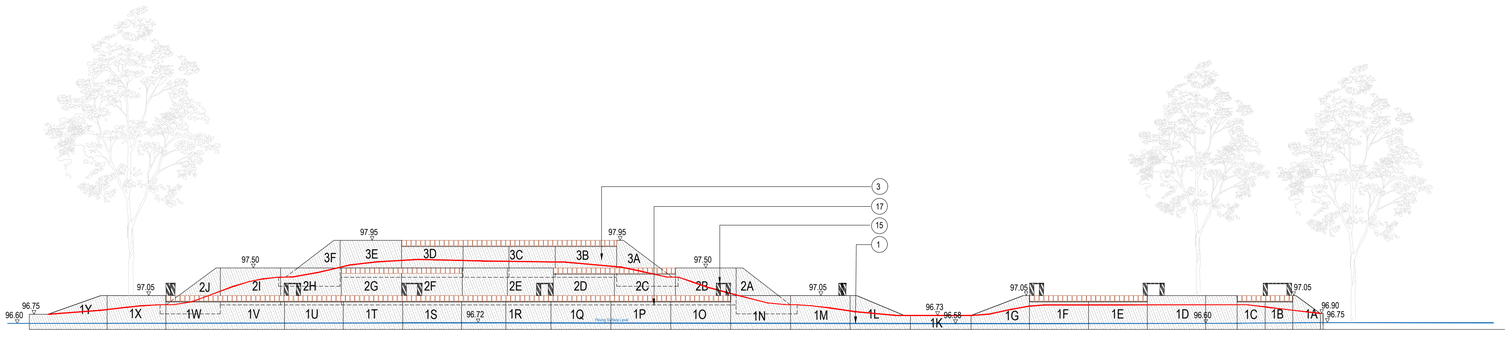



PLANTER 1 - Cross Section B-B
Scale 1:20

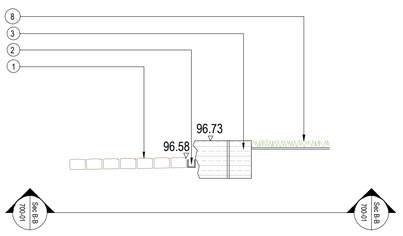



PLANTER 1 - Cross Section A-A
Scale 1:50

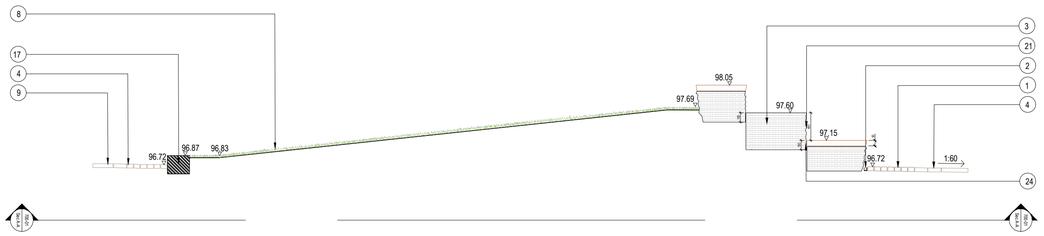

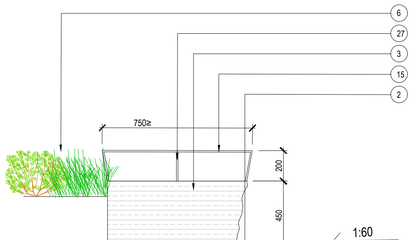
TYPICAL CROSS SECTION - Wall Type 1 [ref: W1] armrests with central support
Scale 1:20



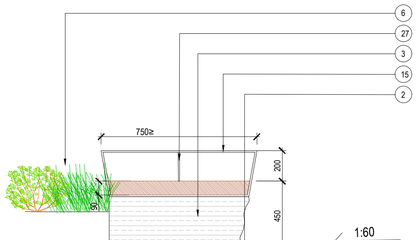
TYPICAL CROSS SECTION -Wall Type 1 [ref: W1] armrests with central support [bench area]
Scale 1:20




Notes:
- This drawing is copyright.
- Do not scale dimensions from this drawing.
- This drawing is to be read in conjunction with all other relevant drawings
- All discrepancies on this drawing are to be reported to the architect.
- Do not modify any element of this drawing.
- Use drawing only for purpose(s) issued.

North Sign / Key Plan

The following external model files are included within this drawing:

| Rev | Date | Revision Notes | Dn | Rv |
|---|---|---|---|---|
| D | 24/05/20 | CCP rotating planters 1 & 2 to face into square, avoiding clash between seating and market stalls | CL | CL |
| C | 27/02/20 | Status amended to Construction. | NV | CL |
| B | 13/12/18 | Status amended to Comment and Approval. Typical sections added for wall type W1 with armrest details. Legend updated. | DW | DMcK |
| A | 03/10/18 | New Cross sections and Elevations drawn. Amendments to unit dimensions in relation to paving surface levels | DMa | DW |

Client / Contractor


IBI
Intelligence
Buildings
Infrastructure
www.ibigroup.com


Project
BARNSLEY PUBLIC REALM

Drawing Title
WALL TYPE 1 DETAILS [RAISED PLANTER 1]
- MAIN SQUARE - [SHEET 1 OF 4]

| Job Number | Drawing Originated Date | PAS 1192 Status Code |
|---|---|---|
| 50035 | 06/02/2018 | - |
| Scale@A1 | Purpose | |
| As Shown | CONSTRUCTON | |

| Drawing Number | Revision |
|---|---|
| BBTC_IBI_N1_L_G700_DT_00_01 | D |