



Level +03 Plant Deck GA Plan

1 : 100

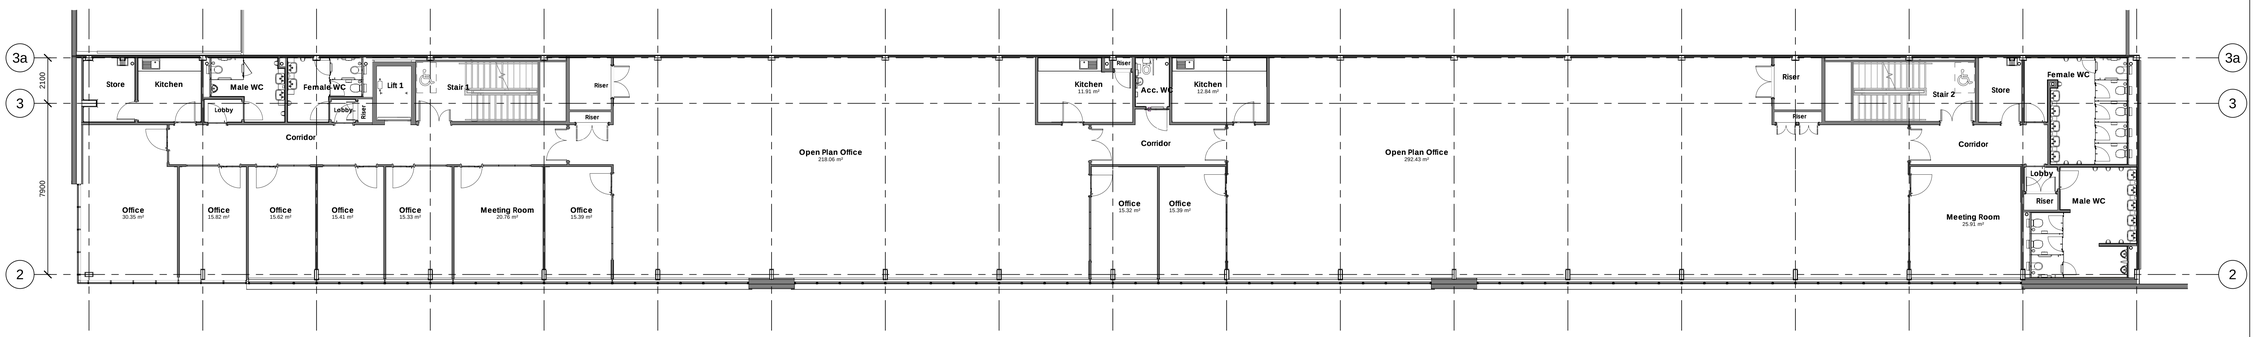


Level +02 Second Floor - Offices GA Plan

1 : 100

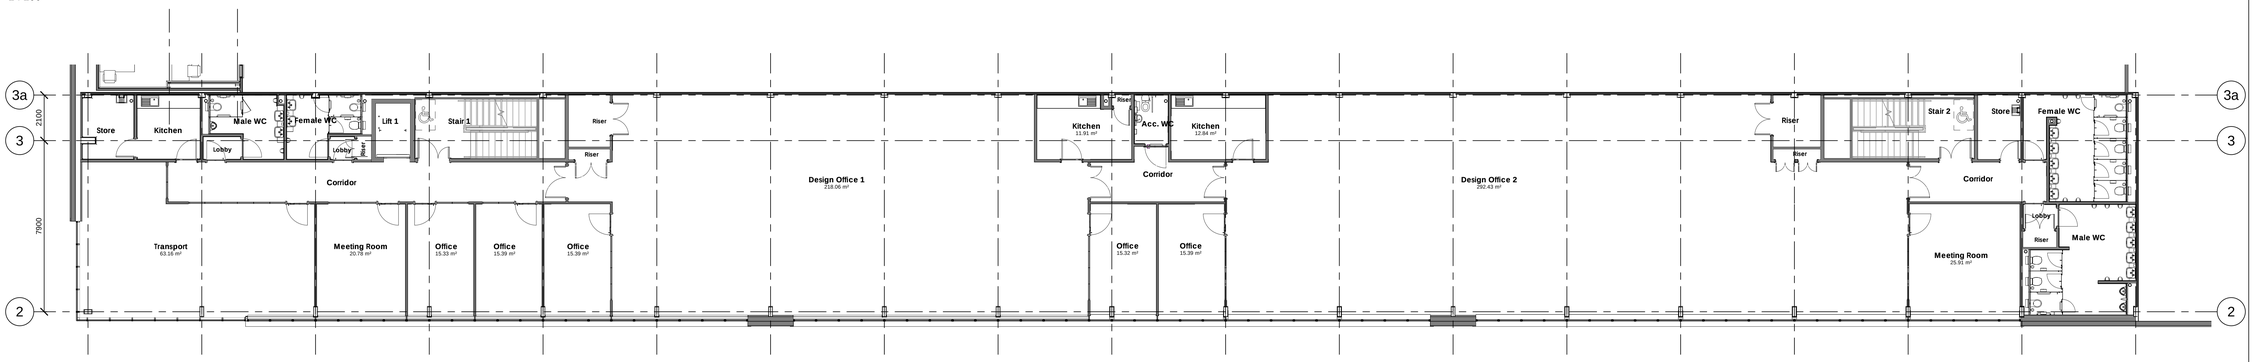

Level +01 First Floor - Offices GA Plan

1 : 100

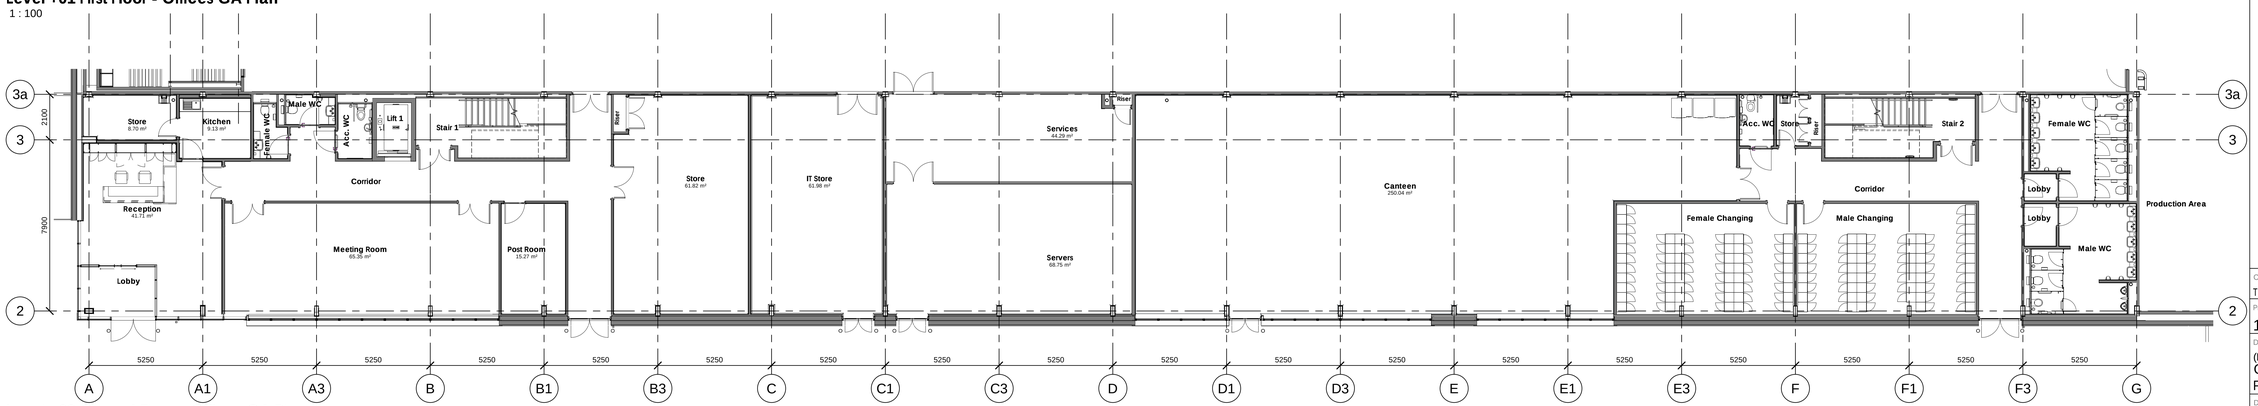

Level +00 Ground Floor - Offices GA Plan

1 : 100

GENERAL NOTES

This drawing is to be read in conjunction with all related drawings.
Do not scale from this drawing.
All dimensions must be checked and verified on site before commencing any work or producing shop drawings.
The originator should be notified immediately of any discrepancy.
This drawing is copyright and remains the property of Garnett Netherwood Architects Ltd.

NORTH

SCALE

1:100
0 1 2 3 4 5 10m

REVISIONS

Rev.	Date	Description	Issued By	Checked By
A	29.11.2019	Alterations made following comments from design team.	NB	NDB
B	20.02.2020	Office layouts updated to incorporate M&E risers.	NB	NDB
C	28.05.2020	Planning drawings updated to suit latest layouts following design team input.	NB	NDB
D	24.06.2020	Landscaping updated to suit latest drawings from Landscape Architect. Alterations made to reception/main entrance following comments from Client.	NB	NDB

Client
The Symphony Group plc.

Project No. 1711
Project Ashes Phase 3

Drawing Title
(P) PLANNING
Offices GA Plan As Proposed

Scale @ A0 1 : 100
Date 25.09.2019
Drawn by NB
Checked by NDB

Drawing Status
for Planning

Drawing Number (P) P06
Revision D

46 The Calls, Leeds, LS2 7EY
T: 0113 244 8858
www.garnettnetherwood.com
GNA GARNETT NETHERWOOD ARCHITECTS