


Flat 3 - 2-bed @ 68.4sqm  
Flat 4 - 1-bed @ 54sqm  
Flat 5 - 1-bed @ 50sqm

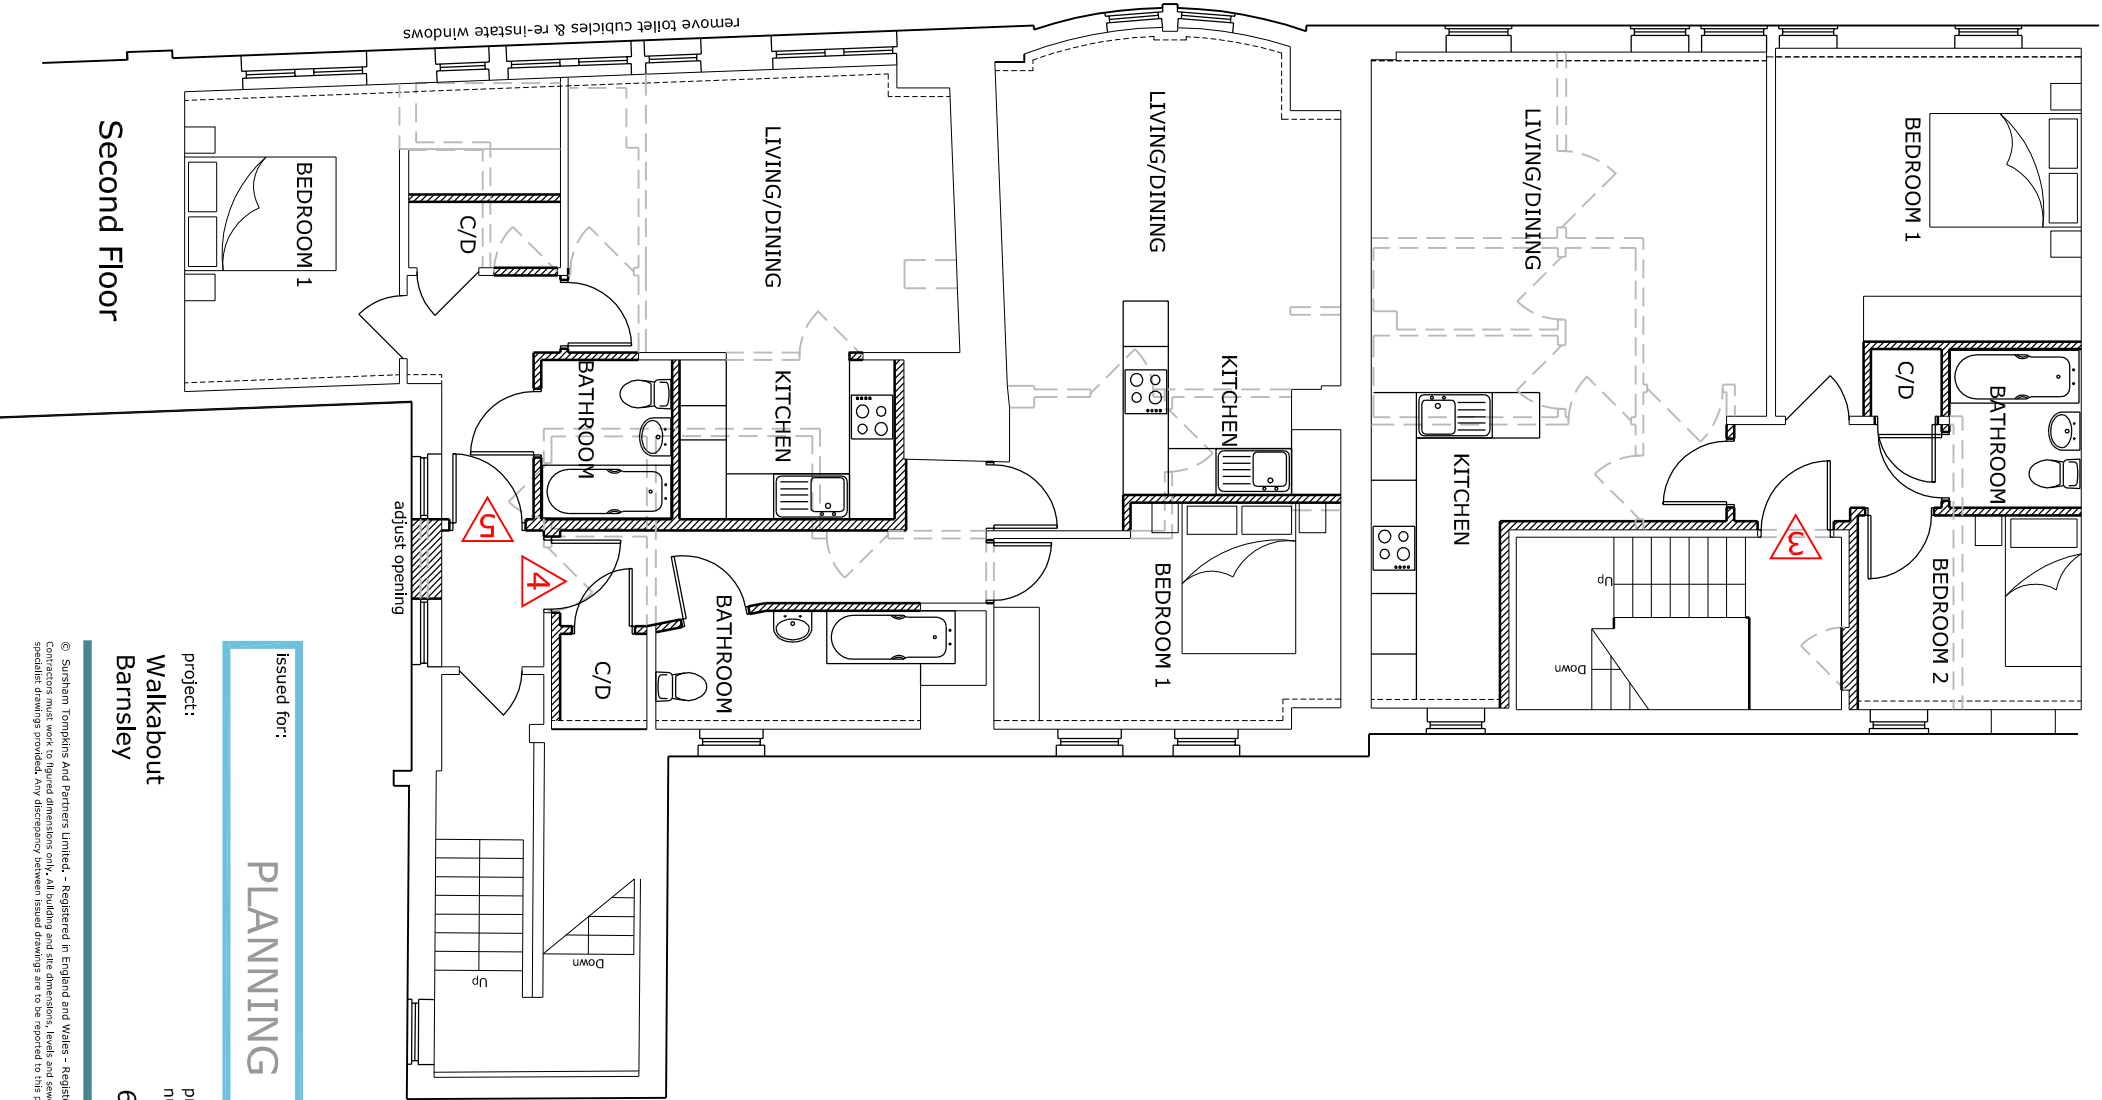

issued for:

## PLANNING

project:  
**Walkabout  
Barnsley**

project  
number:  
**6497**



scale: **1:100**  
paper size: **A3**  
date: **18/05/15**

checked: **XX/XX/XX**  
date:

drawing:  
**PH Conversion  
Proposed Second Floor Plan**

drawing  
number: **07**

revision:

on behalf of:

**CaldecotteGroup**

**sursham tompkins** est. 1961  
architectural services & project management

■ cottage farm ■ sywell ■ northampton ■ NN6 0BJ  
■ t: 01604 64 65 66 ■ f: 01604 64 63 62 ■ e: info@surshamtompkins.co.uk  
■ w: www.surshamtompkins.co.uk

© Sursham Tompkins and Partners Limited. - Registered in England and Wales - Registered Number 27160332  
Contractors must work to figured dimensions only. All building and site dimensions, levels and sewer invert levels at connection points are to be checked on site before work starts. The drawing must be read in conjunction with, and checked against, any structural or other specialist drawings provided. Any discrepancy between issued drawings are to be reported to this practice and verified before works starts. This drawing and the building works depicted are the copyright of this practice and may not be reproduced except by written permission.

FILE LOCATION - \\server\company\projects\6497 cc walkabout barnsley\02 drawings\02 planning\04-07 ph conversion planr.dwg