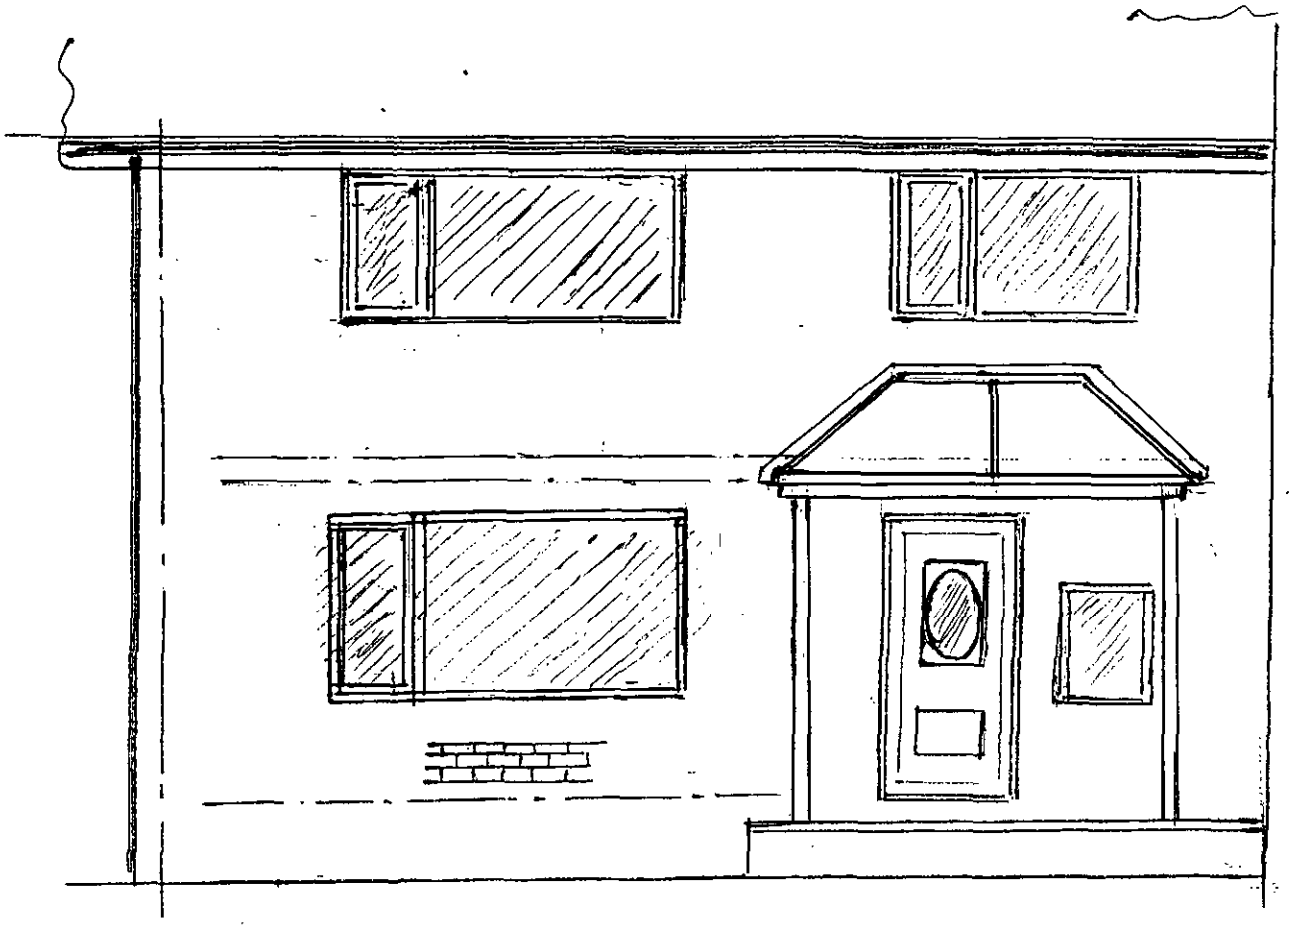


EXISTING FRONT ELEVATION

REMOVE EXISTING CANOPY


REPLACE 1ST FLOOR WINDOWS (FRONT)

ADD BAY WINDOW WITH DOOR CANOPY


} SEE DRG N° BR/2.

PROPOSED EXTENSION
148 BRIERLEY ROAD
GRIMETHORPE

SCALE 1:50 DRG N° BR/1

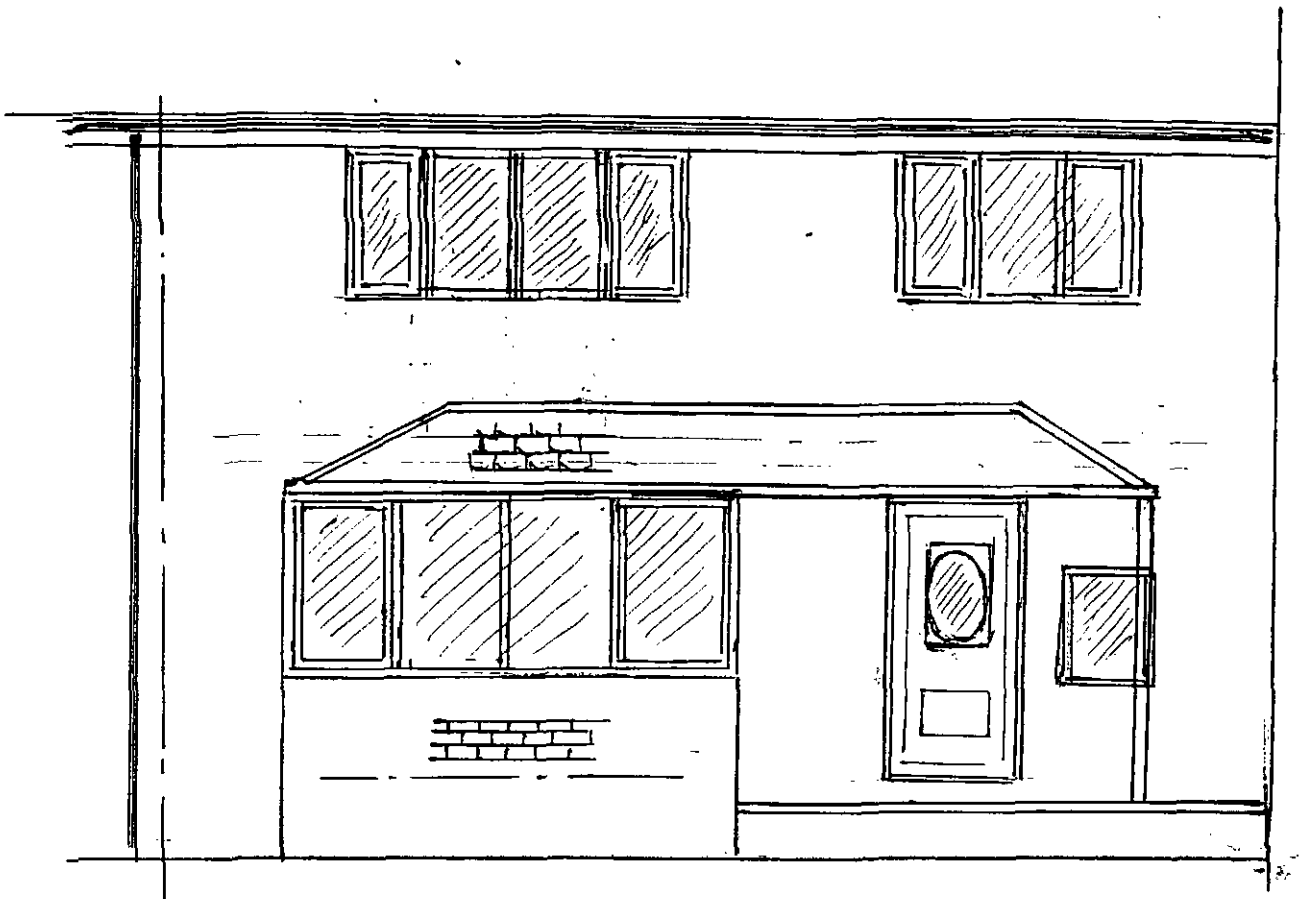


PROPOSED FRONT ELEVATION

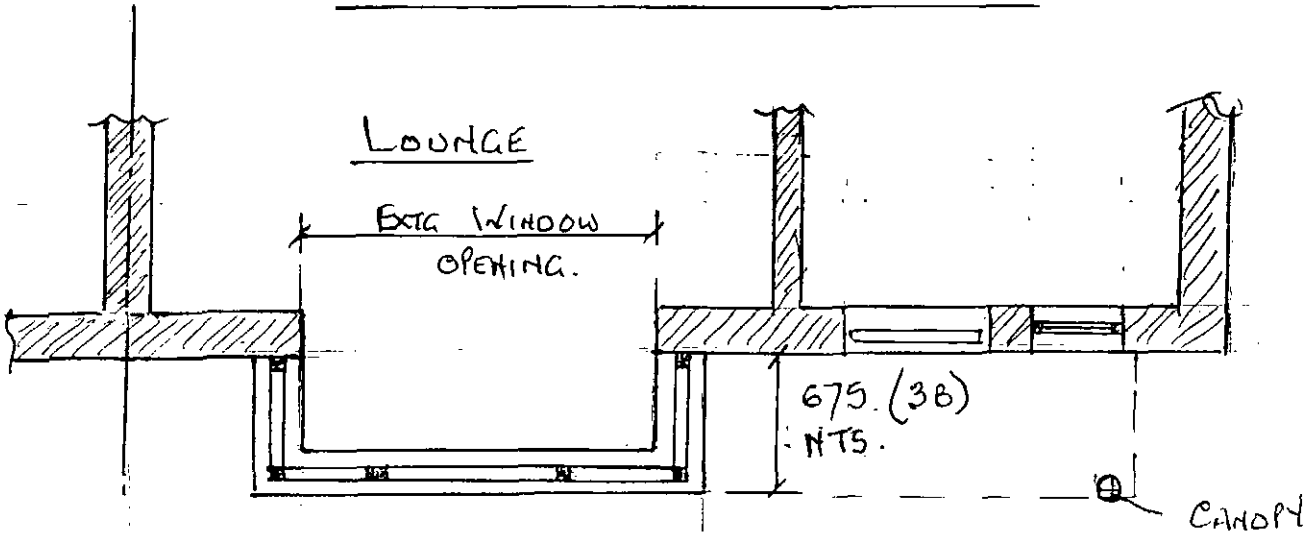


PROPOSED GROUND FLOOR

PROPOSED EXTENSION
148 BRIERLEY ROAD
GRIMETHORPE

SCALE 1:50 DRG No BR/2

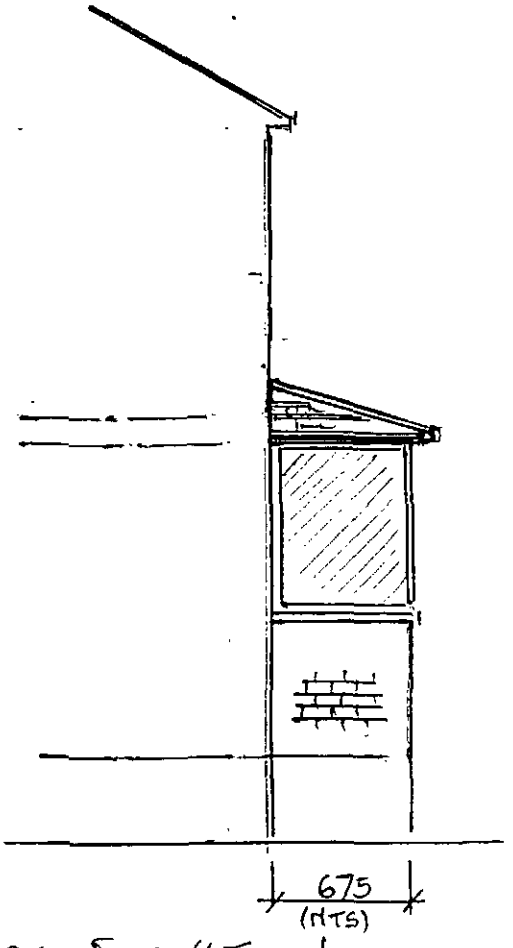

SIDE ELEVATION.
(TO Nº 150)

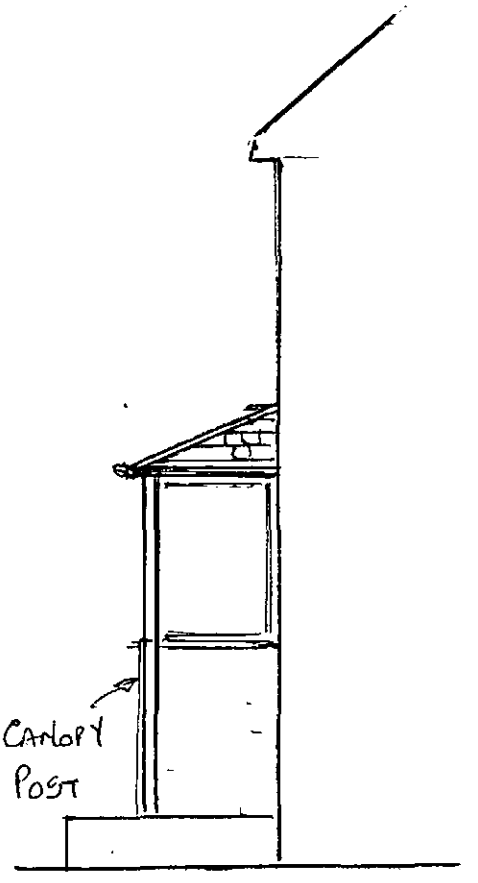

SIDE ELEVATION
(TO Nº 146)


NOTES

ROOF TILES AND BRICKS TO MATCH EXISTING


U.P.V.C. LIGHT OAK TO MATCH EXISTING.

PROPOSED EXTENSION
148 BRIERLEY ROAD
GRIMETHORPE

SCALE 1:50 DRG Nº 6/3

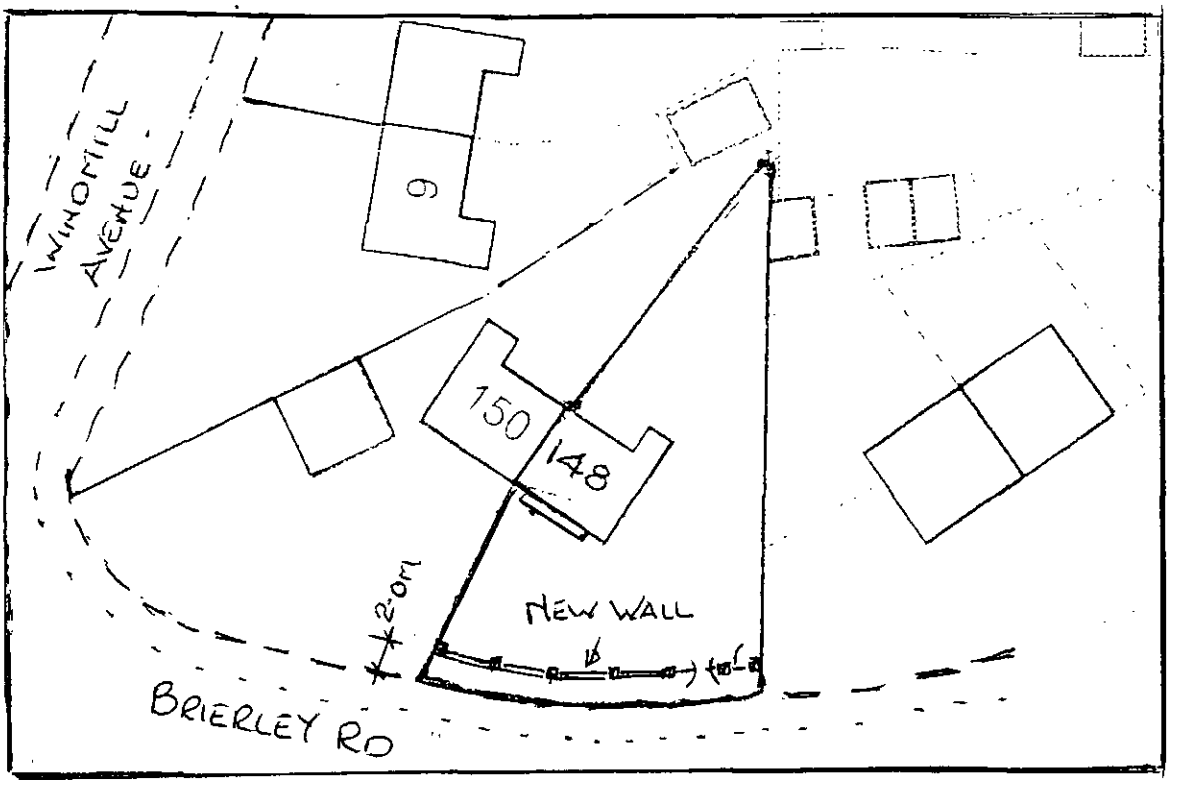

SITE PLAN - 1:500

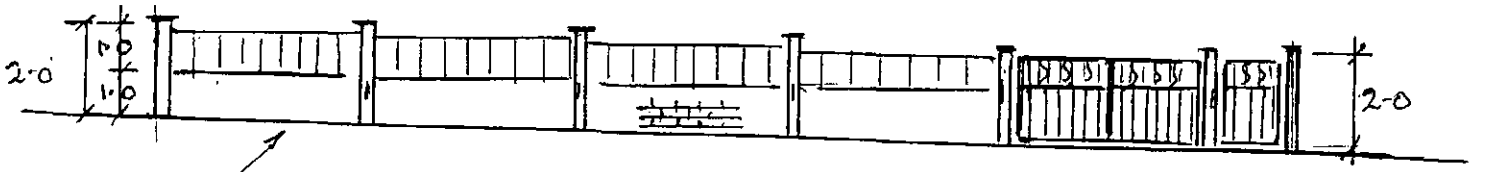

ELEVATION FROM ROAD


NEW BOUNDARY WALL TO BE 1·0M M HIGH BRICKWORK WITH 1·0H OPEN METAL PANELS.

WALL SET BACK 2·0M FROM BACK OF FOOTPATH.

DOUBLE AND SINGLE GATE TO BE METAL FRAME - HARDWOOD BOARDED WITH TOP 450m OPEN METAL SCROLLING.

PROPOSED BOUNDARY WALL
148 BRIERLEY ROAD
GRIMETHORPE

DRG NO BR/A.

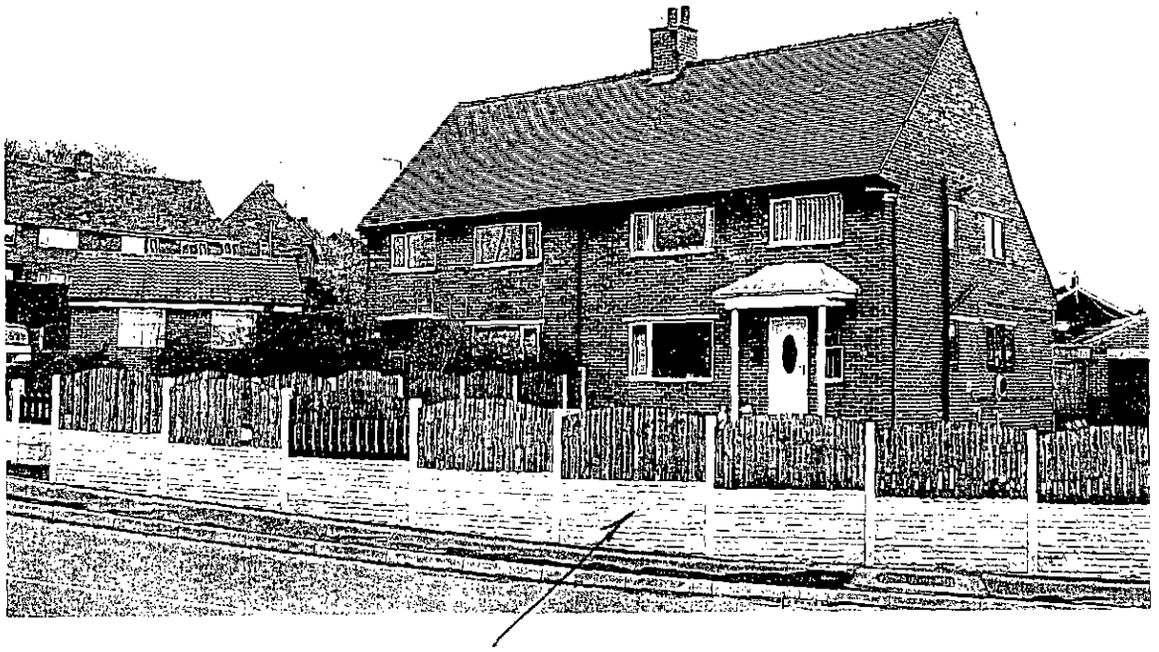

REMOVE EXISTING BOUNDARY FENCE



EXTG WALL ADJACENT Nº 146

146 BRIERLEY RD
GRIMETHORPE.

DCC Nº BL/5