
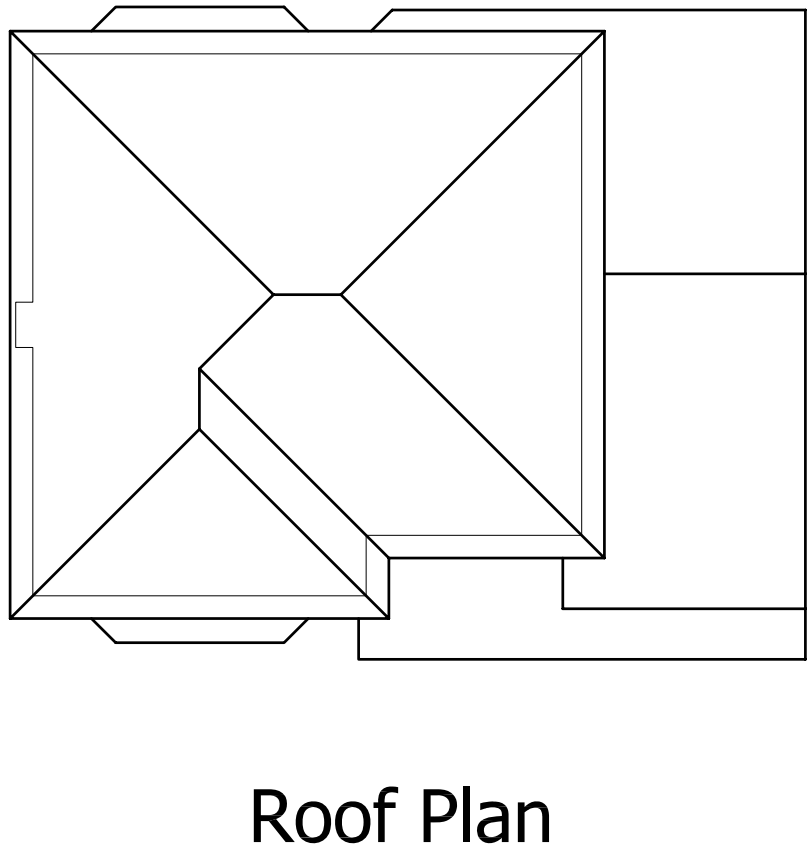
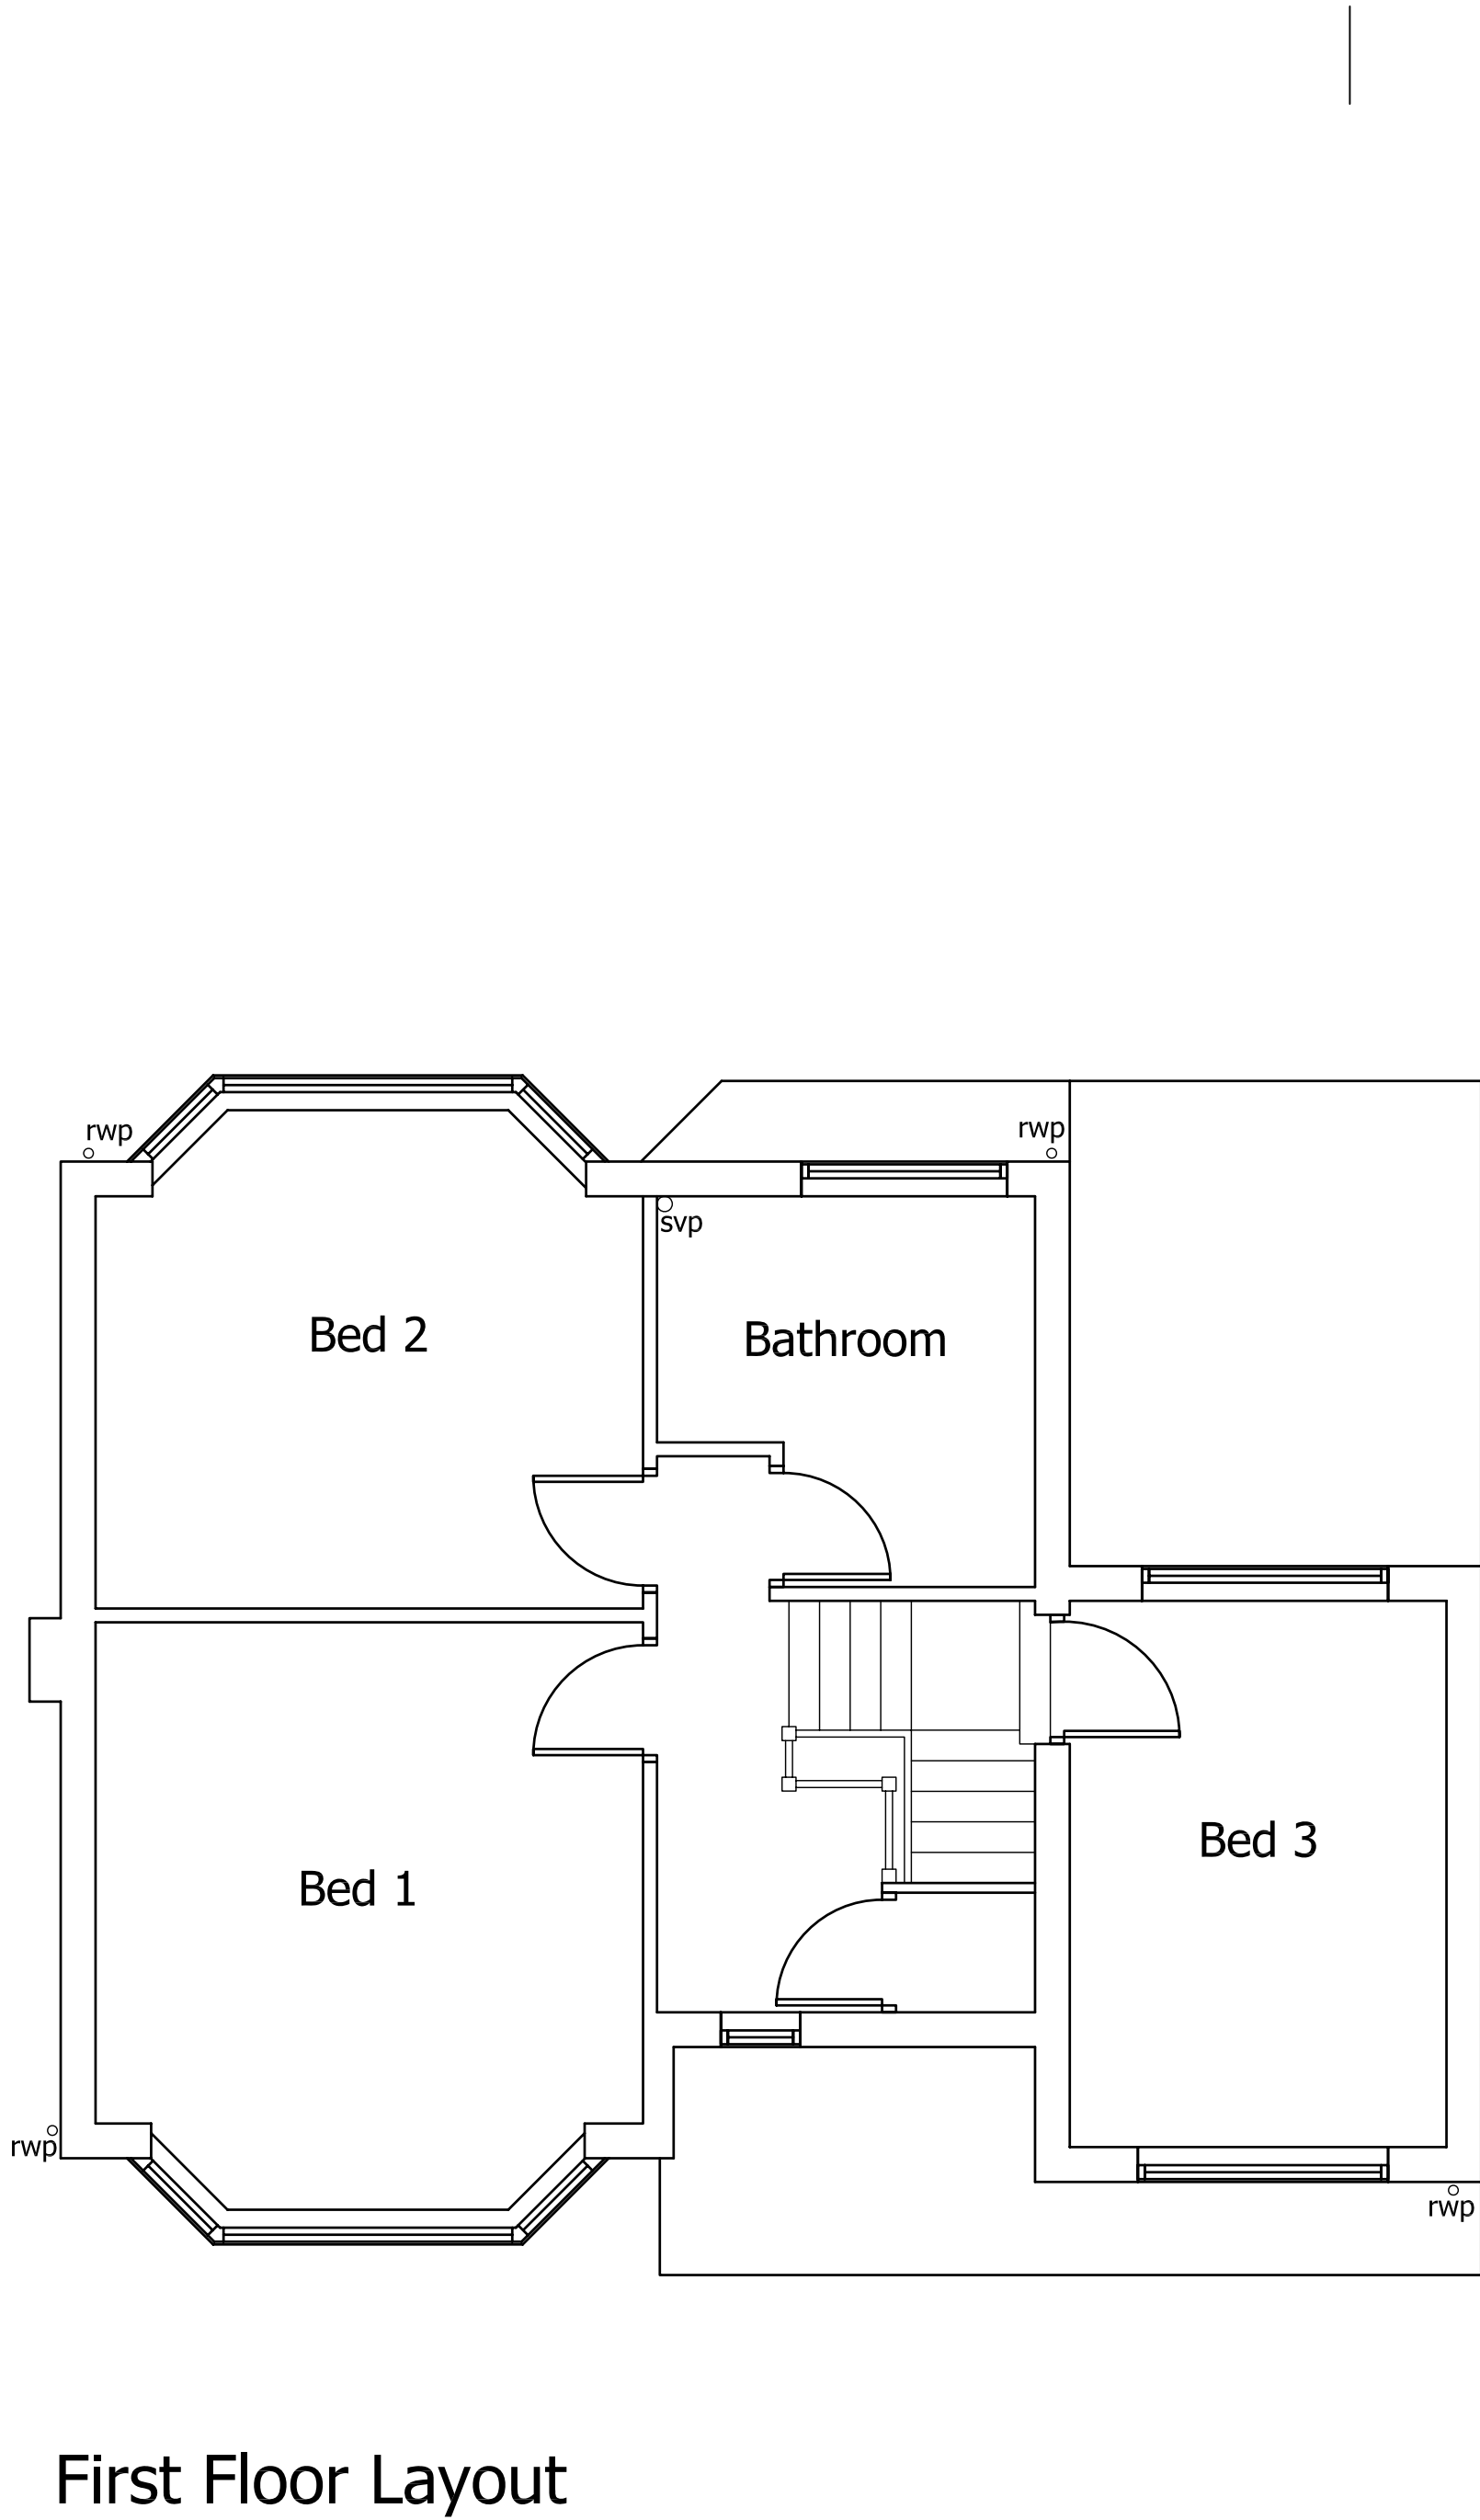


NOTES:
DO NOT SCALE FROM THIS DRAWING.
VERIFY ALL DIMENSIONS, SETTING OUT AND
BOUNDARIES ON SITE. NOTIFY ANY DISCREPANCIES
TO THE RDS LTD PRIOR TO CONSTRUCTION ON SITE.
FOR STRUCTURAL INFORMATION, REFER TO
STRUCTURAL ENGINEER'S DETAILS.

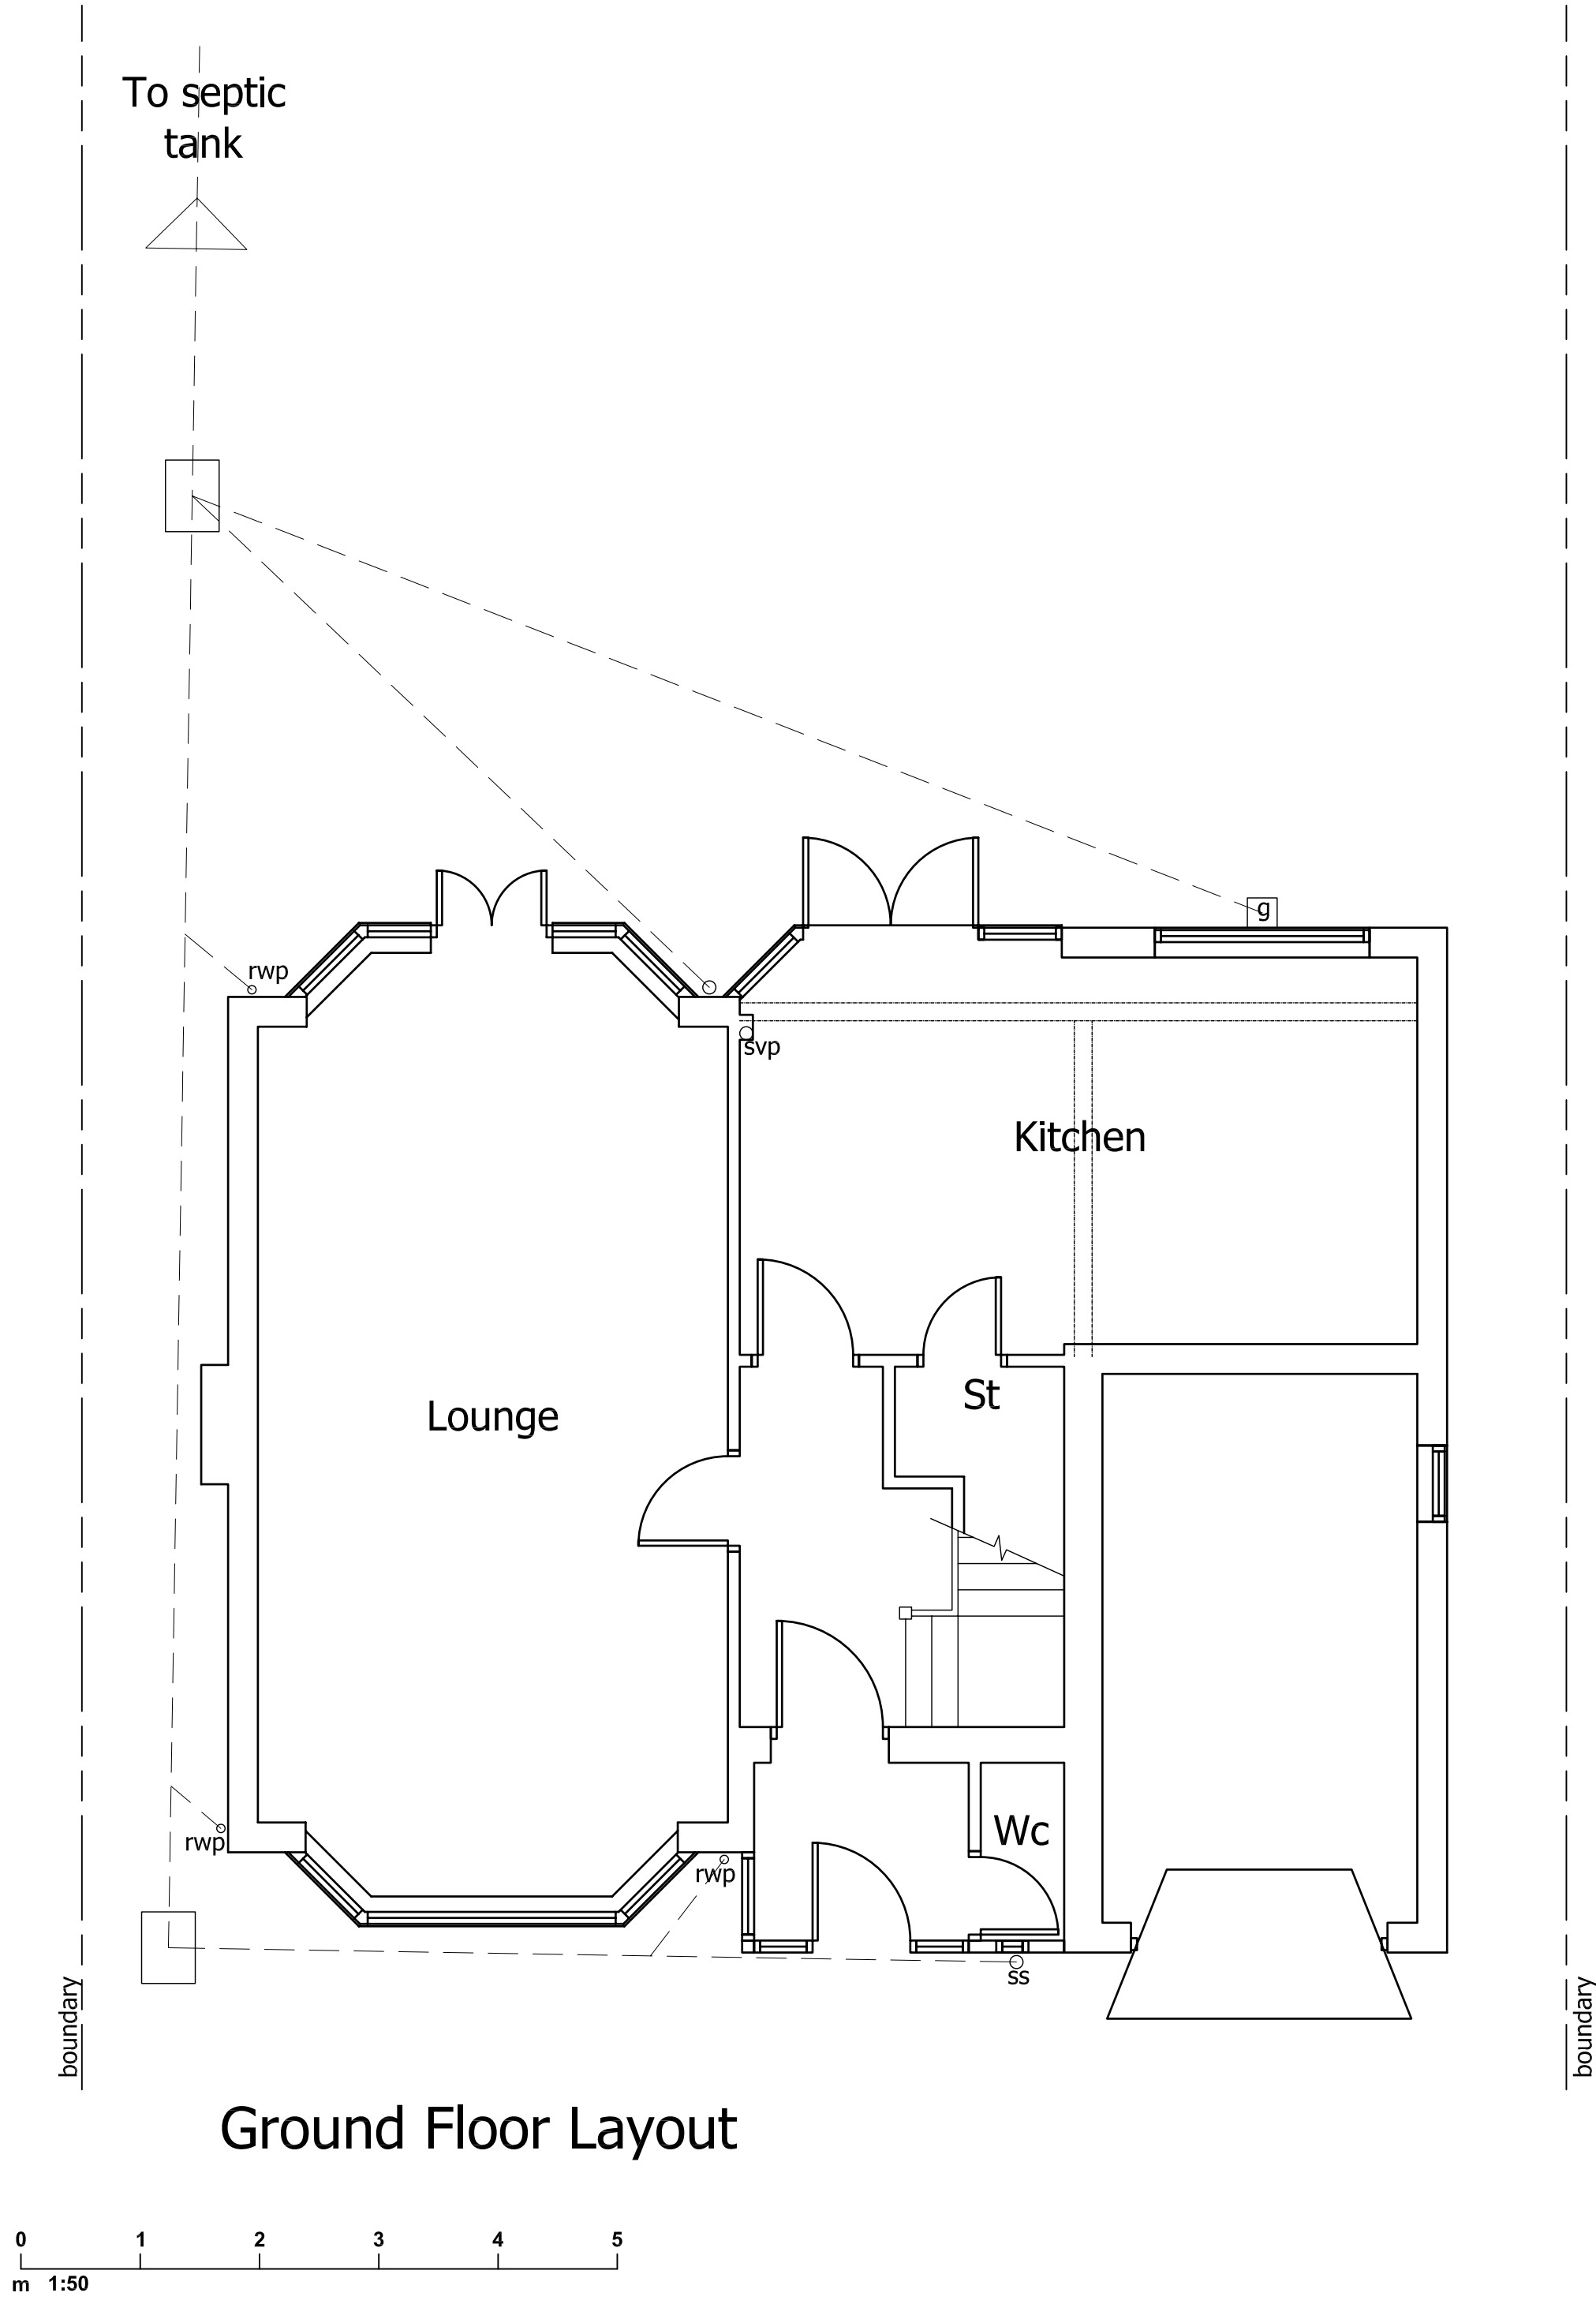

REVISION: A BY: W.R. CHECKED: DATE: Feb 2009
Existing drainage added.

CONSTRUCTION

CLIENT: Mr & Mrs P Booth
9 Hunters Avenue
Barnsley

PROJECT: Existing Layouts and Elevations

DRAWING: SCALE: 1:50/100 DATE: Sept 2008

Renishaw Design Services Ltd
18 Renishaw Avenue, Rotherham, S60 3LW
T/F 01709 320363, M 07709655886, E mail@r-d-s.co.uk

JOB NO: 2008-018 DRAWING NO: 001 REV: A
J:\Job Directory 2008\2008-018\Drawings\2008 Title Sheet.dwg © RDS LTD - 2008