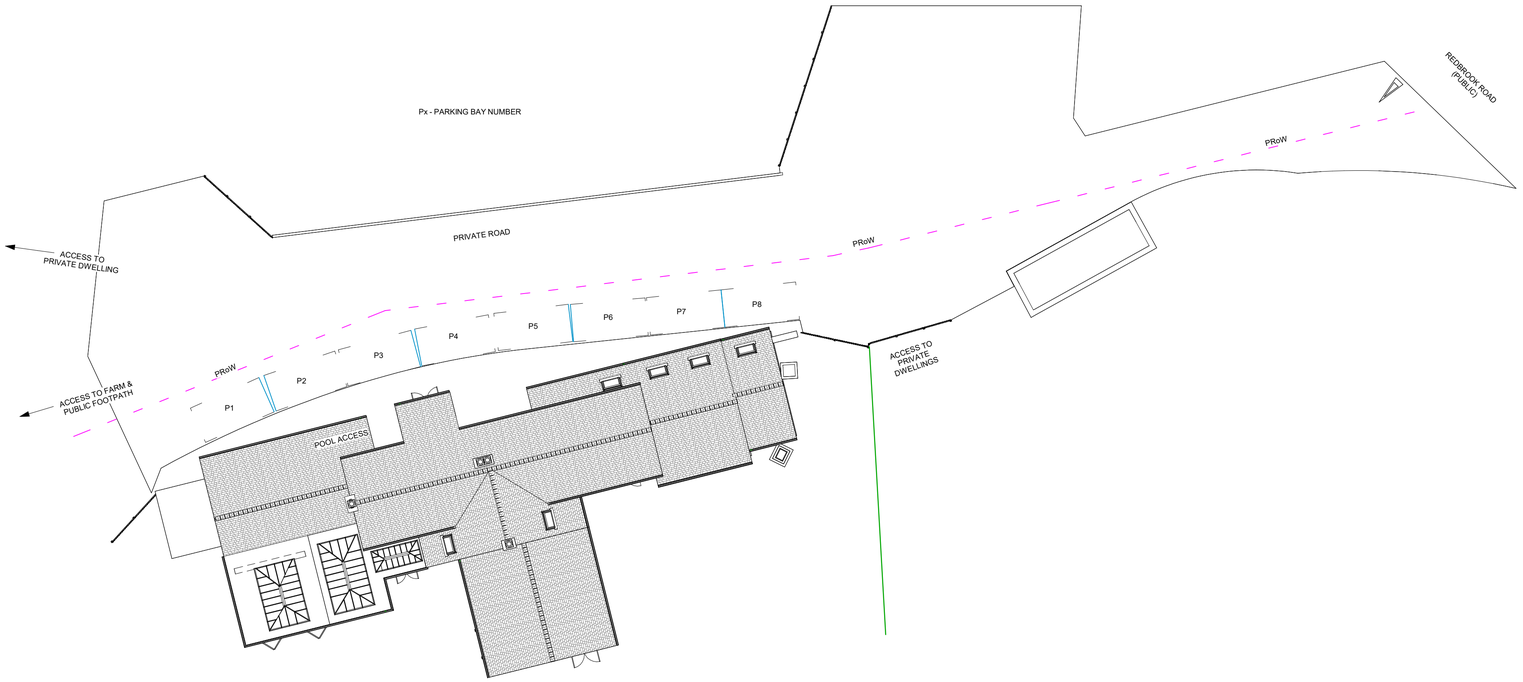

1 Parking Key Plan
1 : 200

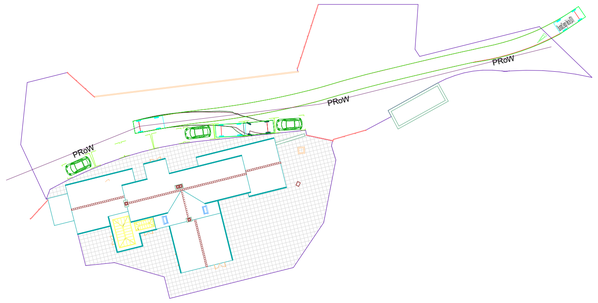

2 Paralell Park
1 : 500

3 Sweep Park
1 : 500

4 3 Point Forward Exit
1 : 500

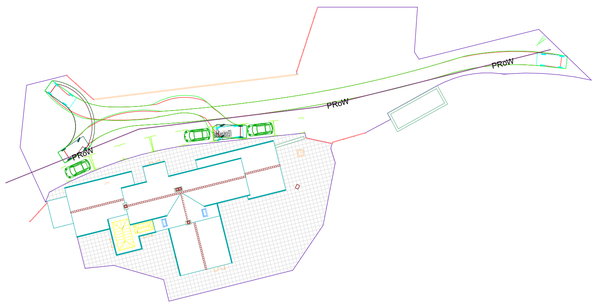

5 3 Point Forward Exit Option 2
1 : 500

6 Sweep Forward Exit
1 : 500

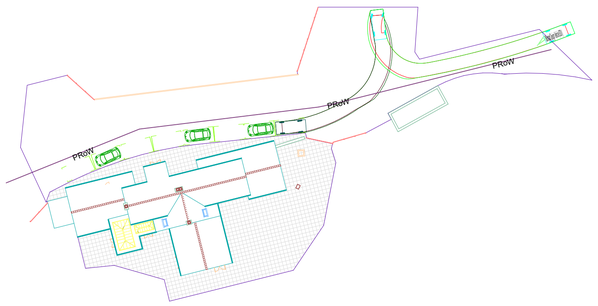

7 2 Point Reverse Park
1 : 500

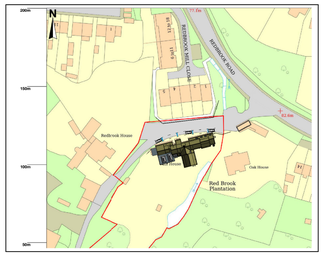

Rev	Description	Date
A	Issued for Change of Use	25/10/25

CODE	SUITABILITY DESCRIPTION
STATUS	PURPOSE OF ISSUE

www.electroville.org.uk

PROJECT
Mill House S752RS Swimming Facilities

TITLE
Swept Path Analysis

CLIENT
Mr M Bilous

DRAWN BY	CHECKED BY	DATE
MB	MB	10/22/25

SCALE (@ A1)	PROJECT NUMBER
As indicated	MH001

DRAWING NUMBER	REV
SP-101	A

22/10/2025 18:56:01