


The Lakes: Boat Store-Location 1:1000
& Boat Landing Jetty




The Lakes: Red line-Location 1:500

Red line area=47 sqm

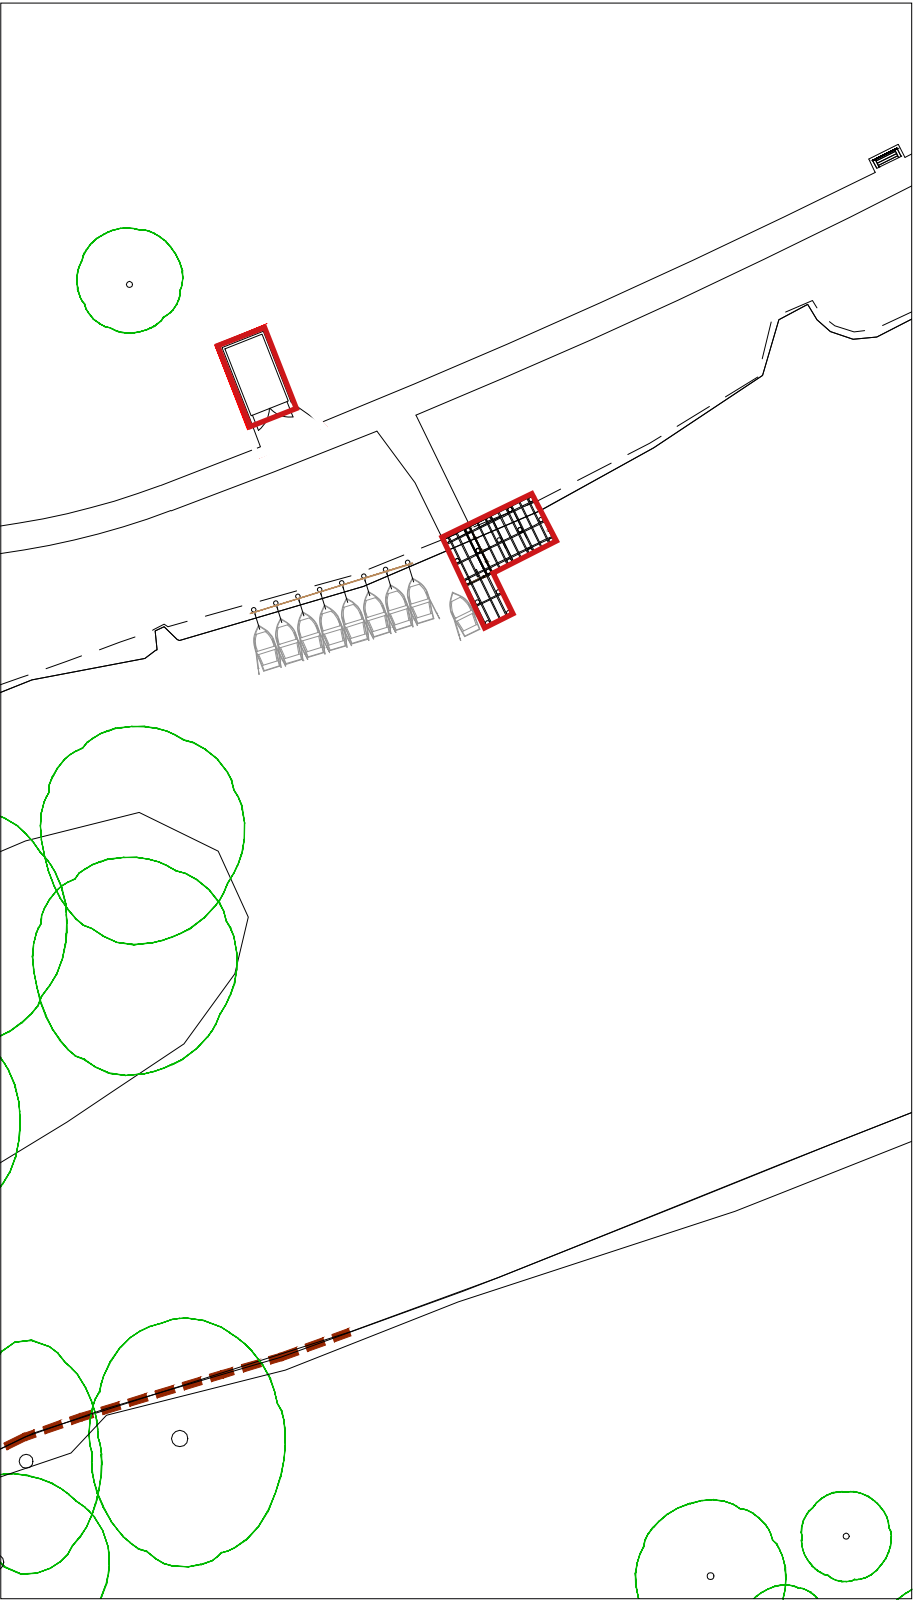

The Lakes: Boat Store-Plan 1:100

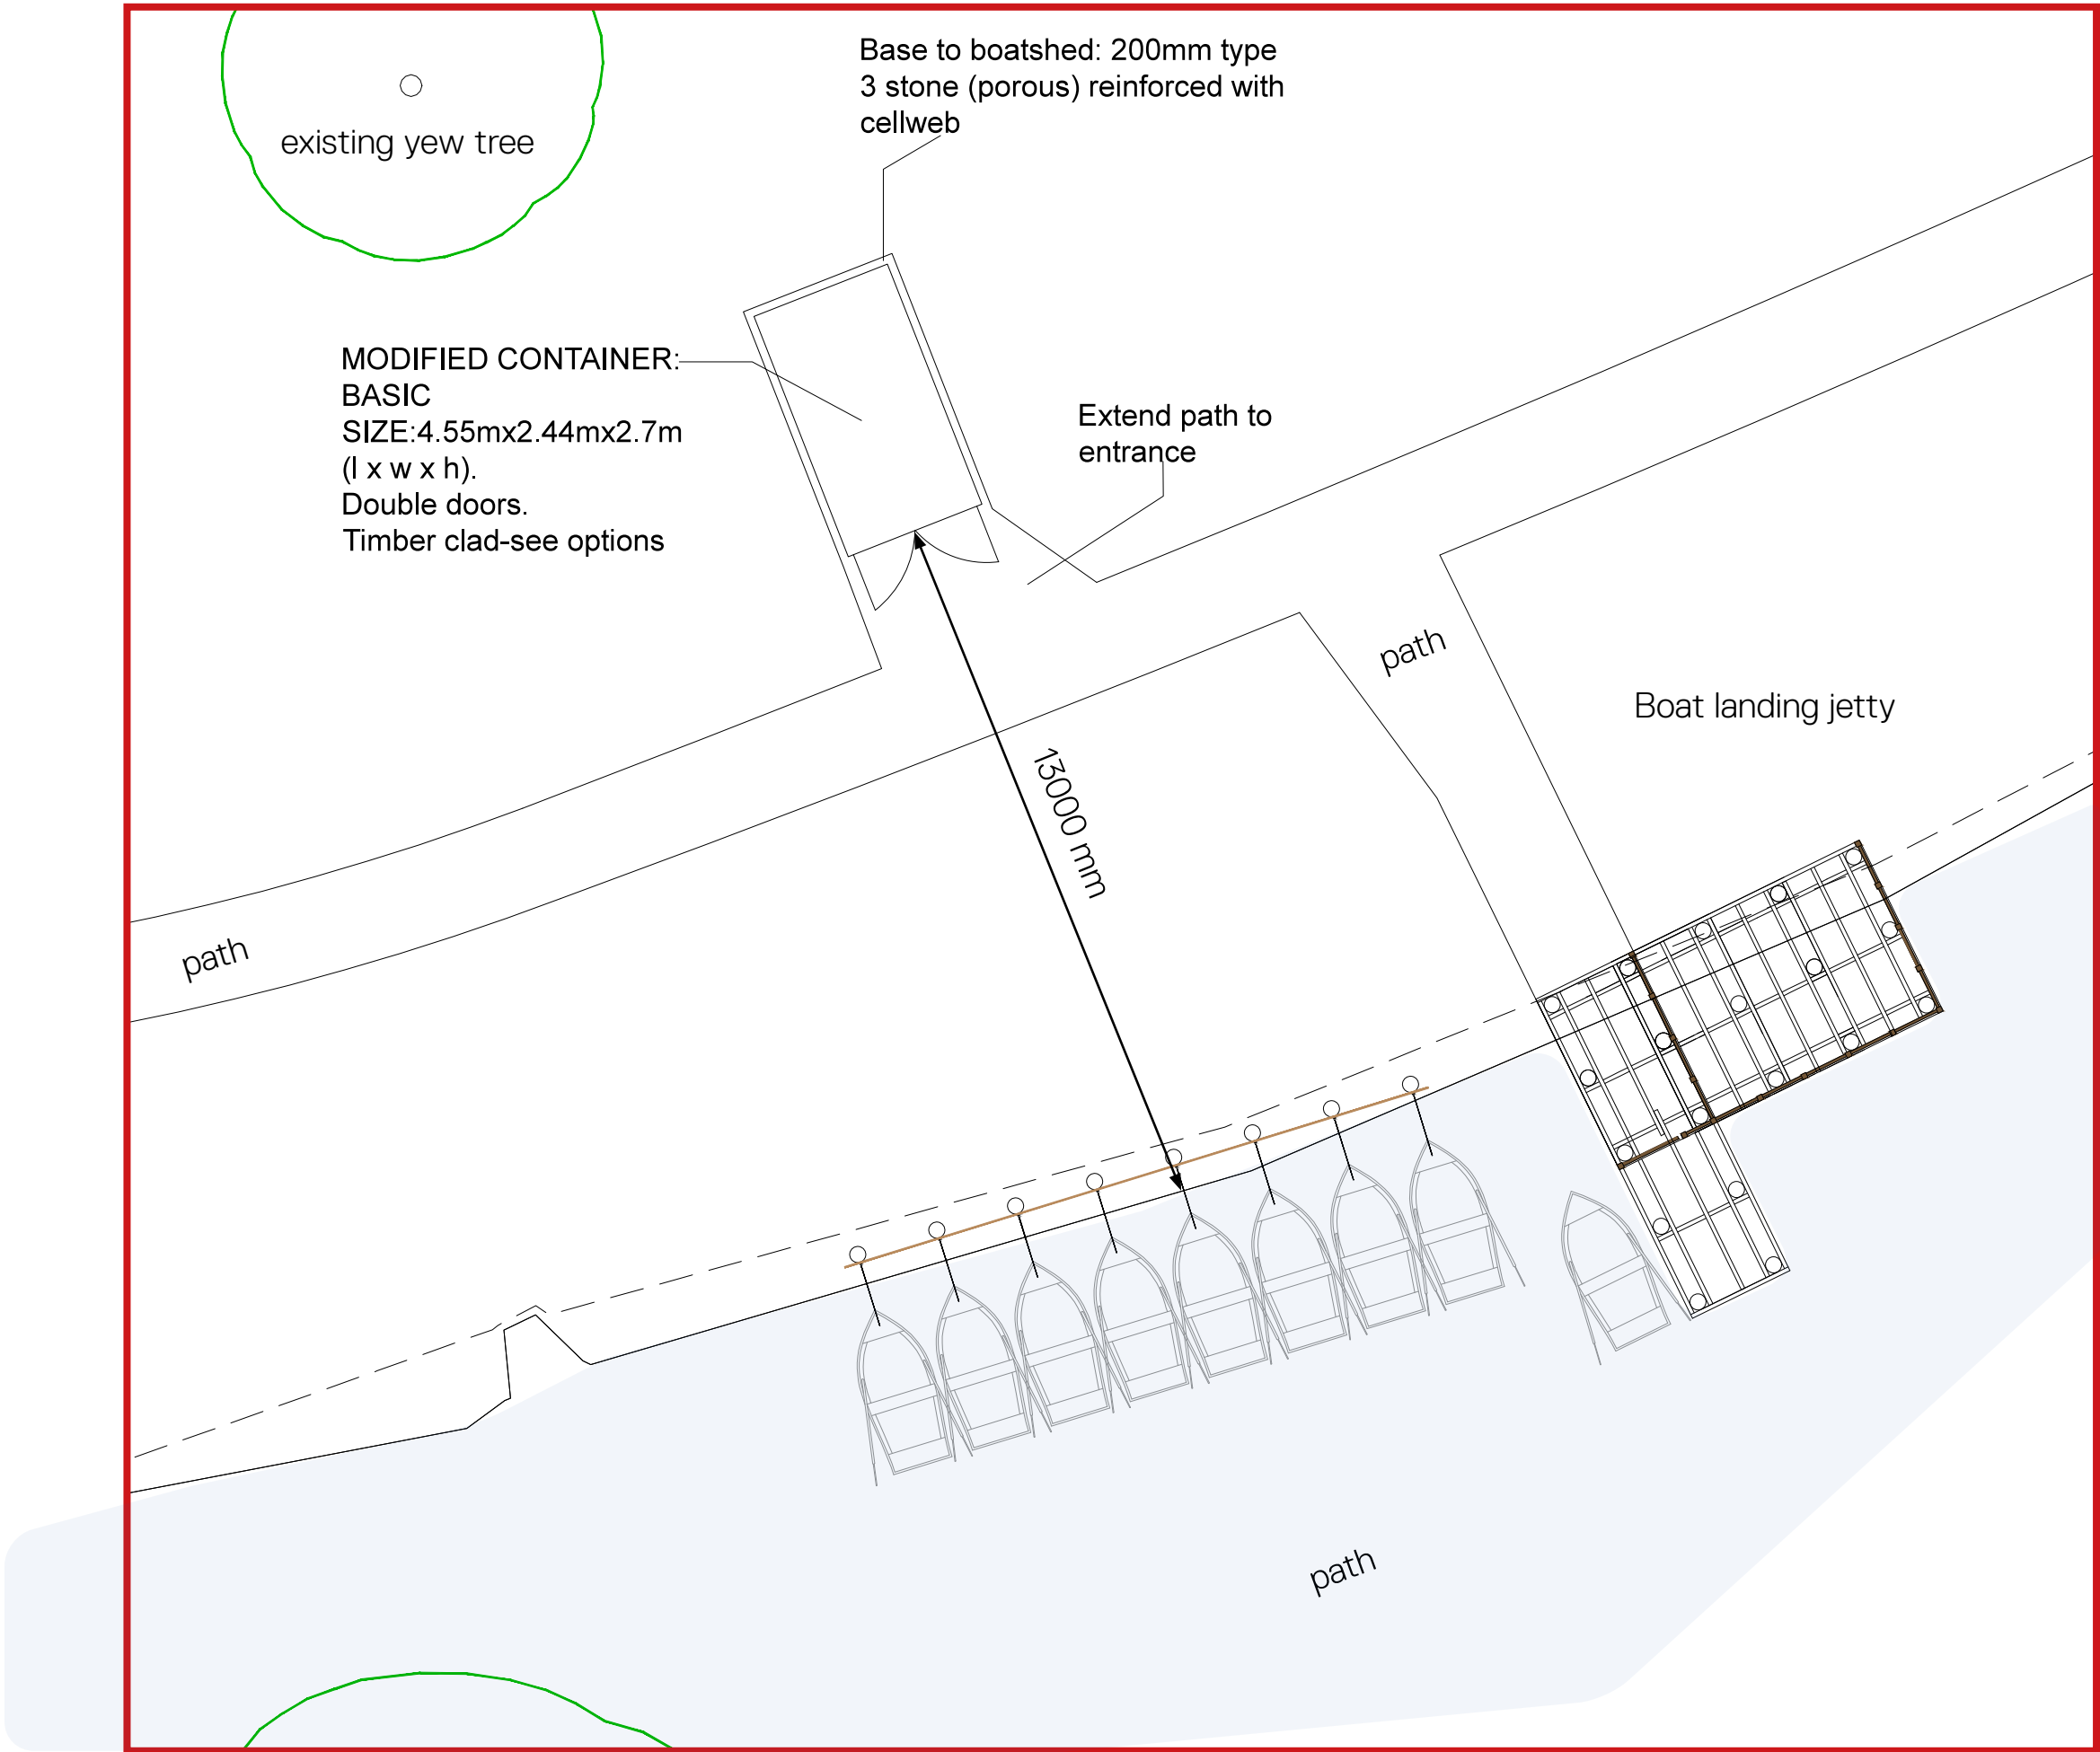

Basic unit



Example of cladding type-option-softwood timber



Example of cladding type-option-horizontal ship-lap softwood timber



Wooden Roof



Front View




Rear view



View from the path



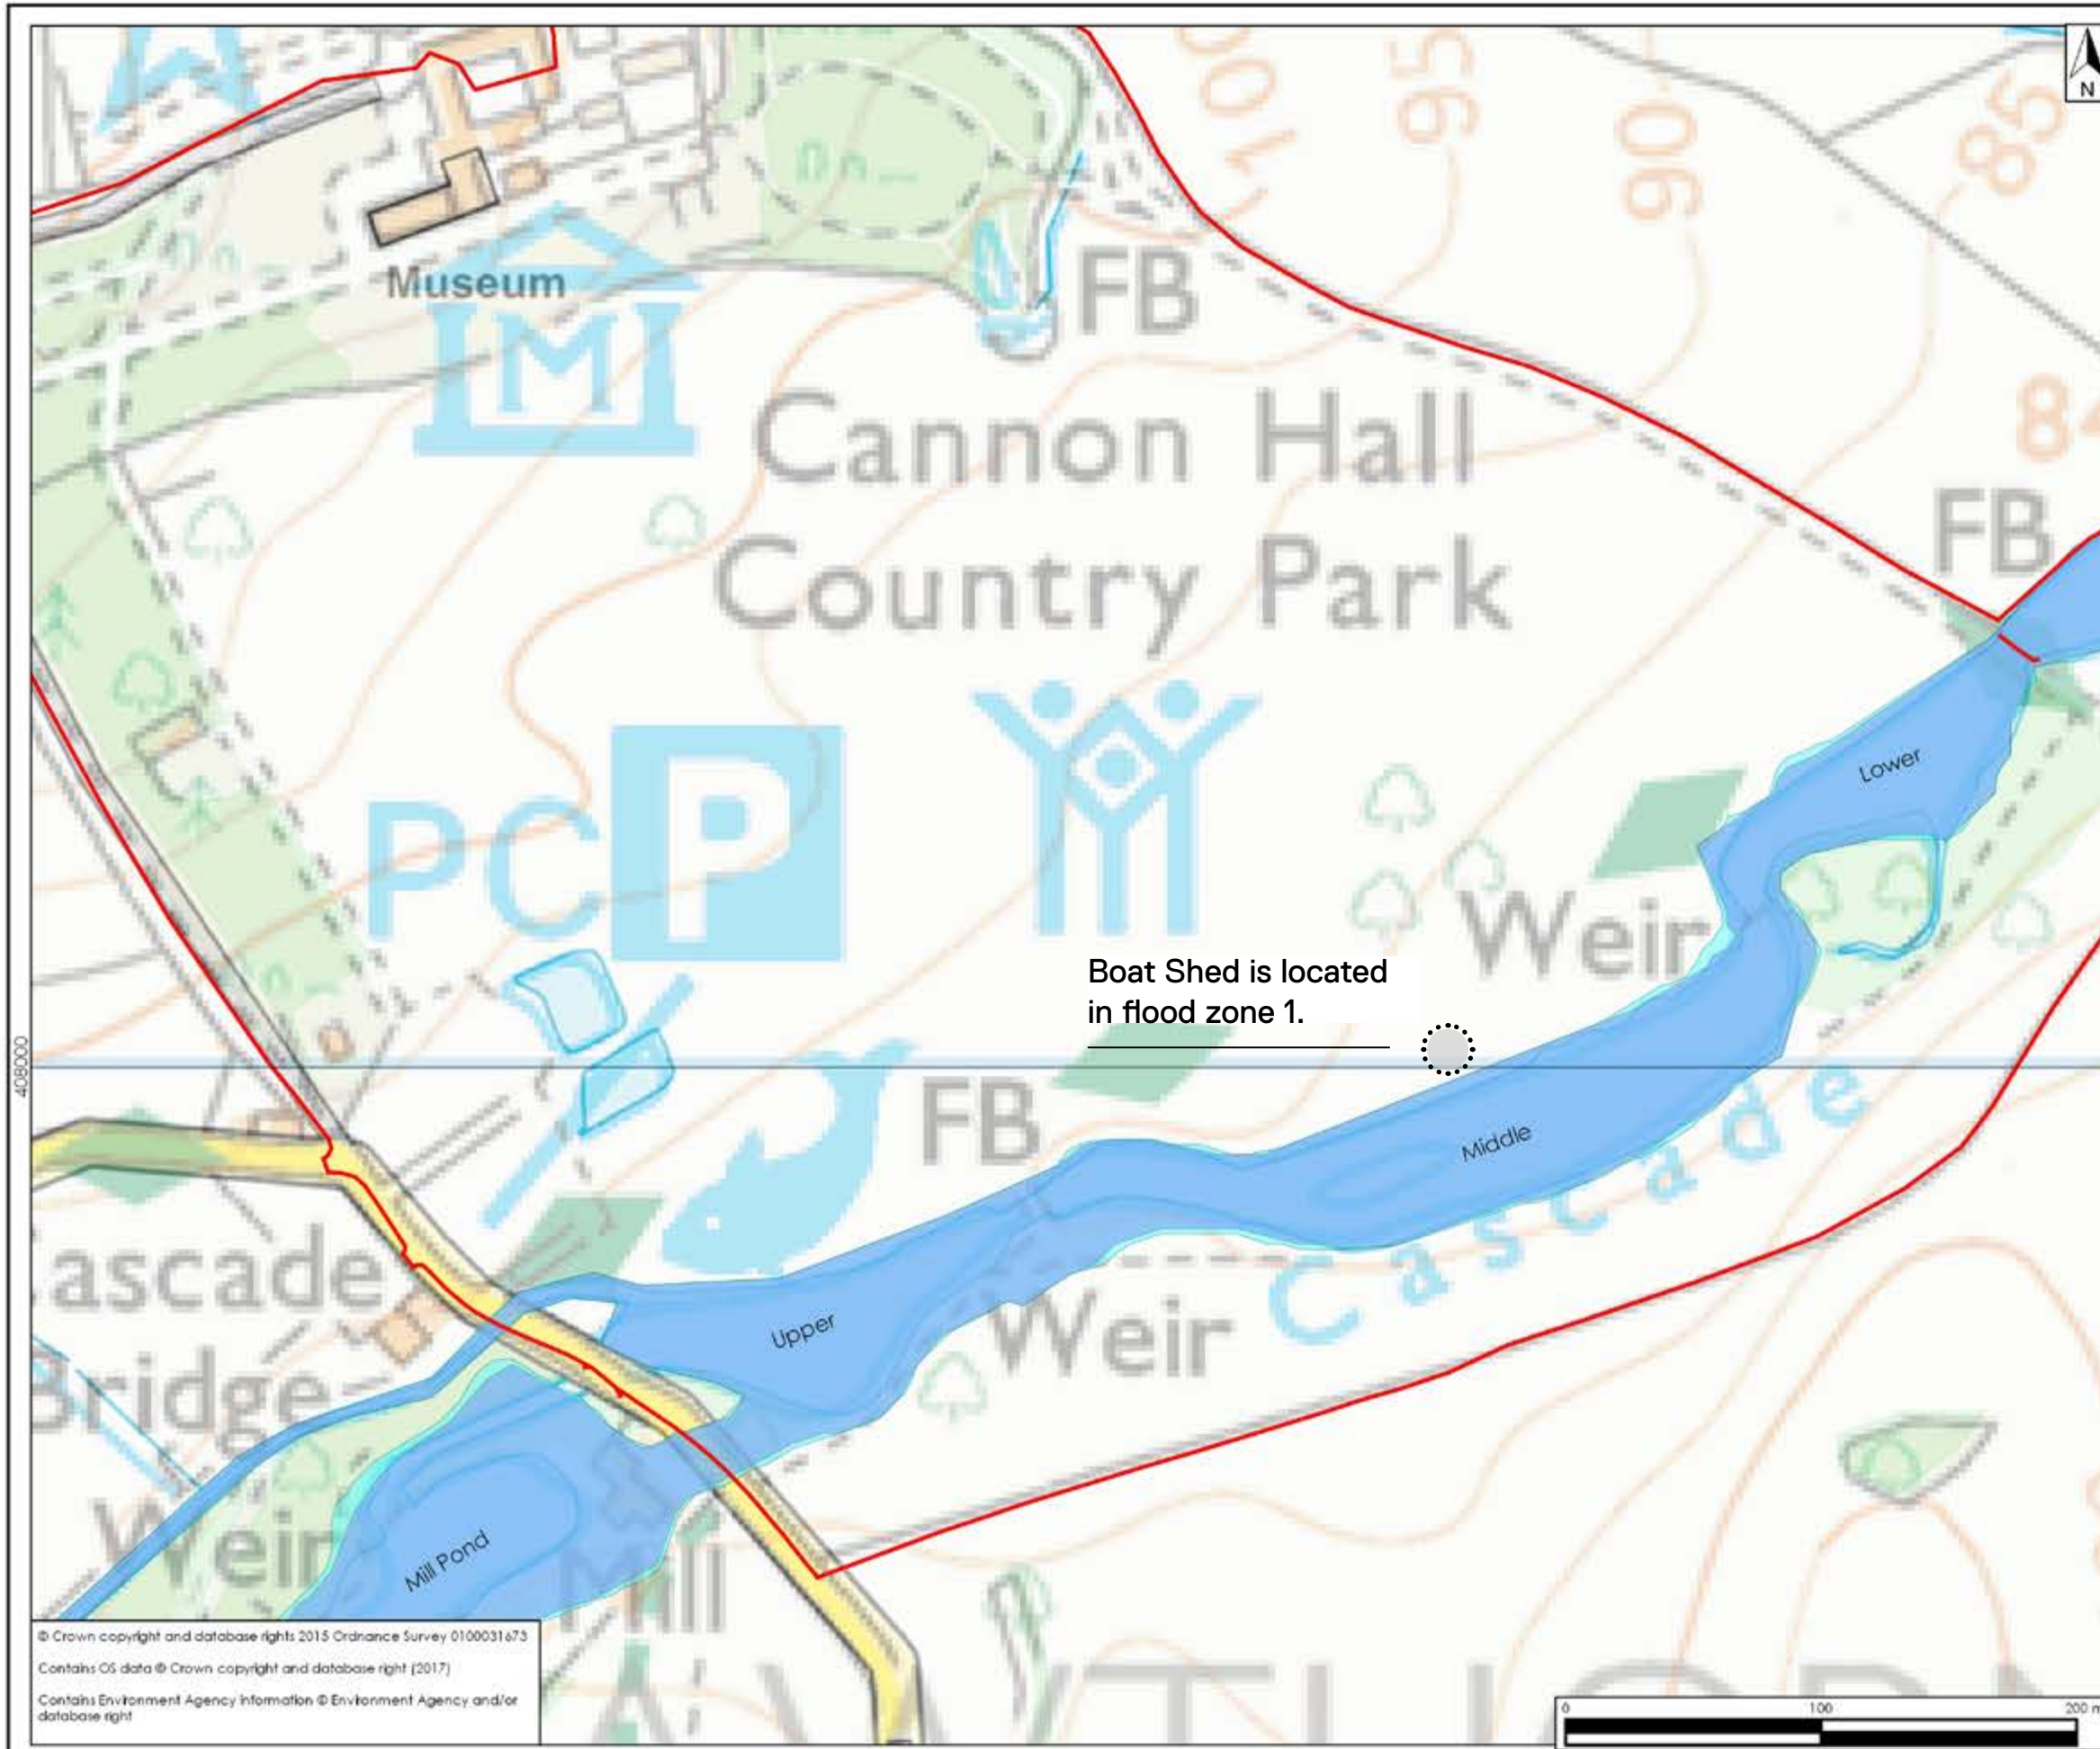

Legend

— Boundary

Flood map for Planning

■ Flood zone 3

■ Flood zone 2

□ Flood Zone 1

Scale correct at A3

Client

Barnsley MBC

Title

EA Flood Map for Planning

Project

Cannon Hall Park Works

Drawing 2409/01

Version 1

Date Aug-2017

Scale 1:3,500

hafrenwater
environmental water management

Barkers Chambers • Barker Street • Shrewsbury •
Shropshire • SY1 1SB
www.hafrenwater.com • Tel. 01743 355 770

© Crown copyright and database rights 2015 Ordnance Survey 0100031673
Contains OS data © Crown copyright and database right (2017)
Contains Environment Agency information © Environment Agency and/or
database right

