


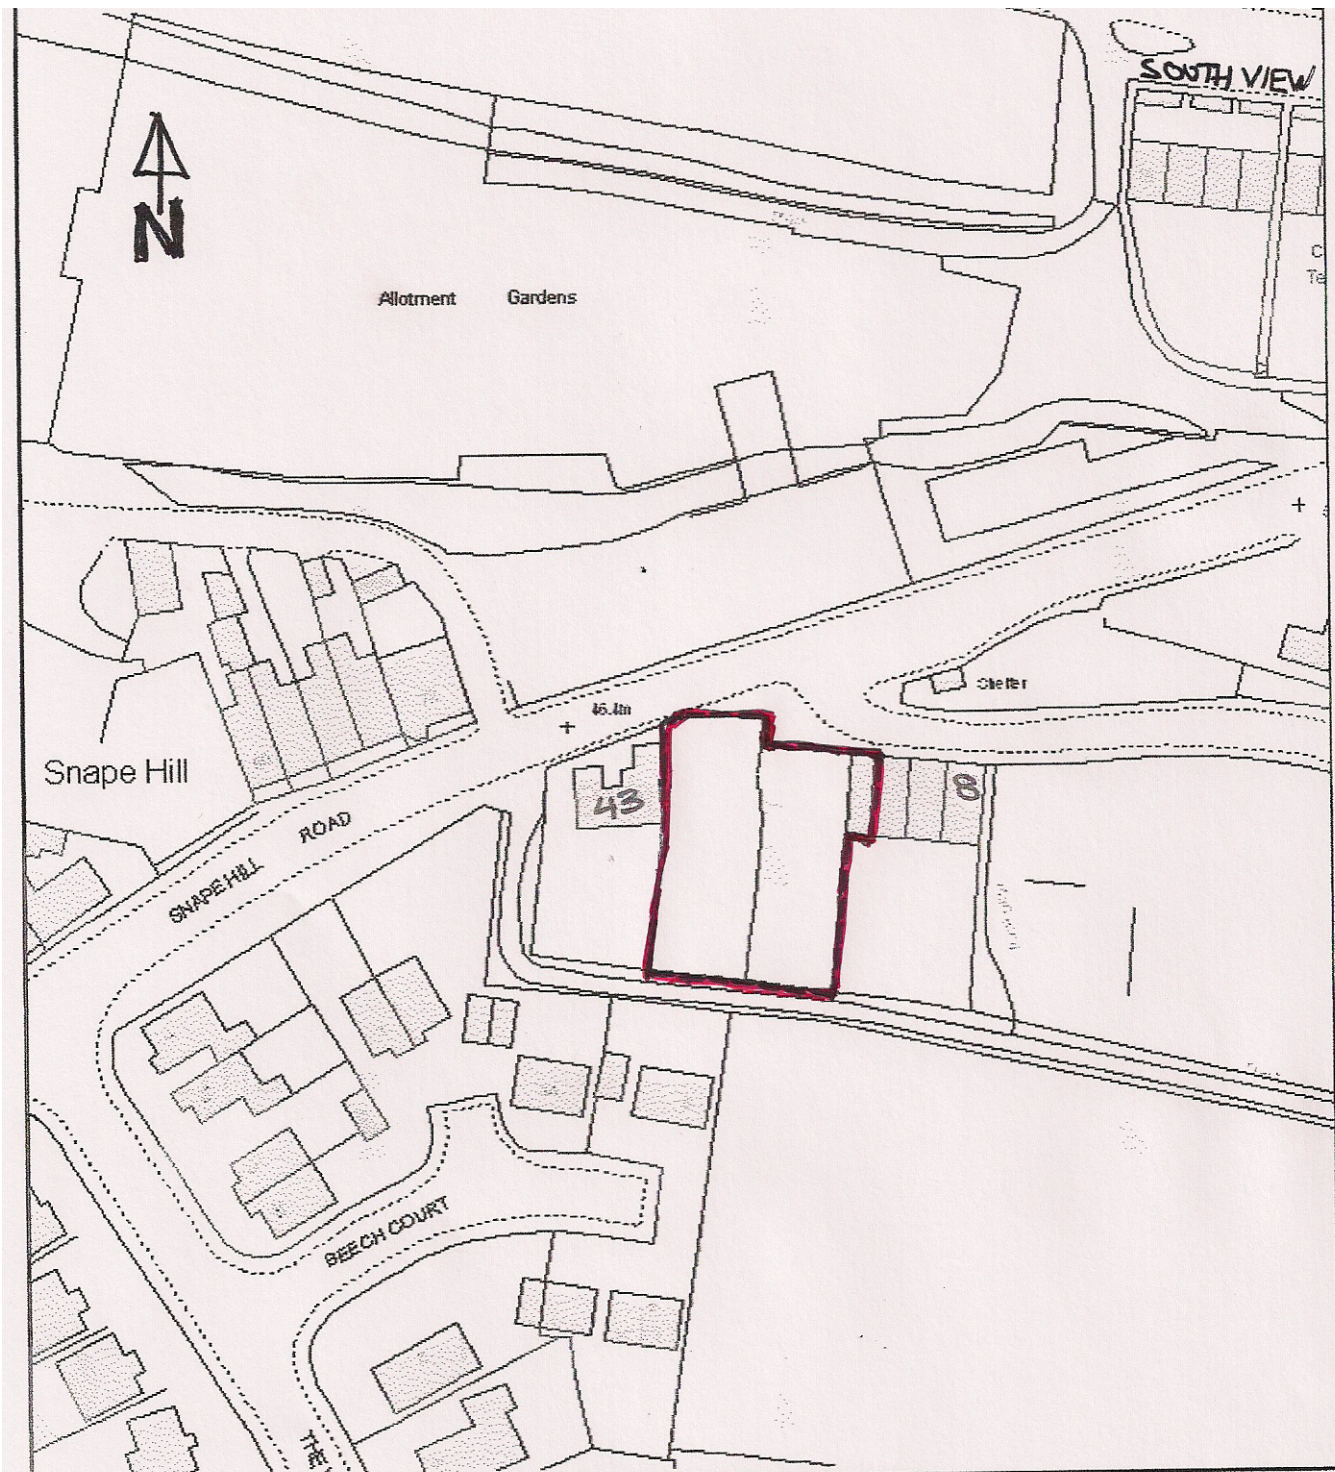

LOCATION PLAN 1:1250
CORNER OF SNAPE HILL RD/NEW RD
DARFIELD