


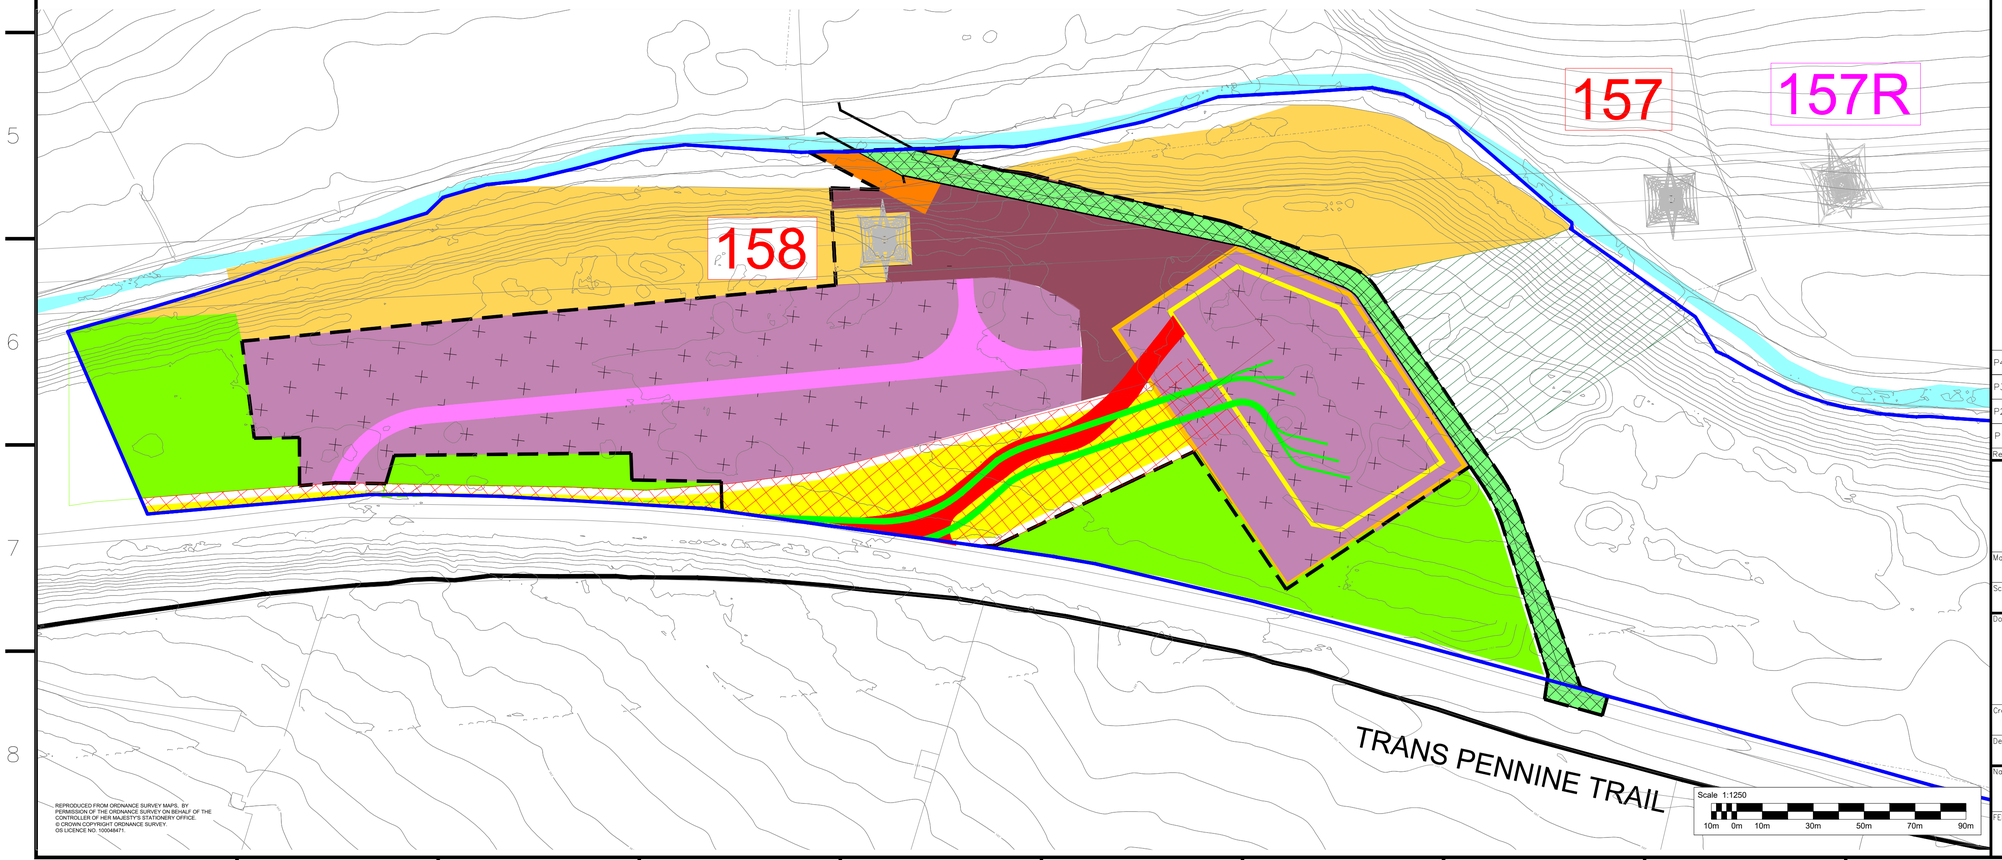

REPRODUCED FROM ORDNANCE SURVEY MAPS, BY PERMISSION OF THE ORDNANCE SURVEY ON BEHALF OF THE CONTROLLER OF HER MAJESTY'S STATIONERY OFFICE.
© CROWN COPYRIGHT ORDNANCE SURVEY.
OS LICENCE NO. 100048471.

NOTES

1. ALL MEASUREMENTS ARE IN METRES UNLESS OTHERWISE STATED.
2. DURING INSTALLATION OF NEW OHL CONDUCTORS FROM TOWER 157, AN ALTERNATIVE ROUTE FOR THE TPT DIVERSION WILL BE REQUIRED AROUND THE SEC FOR APPROXIMATELY 2 WEEKS. THIS WILL BE CONFIRMED BY THE CONTRACTOR BUT WILL BE ACCOMMODATED WITHIN THE WORKING AREA SHOWN.

KEY:

	LOCAL WILDLIFE SITE BOUNDARY (TOTAL 116748m²)	
	INDICATIVE WORKING AREA INCLUDING CABLE / ACCESS ROAD AND CONSTRUCTION WORKING SPACE (TOTAL 17546m²)	
	INDICATIVE AREA REQUIRED TO CONSTRUCT TEMPORARY BRIDGE	299m²
	TRANS PENNINE TRAIL DIVERSION	1337m²
	INDICATIVE WORKS AREA INVOLVING CABLE / ACCESS ROAD INCLUDING CONSTRUCTION WORKING SPACE	2356m²
	INDICATIVE ACCESS ROAD (4m WIDE)	931m²
	SEC REQUIRED CONSTRUCTION AREA	3771m²
	INDICATIVE WORKS/LAYDOWN AREA	11730m²
	PERMANENT ACCESS ROAD (5m WIDE)	580m²
	INDICATIVE WORKING AREA REQUIRED FOR OVERHEAD LINE REMOVAL (TOTAL 5441m²)	
	INDICATIVE OVERHEAD LINE WORK AREA	2863m²
	INDICATIVE TREE PRUNING AREA TO ENABLE ELECTRICAL CLEARANCE TO BE ACHIEVED FROM THE NEW DOWNLEAD SPAN 157R - GANTRIES.	2323m²
	AREA FOR CONDUCTOR REMOVAL. CONDUCTOR TO BE LOWERED AND CUT INTO SECTIONS TO ENABLE REMOVAL FROM SITE. NO TREES PLANNED TO BE REMOVED DURING THESE WORKS.	N/A
	OTHER AREAS	
	SEALING END COMPOUND BUILT FOOTPRINT	2193m²
	INDICATIVE CABLE ROUTE	
	TREES TO BE RETAINED	
157	PYLON TO BE REMOVED	
157R	NEW PYLON	
	LOCATION OF TEMPORARY BRIDGE	
	NO TREE ZONE	
	RIVER DON	

Rev	Description	Cre'd	Chk'd	App'd	Date
P4	MODIFIED IN LINE WITH NG COMMENTS	MAC	CN	CN	31.05.19
P3	MODIFIED IN LINE WITH NG COMMENTS	MAC	CN	CN	20.05.19
P2	MODIFIED IN LINE WITH NG COMMENTS	MAC	CN	CN	14.05.19
P1	FIRST ISSUE	MAC	CN	CN	30.04.19

nationalgrid

Master Scheme No:	Sub-Scheme No:	Site:
33492	–	400KV OHL

Scheme Name: VISUAL IMPACT PROVISION – WORK PACKAGE 1 PEAK DISTRICT NATIONAL PARK

Document Title:

COMBINED WORKING AREAS WITHIN WOGDEN FOOT LOCAL WILDLIFE SITE

Created by:	Date:	Checked by:	Date:	Approved by:	Date:
M.CONWAY	30/04/19	C.NUNN	30/04/19	C.NUNN	30/04/19

Development Eng:	Document Type:	Scale:	Format:	Sheet(s):	Rev:
D.SPURR	2D DRAWING	AS SHOWN	A1	1 OF 1	P4

National Grid Document Number: PDD-33492-LAY-FIGURE 2.4

FEED Document Number: