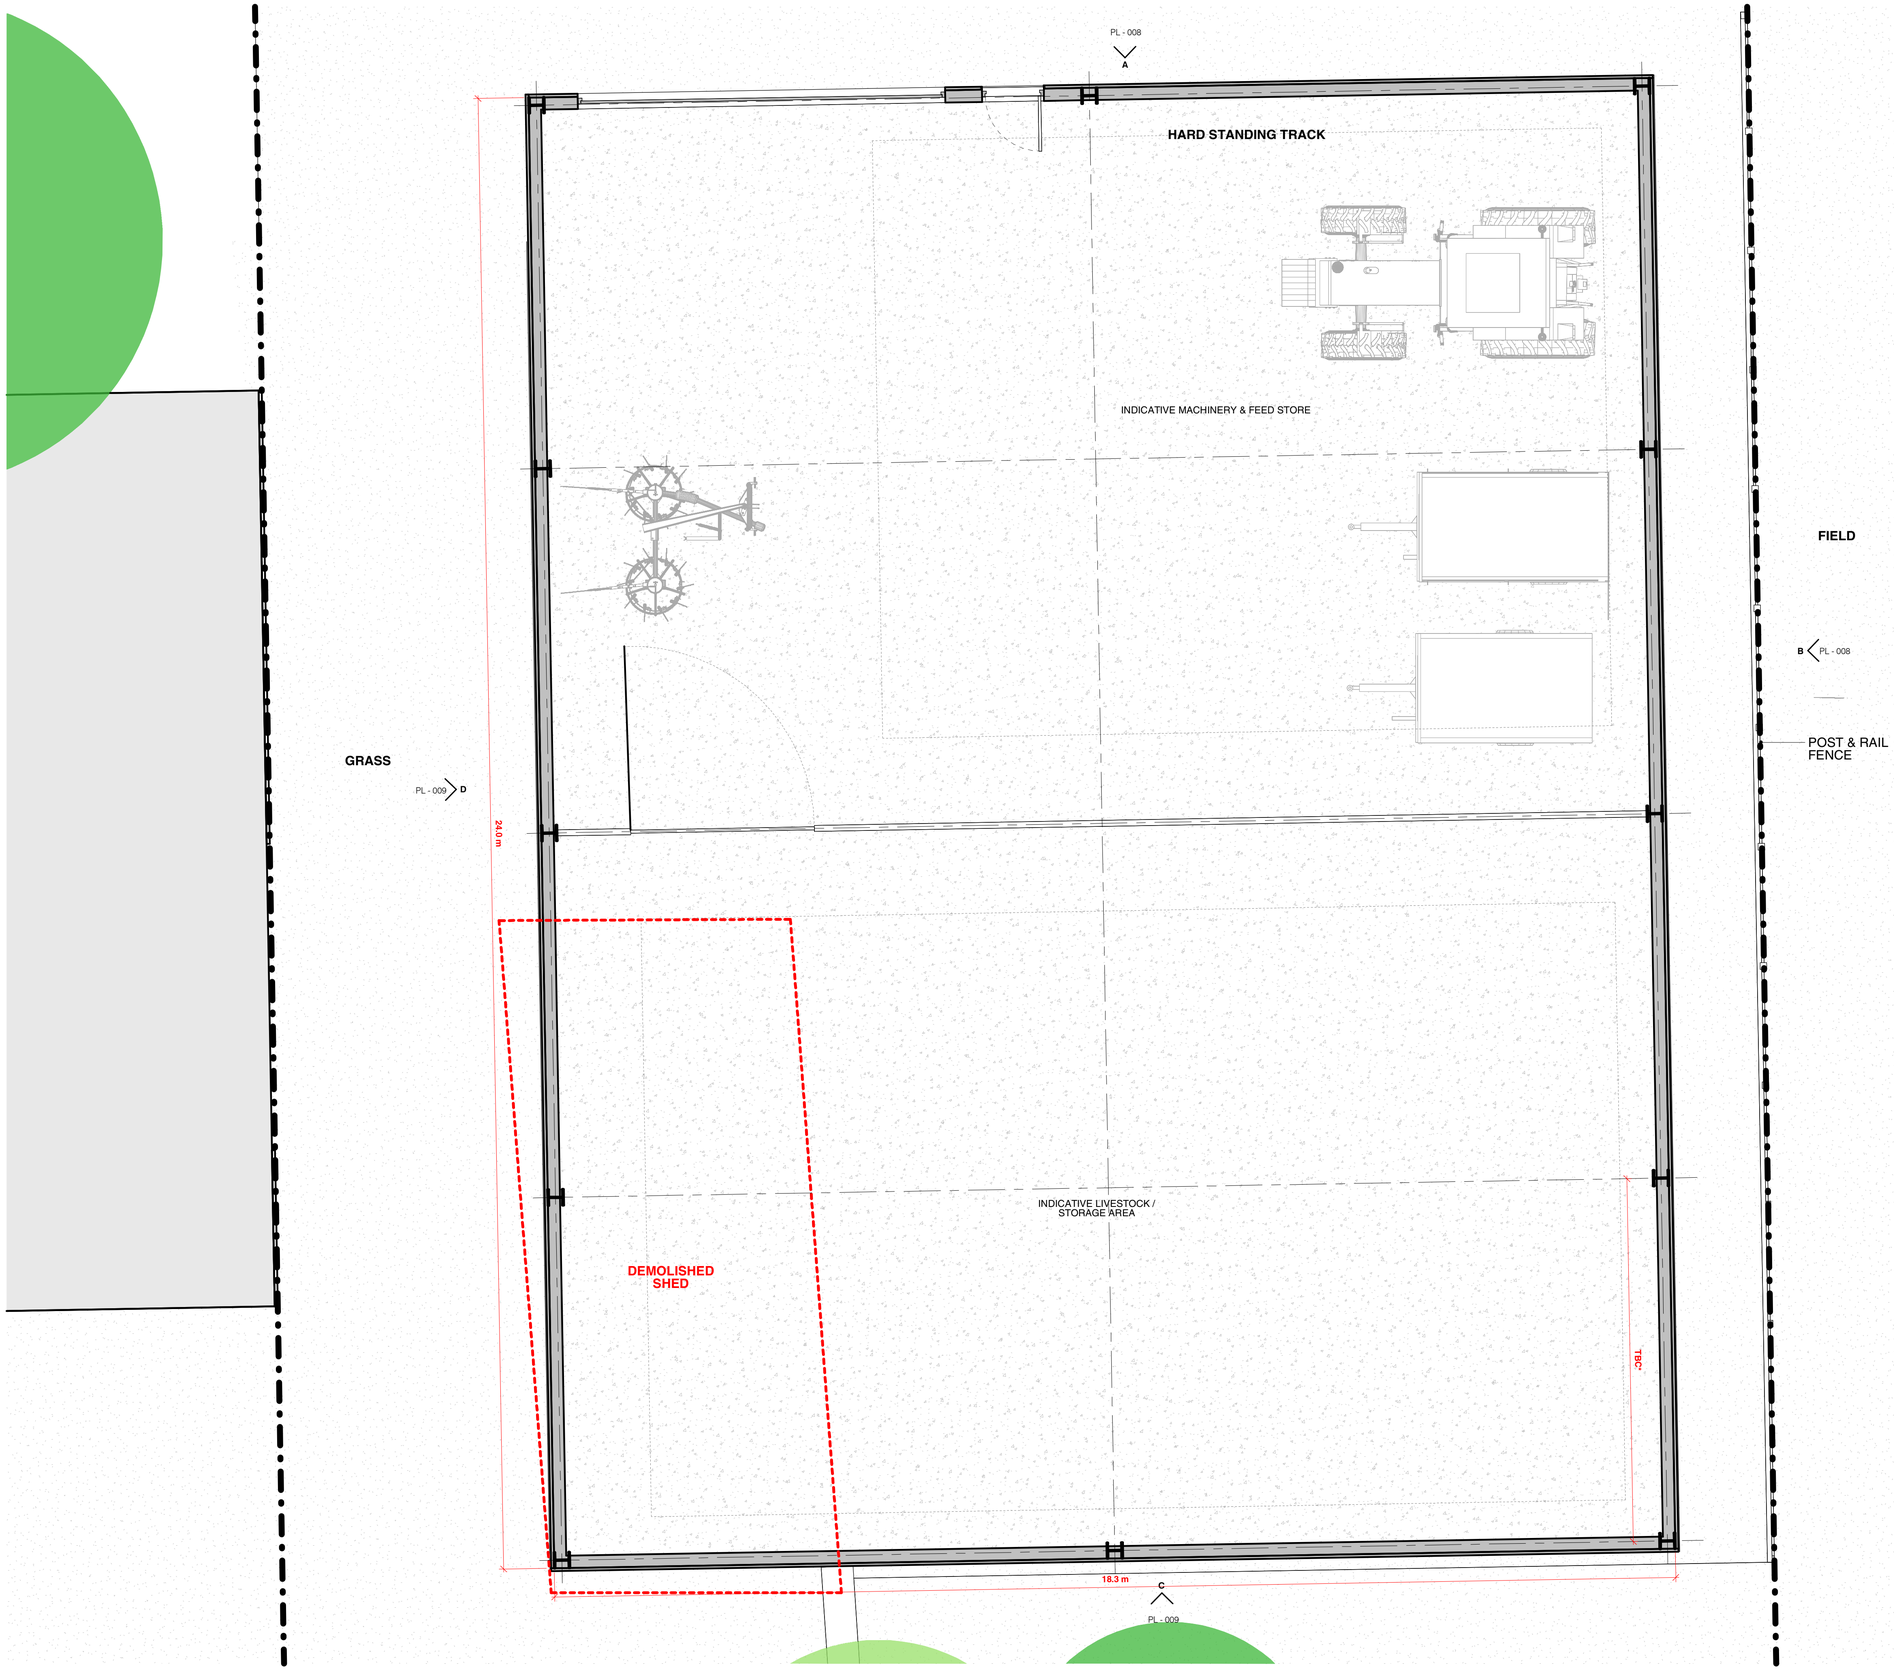

PROPOSED GROUND FLOOR PLAN
1 : 50

Graphical Scale **1:50**

Graphical Scale **1:100**

All drawings should be read in conjunction with the entire **PL Series** drawings. Full details and specifications will be provided following approval of the planning application and through a formal Building Control submission prior to commencement of site works & construction.

- Application Boundary
- Existing Property
- Adjacent Buildings
- Proposed Development

Rev	Description	Date	By

Architecture

5 SEVENTY 3

PLANNING

Information | Comment | Approval ■ | Tender | Construction | As-Built

Client
Undisclosed

Project
0000 - 001 Proposed erection of agricultural barn at Hollin Royd Farm

Dwg. No.
HRF - FST - PL - 007

Rev.

PROPOSED FLOOR PLAN

Drawn by	Date	Scale	Sheet Size
EP	06/06/24	As indicated	A1