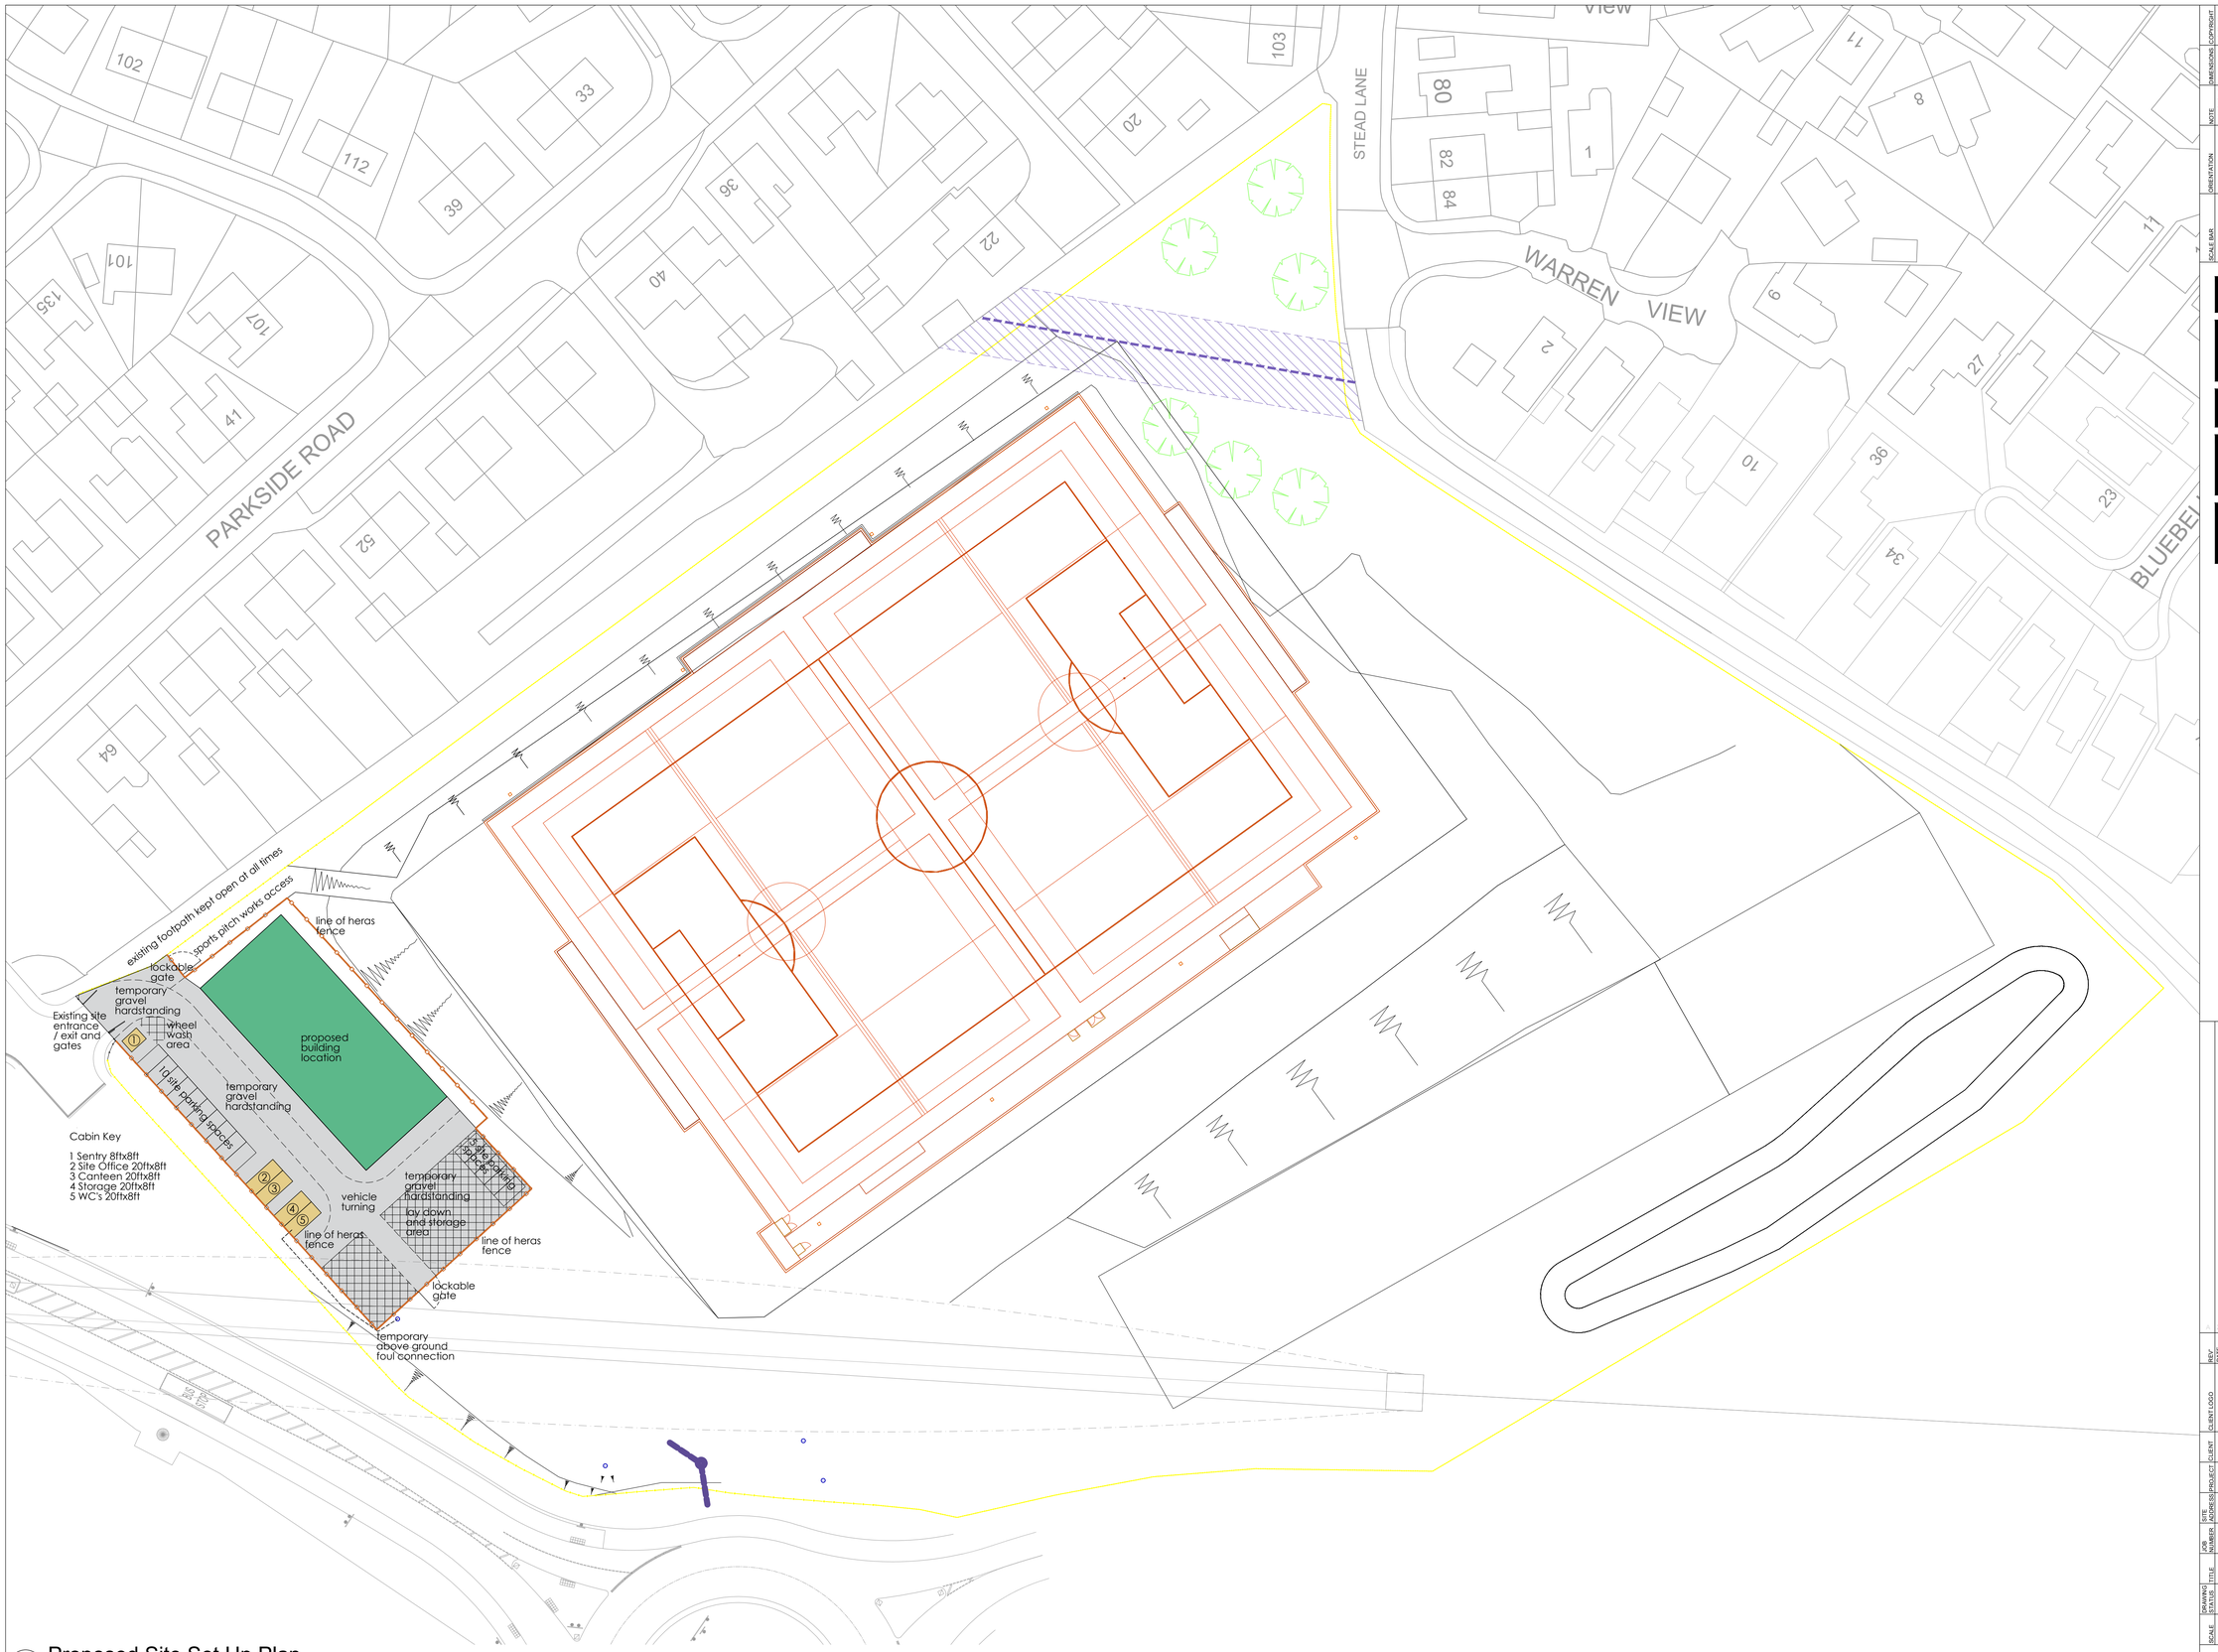

01 Proposed Site Set Up Plan
Scale 1:500

COPYRIGHT: This document is the property of the DT Architectural Design Ltd and copyright is reserved by them. No unauthorised copying, in whole or part or any form of reproduction is permitted. It must not be retained for reference and the contents may not be disclosed to any third party without the special written consent of DT Architectural Design Ltd

DIMENSIONS: Site dimensions must be taken in preference to scaled. Do not scale from this drawing

DRAWINGS: Only the latest revision of this Drawing must be used. If in doubt ask

CO-ORDINATION: This Drawing is to be read in conjunction with all project drawings and schedules issued to date

NOTE: Any discrepancy must be notified to us in writing immediately IF IN DOUBT- ASK. The contractor any Sub-Contractor and Supplier will be deemed to have anticipated all costs and investigated all material availability prior to submission of offer. No claims will be entertained for failing to do so

ORIENTATION: NORTH

SCALE BAR: 0 1000 2000 3000 4000 5000mm
SCALE 1:100

Drawings prepared from survey drawings provided by third party. All areas to be checked and confirmed on site

This drawing has been prepared for building regulations and to assist the contractor in preparing a robust tender return. It is not intended to be a final construction drawing and all details shown are subject to design development

For structural details refer to consulting structural & civil engineers detailed design drawings and specifications

All steelwork, cladding, masonry and construction details are subject to intrusive surveys. Final set out of glazing, cladding and steels etc to be confirmed at construction stage and may differ from that indicated

This drawing is prepared for local Planning Approval only. Any works are to be carried out following the required approval of the scheme by Building Control and in accordance with local authority requirements

REV'	DATE	NOTE	DRAWN BY	CHKD BY
		Issued for Planning Approval	DT	DT

CLIENT LOGO: HUGHIE CONSTRUCTION

CLIENT: Hughie Construction Limited

PROJECT: Parkside Sports and Community Centre

SITE ADDRESS: Parkside Hoyland, Olympus Way Hoyland — POST CODE: S74 0AH

JOB NUMBER: 027 — DRAWING NUMBER: 201 — DRAWING REV': A

DRAWING TITLE: Proposed Site Set Up Plan

DRAWING STATUS: Planning — DRAWN: DT — CHECKED BY: DT

SCALE: 1:500 — SHEET SIZE: A1-Landscape — DATE: 25.08.2024

DT Architectural Design

DT ARCHITECTURAL DESIGN LIMITED. Company No. 10478644
Registered Address: 1 Bridge Street, Knottingley, Wakefield, West Yorkshire, WF8 1JU
T: 07488 630699 jw.dt.design@hotmail.co.uk