


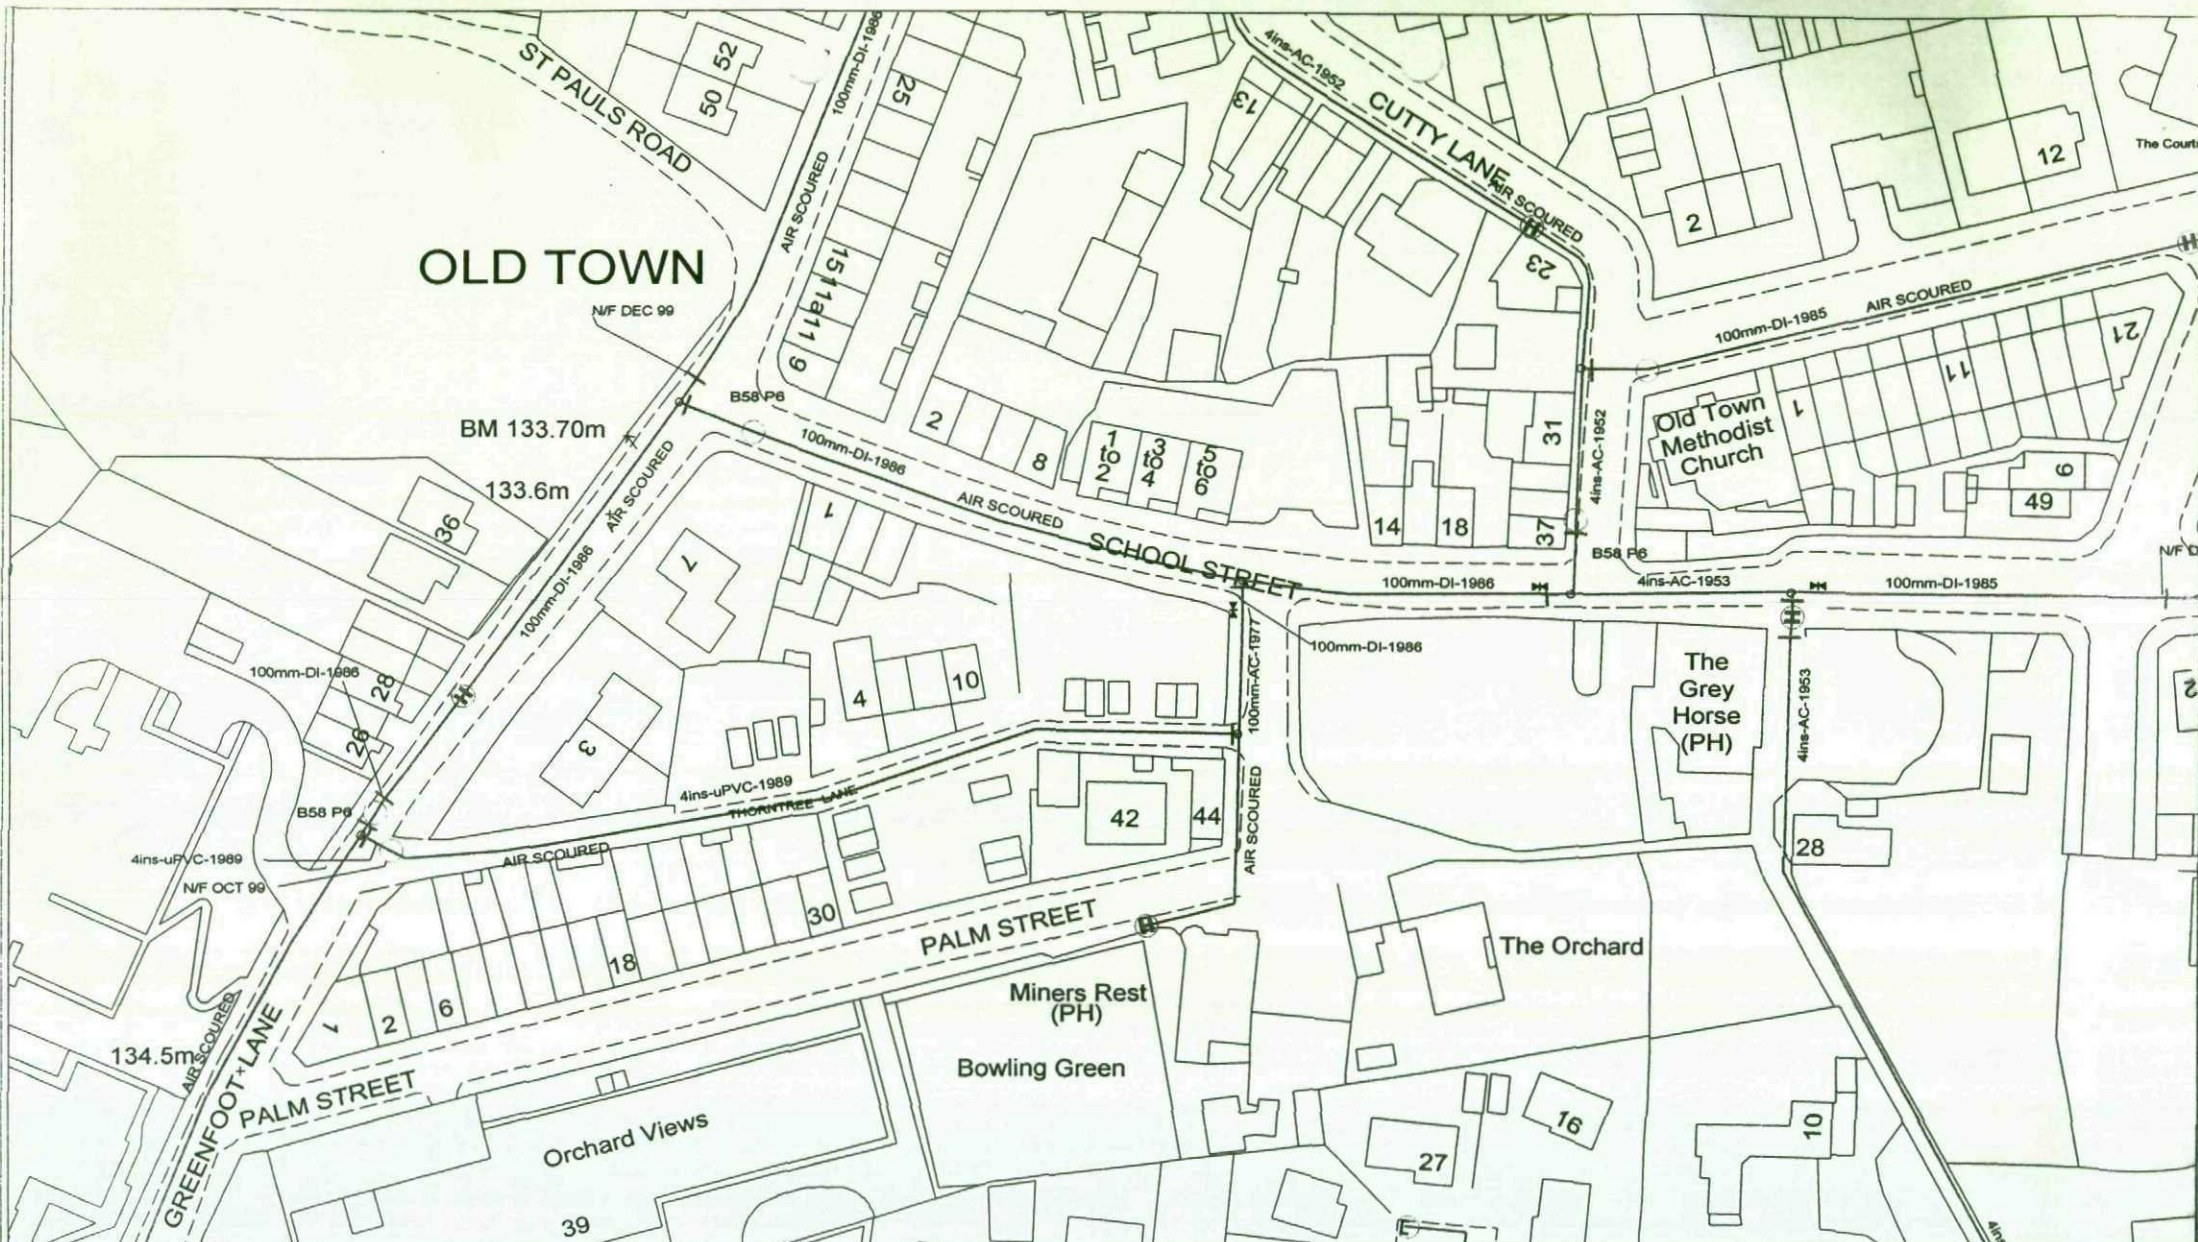

433425 : 407020

Map Name : SE3307SW

Title

Notes

Partial Key

Water mains up to 4" in diameter

Water mains over 4" in diameter

Raw water mains

Private water mains

The position and depths of apparatus shown on this plan are approximate only. The exact positions and depths should be obtained by excavation trial holes.

Scale : 1:1000

Drg No :

Date Req : 03/07/2009, 16:16:17

Source : Water Network Enquiry

Maris No :

Date Gen : 03/07/2009, 16:16:18



YorkshireWater

Yorkshire Water,
PO Box 500,
Halifax Road,
Bradford BD6 2LZ

Contact Name :

Joe Nicholas

Contact Tel :

(Ord) COPYRIGHT STATEMENTS: Reproduced by permission of Ordnance Survey on behalf of HMSO © Crown copyright and database 2004. All rights reserved Ordnance Survey Licence number 100019559

Sewer Legend

	Combined Sewer		S24 Combined Sewer
	Surface Water Sewer		S24 Surface Water Sewer
	Foul Sewer		S24 Foul Sewer
	Section 104 Sewer		Public Rising Main
	Pumping Station		Abandoned Sewer
	Public Sewage Treatment Works		Syphon Sewer & Vacuum Sewer
			Manhole

Water Legend

	Water Main 4" and below
	Water Main 4" and above
	Raw Water Main
	Private Water Main
	Fire Hydrant
	Pumping Station



Yorkshire Electricity Distribution plc.

The position of our equipment is shown on this plan as accurately as possible. However, it may have changed since the plan was produced. Therefore, the position of our equipment and those of service cables which may not be shown should be established on site. Electricity cables not owned by Yorkshire Electricity Distribution plc may be laid in this area and may not be shown on this plan. Where private cables are shown, the information should not be regarded as accurate and should be used for guidance purposes only. In all cases, accurate information should be obtained from the owner of such cables prior to the commencement of work on site.

School Street Registered **Eastwood & Partners**

14 JUL 2009

Rec'd.


**Yorkshire
Electricity
Distribution
plc.**

Safe Digging Map

433543,407066


13-07-2009

1:500

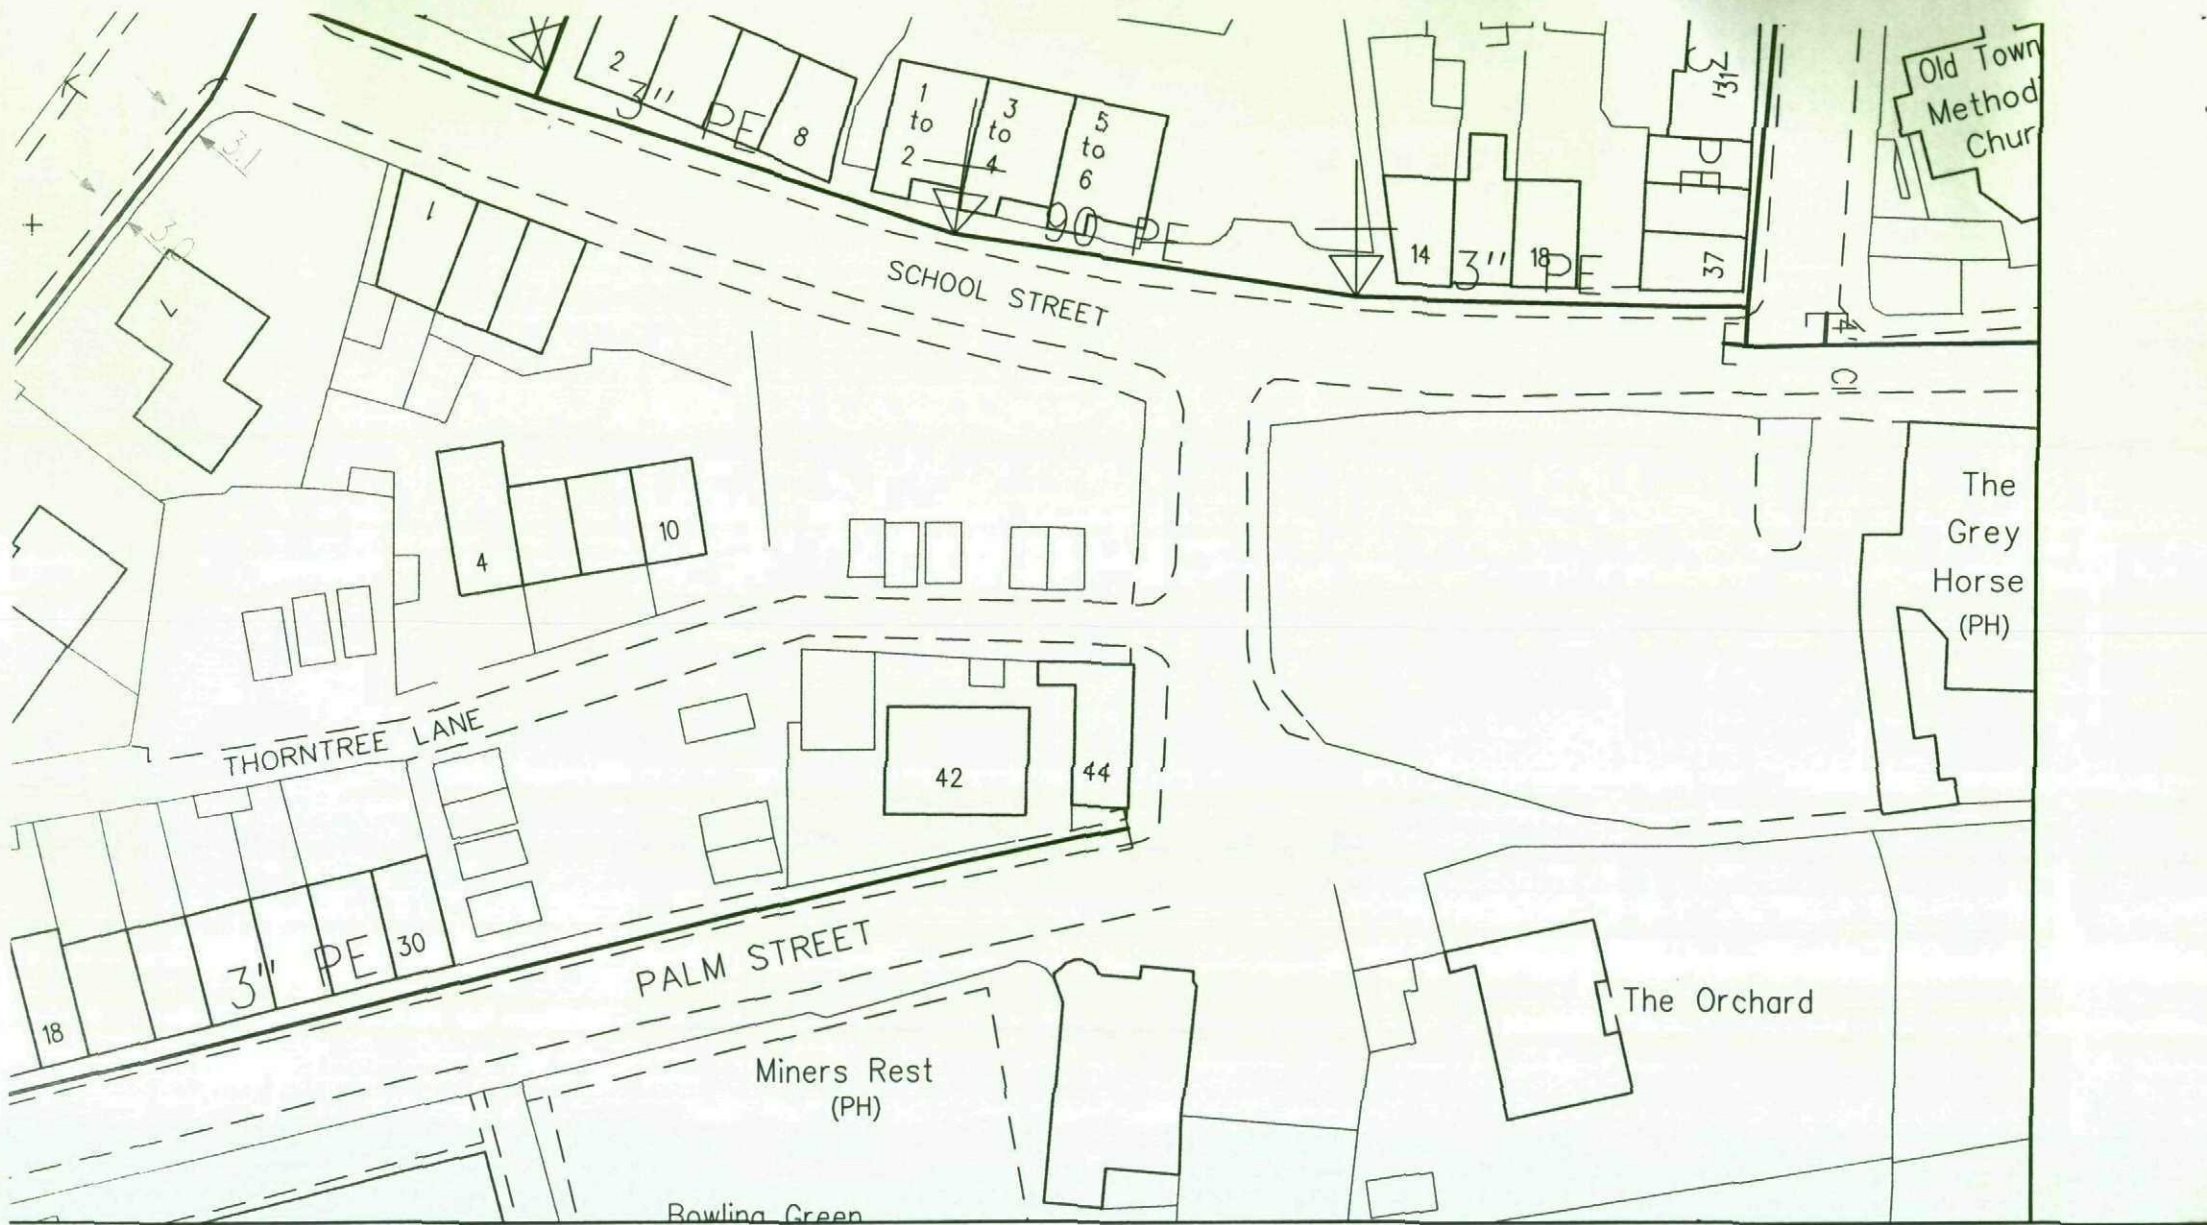

CALE: Not to scale SER ID: kedwards ATE: 08/07/2009 XTRACT DATE: 11/03/2009 AP REF: SE3307 ENTRE: 433598, 407114 See examples of Plant Items:	<table border="0"> <tr> <td>LP MAINS</td> <td></td> </tr> <tr> <td>MP MAINS</td> <td></td> </tr> <tr> <td>IP MAINS</td> <td></td> </tr> <tr> <td>LHP MAINS</td> <td></td> </tr> <tr> <td>NHP MAINS</td> <td></td> </tr> </table> <table border="0"> <tr> <td>Valve</td> <td></td> <td>Depth of</td> <td></td> <td>Syphon</td> <td></td> <td>Diameter Change</td> <td></td> <td>Material Change</td> <td></td> </tr> </table>	LP MAINS		MP MAINS		IP MAINS		LHP MAINS		NHP MAINS		Valve		Depth of		Syphon		Diameter Change		Material Change		This plan shows those pipes owned by National Grid Gas plc in their role as a Licensed Gas Transporter (GT). Gas pipes owned by other GTs, or otherwise privately owned, may be present in this area. Information with regard to such pipes should be obtained from the relevant owners. The information shown on this plan is given without warranty, the accuracy thereof cannot be guaranteed. Service pipes, valves, syphons, stub connections, etc. are not shown but their presence should be anticipated. No liability of any kind whatsoever is accepted by National Grid Gas plc or their agents, servants or contractors for any error or omission. Safe digging practices, in accordance with HS(G)47, must be used to verify and establish the actual position of mains, pipes, services and other apparatus on site before any mechanical plant is used. It is your responsibility to ensure that this information is provided to all persons (either direct labour or contractors) working for you on or near gas apparatus. The information included on this plan should not be referred to beyond a period of 28 days from the date of issue. Further information on all DR4s can be determined by calling the DR4 hotline on 01455 892426 (9am-5pm) A DR4 is where a potential error has been identified within the asset record and a process is currently underway to investigate and resolve the error as appropriate.	MAPS Viewer Version 5.6.2.0 Local Machine This plan is reproduced from or based on the OS map by National Grid Gas plc, with the sanction of the controller of HM Stationery Office. Copyright Reserved
LP MAINS																							
MP MAINS																							
IP MAINS																							
LHP MAINS																							
NHP MAINS																							
Valve		Depth of		Syphon		Diameter Change		Material Change															

Maps by email Plant Information Reply

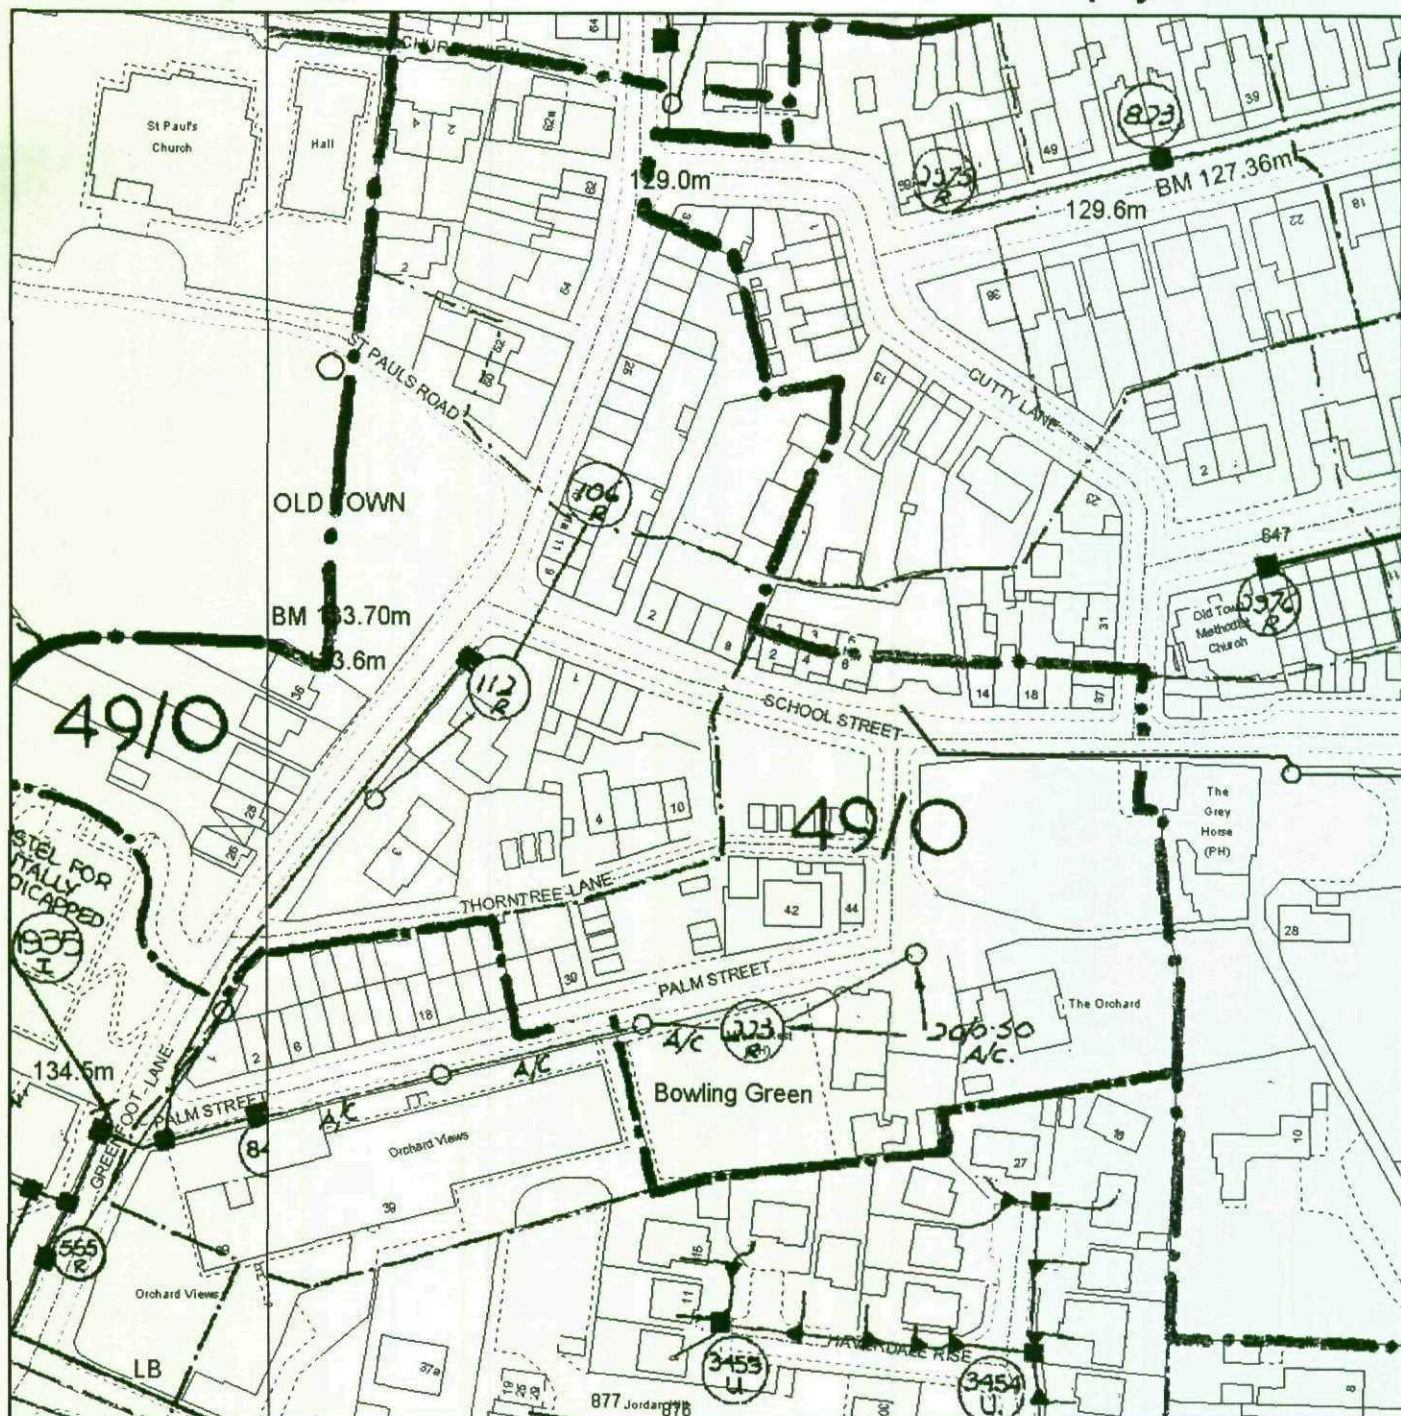

IMPORTANT WARNING

Information regarding the location of BT apparatus is given for your assistance and is intended for general guidance only. No guarantee is given of its accuracy.

It should not be relied upon in the event of excavations or other works being made near to BT apparatus which may exist at various depths and may deviate from the marked route.

DIAL BEFORE YOU DIG

FOR PROFESSIONAL ON SITE ASSISTANCE PRIOR TO COMMENCEMENT OF EXCAVATION WORKS

ADVANCE NOTICE REQUIRED

(Office hours: Monday-Friday 08.00 to 17.00)

Tel: 0800 9173993

E-mail: dbyd@openreach.co.uk

Website: www.dialbeforeyoudig.com

Reproduced from the Ordnance Survey map by BT by permission of Ordnance Survey on behalf of the Controller of Her Majesty's Stationary Office
(C) Crown Copyright British Telecommunications plc 100028040

KEY TO BT SYMBOLS

	UNDERGROUND PLANT		POLE
	OVERHEAD PLANT		CABINET
	JOINT BOX		BURIED JOINT
	DISTRIBUTION POINT		JOINTING POST
	MANHOLE		PROPOSED U/G
	DP BOUNDARY		PROPOSED O/H
	OTHER BT BOUNDARY		PROPOSED BOX

Other proposed plant is shown using dashed lines. BT symbols not listed above may be disregarded. Existing BT plant may not be recorded. Information valid at the time of preparation.


openreach
A BT Group business

BT ref: CXV111711

Map reference (centre): SE3357907135

Issued: 02/07/09 11:19:47

School Street, Barnsley

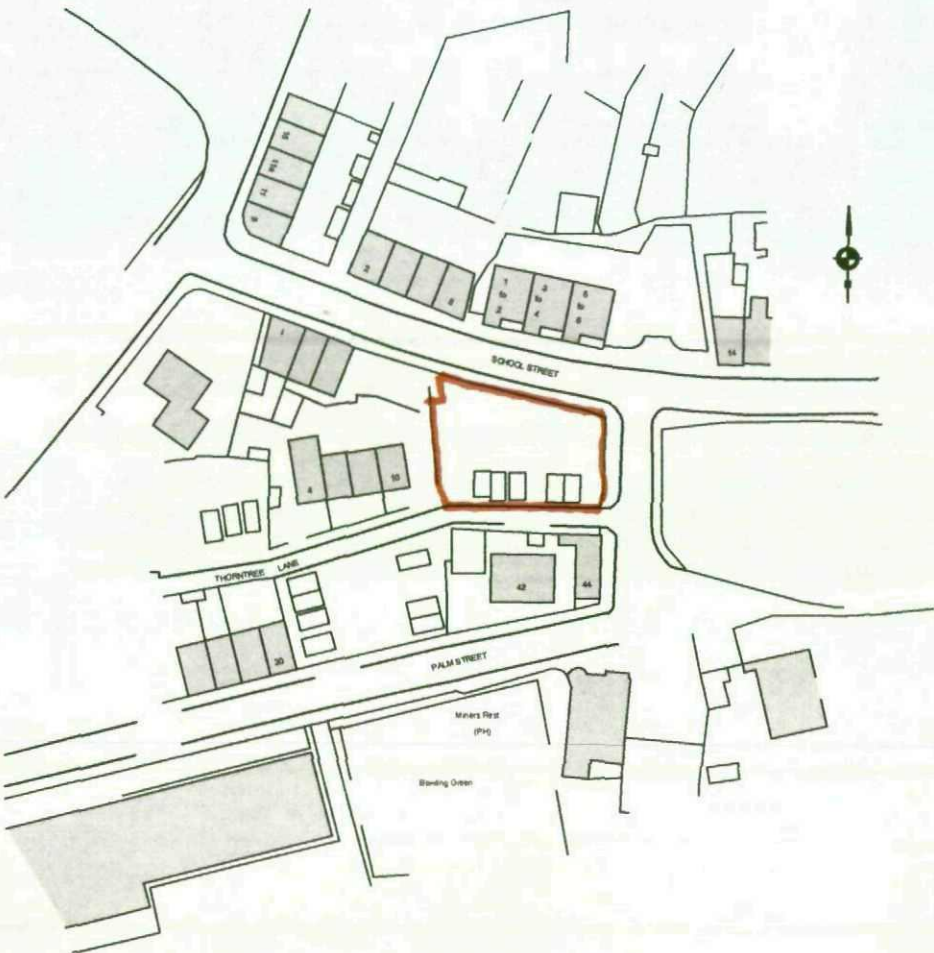

nicol thomas

Revision	Date	Details

nicol thomas
 architects project managers construction cost consultants CDM co-ordinators
 Registered in England and Wales Reg No. 214039
 Quality Assured to BS EN ISO 9001:1994 Certificate Number GB 4723
 Heyside House Blackshaw Lane Heyside Ruyton Oldham OL2 6NS
 T:01706 290088 F:01706 290099 e:edthom@nicolthomas.com
 Also at Birmingham (Registered office)
 Do not scale from this drawing. All dimensions must be checked and verified before
 preparing production drawings or commencing works. This drawing and its design is the
 copyright of Nicol Thomas Ltd and may not be reproduced in any form whatsoever
 without their prior express written consent.

Client:	Equity Housing Group		
Job:	School Street, Barnsley		
Drawing title:	Location Plan		
Drawing Number: (Job number)	M3008	(PL)	21
Scale:	1:1250@A4		
Date:	July 08		
Drawn by/ checked by:	JK/GRF		