
Do not scale from this drawing. All drawings to be checked on site. If in doubt, please ask.

Rev: A Date: 28/09/2026
Amendment to floor plans following meeting with Planning Consultant.


Rev: B Date: 03/11/2026
Render to building facades removed.

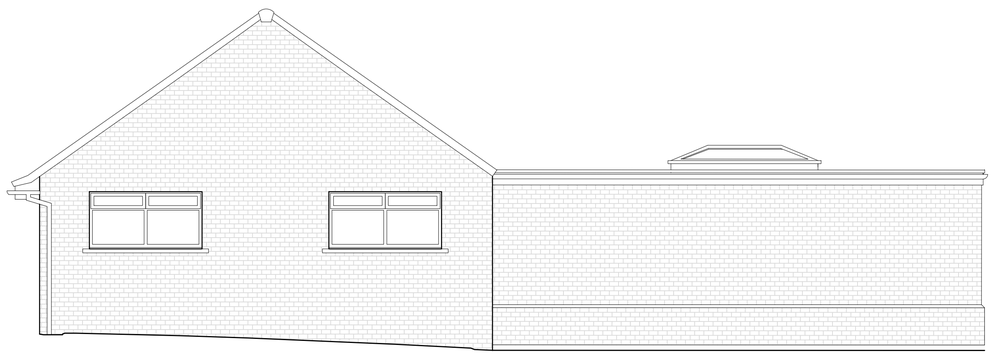


Proposed North Elevation
Scale: 1:50



Proposed East Elevation
Scale: 1:50

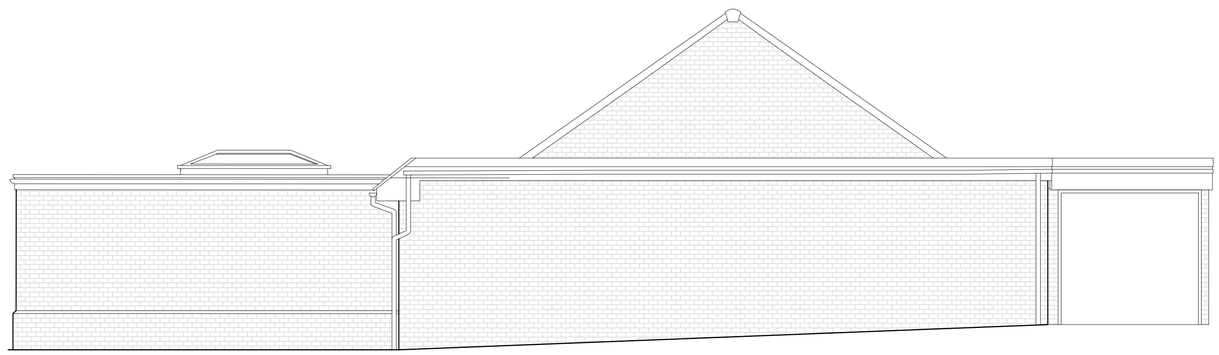

Proposed West Elevation
Scale: 1:50

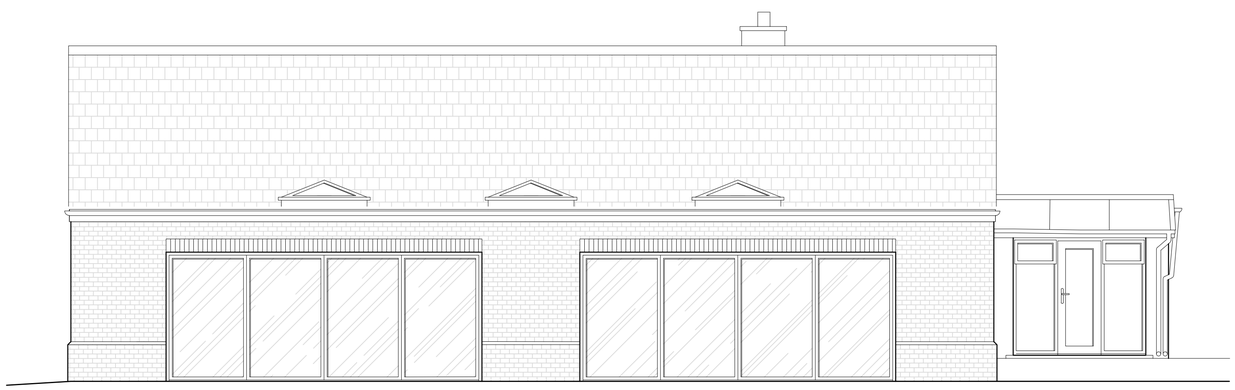

Proposed South Elevation
Scale: 1:50

CHETWYND
ARCHITECTS
Address: The Workstation, 15 Paternoster Row, S1 2BX
Tel: 0114 470 6785
Email: info@chetwyndarchitects.co.uk
Instagram: @chetwyndarchitects

Client:
Mr and Mrs Young

Project:
5 Dark Lane
Barnsley
S70 6RE

Drawing Title:
Proposed Elevations
Permitted Development Scheme.

Drawing Status:
Information

Scale: 1:50
Paper Size: A1

Date: 07/01/2026
DWG No: 2528_0601B