




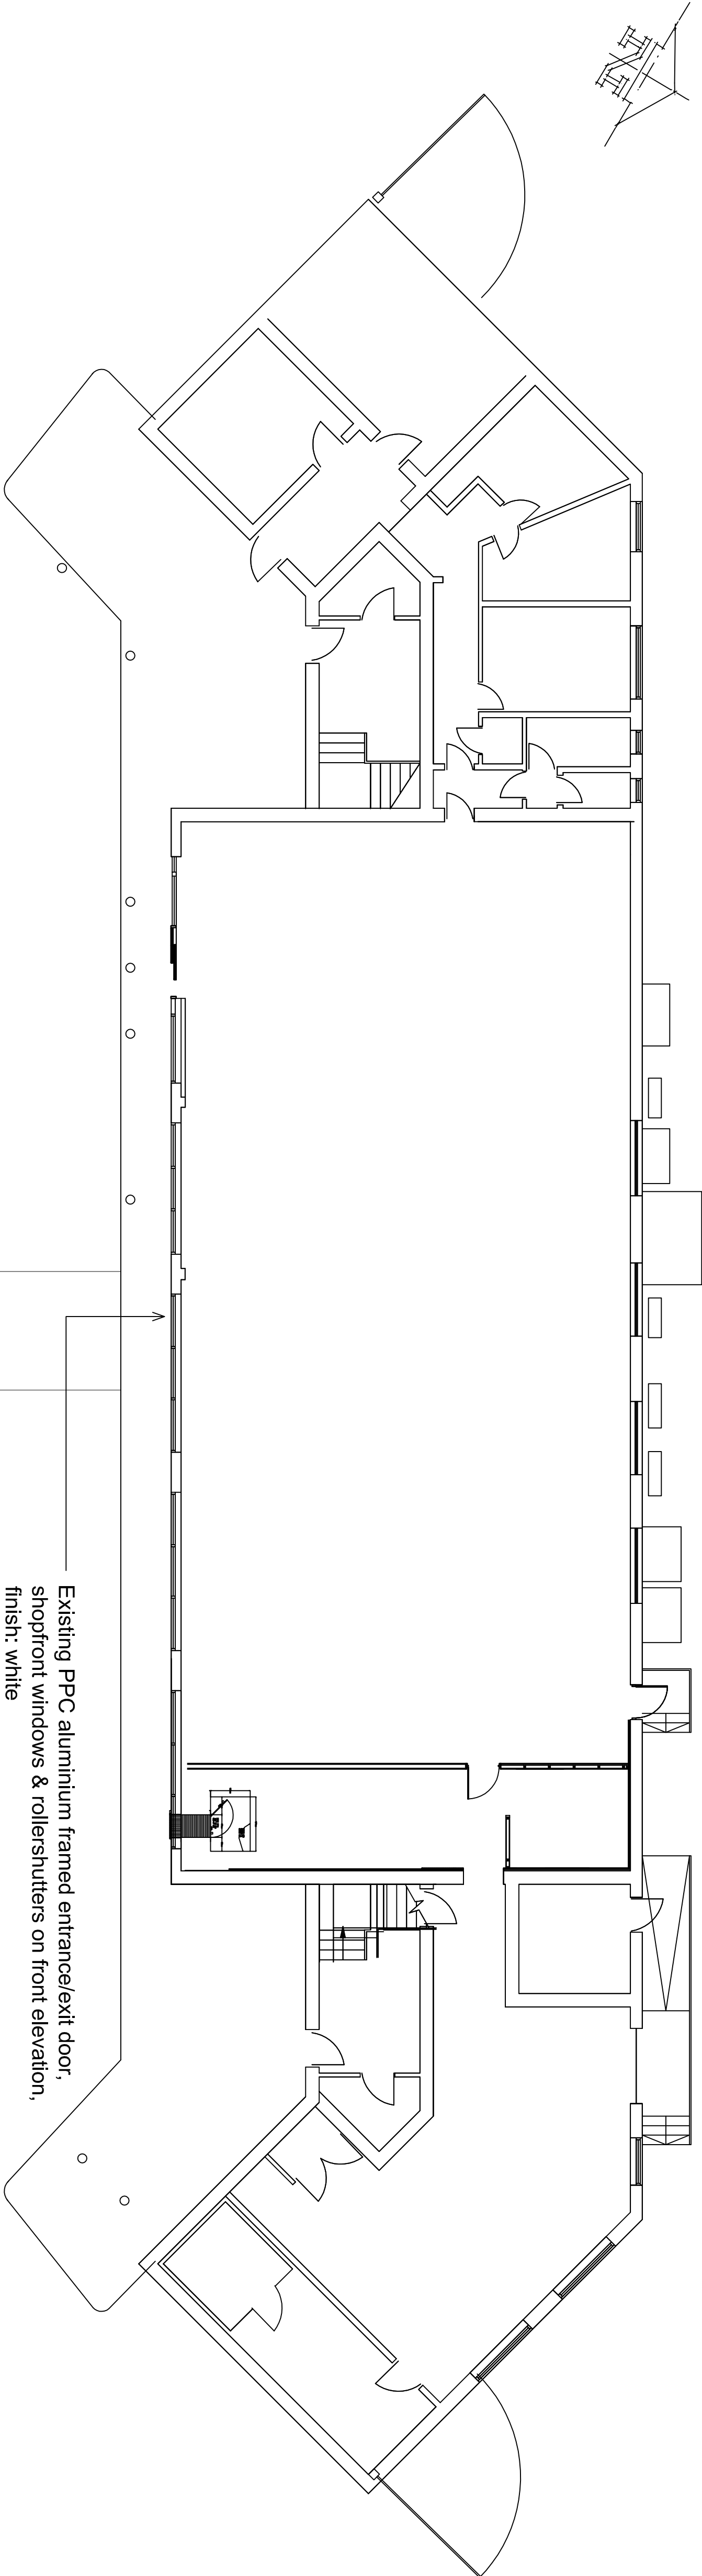

GROUND FLOOR PLAN

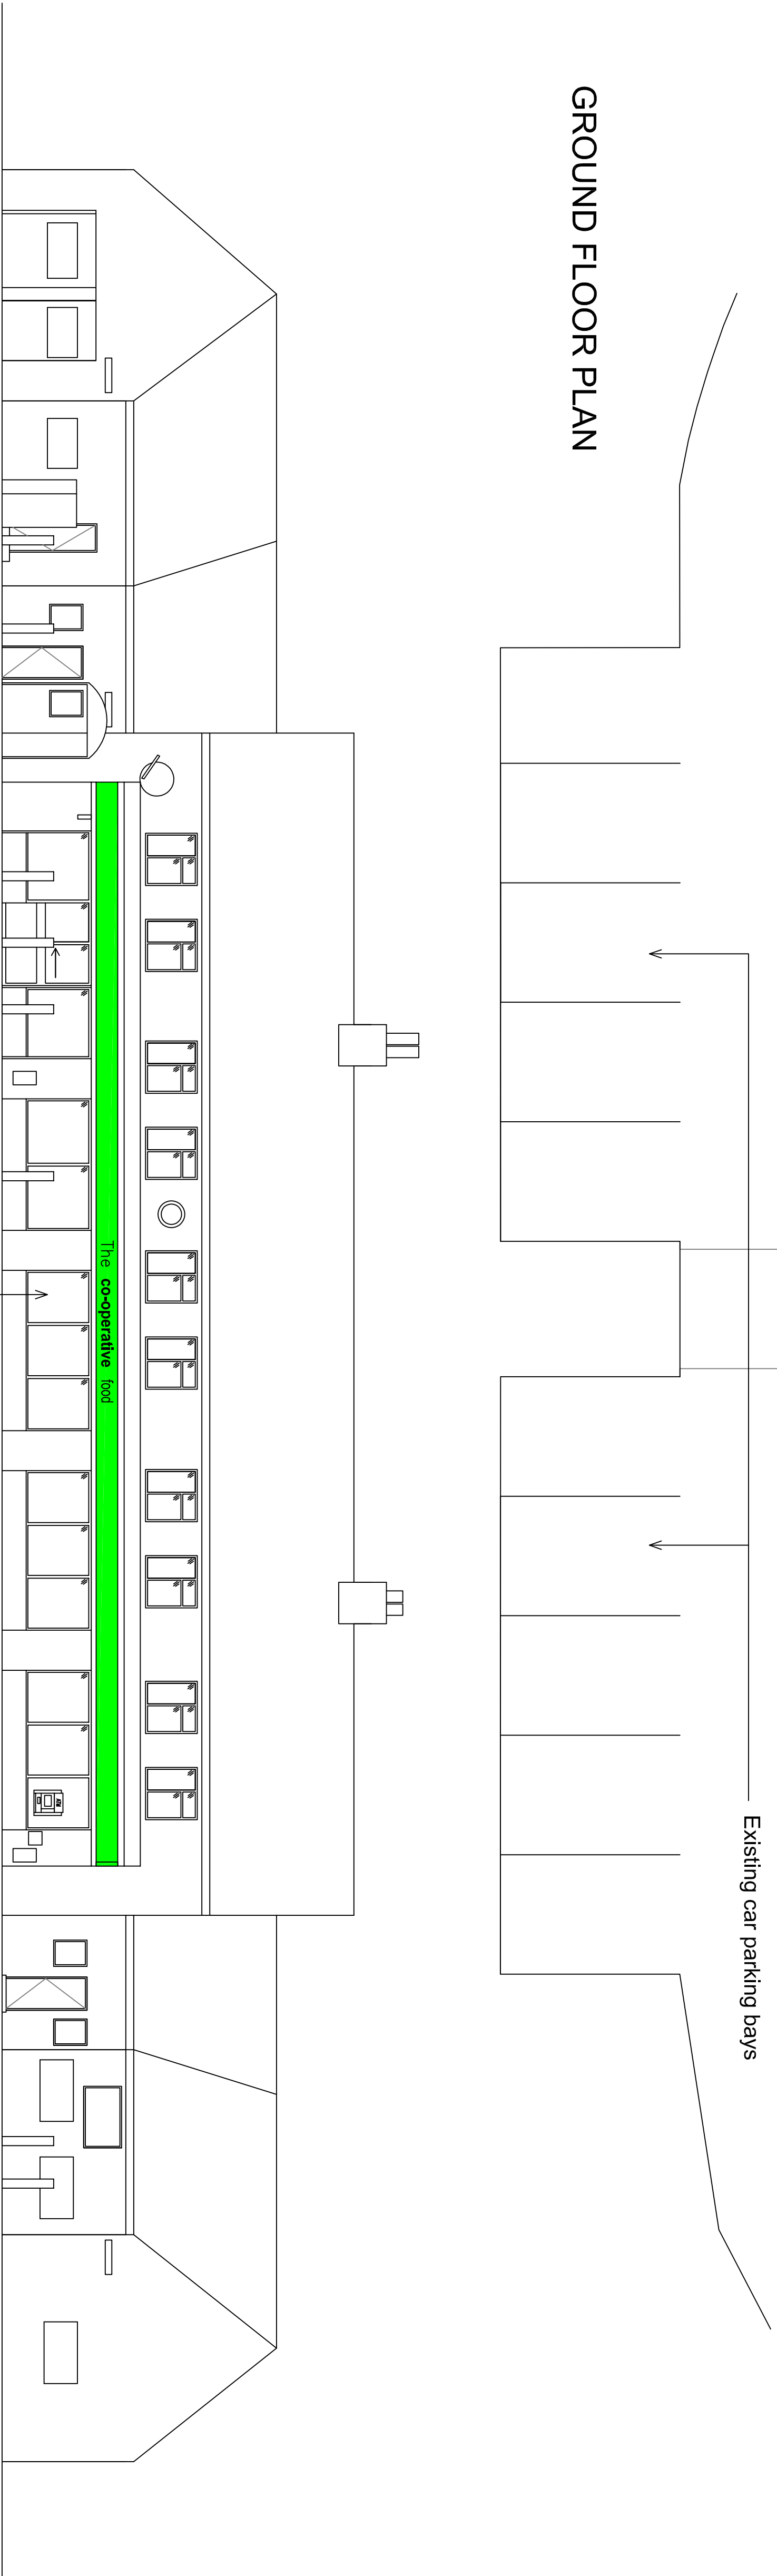


FRONT ELEVATION

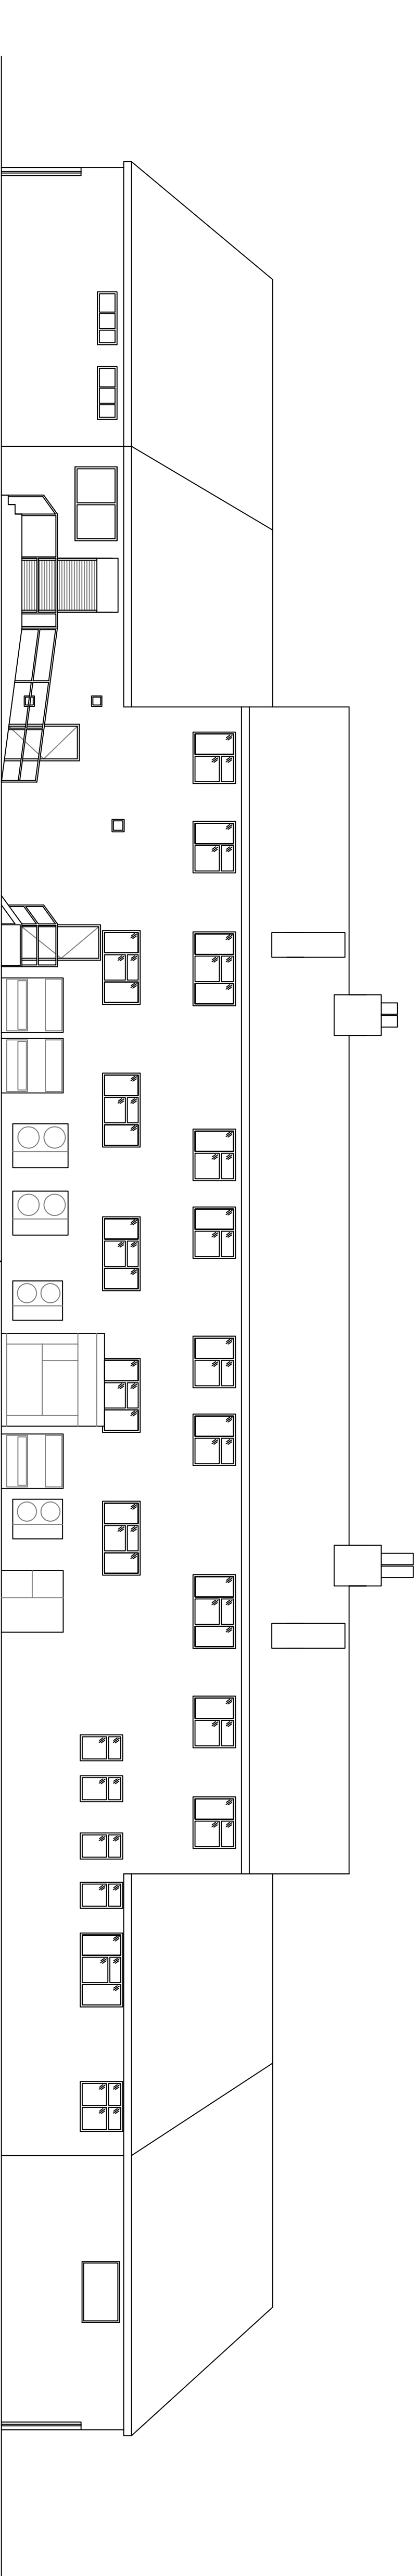

REAR ELEVATION

EXISTING DETAILS

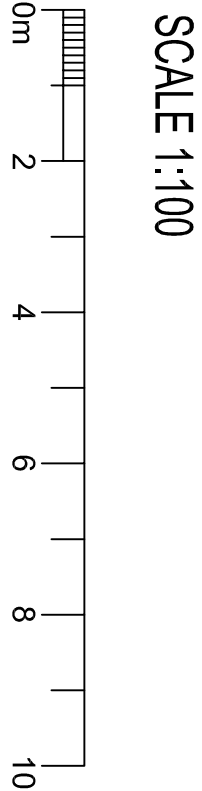

© THE CONTENTS OF THIS DRAWING REMAIN THE SOLE PROPERTY OF WELLSFIELD ASSOCIATES AND MUST NOT BE COPIED OR REPRODUCED WITHOUT PRIOR PERMISSION.	
FULL SURVEY NOT CARRIED OUT. DRAWING PRODUCED USING INFORMATION SUPPLIED BY THE CLIENT	
Wellsfield Associates	
80, High Street, Huddersfield, SS17 2PB. Tel: 01702 551123 Fax: 01702 558530 mail@wellsfieldassociates.co.uk	
project	Co-op Store
date	Apr '14
drawn	DAR
scale	1:100@A1
dlg no.	2409.02