


Drawing No.	Rev No.
MAW002 -006	

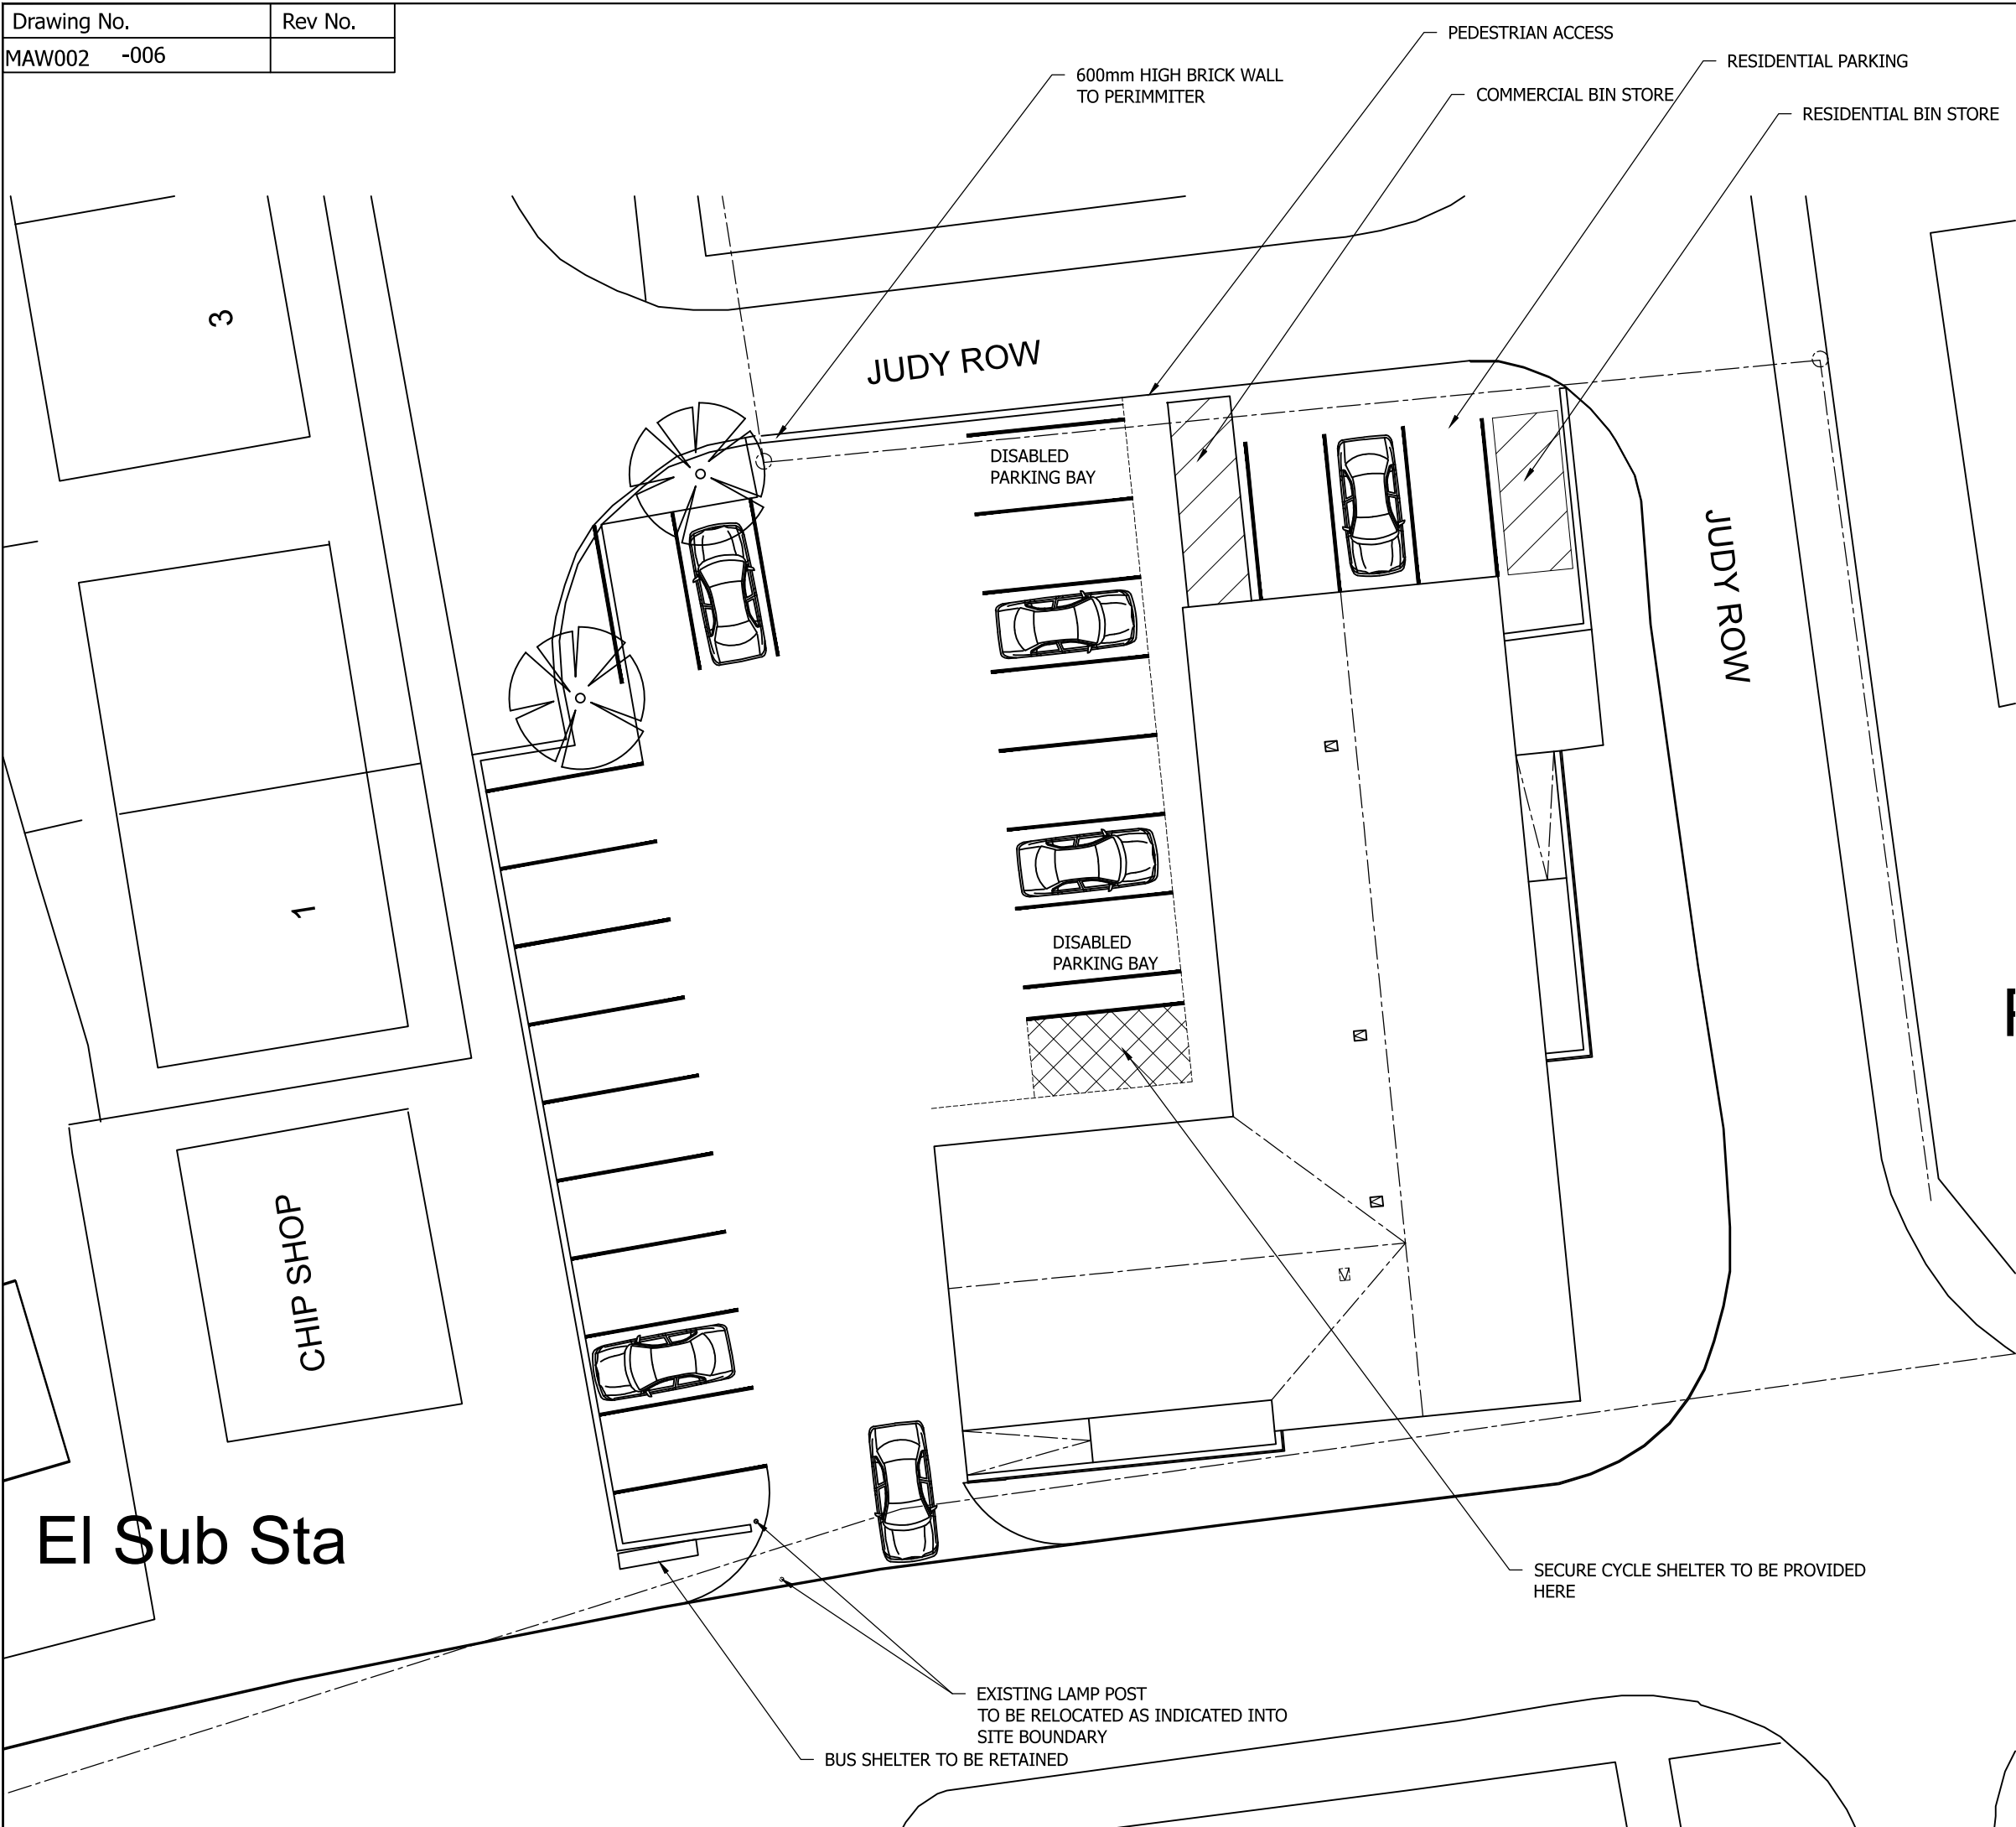

DO NOT SCALE: Contractor to check all dimensions and report any omissions or errors

NOTES

Rev	Description	By	Chk	App	Date
JRB DESIGNS Ltd 1 Saville Road Cudworth Barnsley S72 8LT Tel: 01226 383542 Fax: 01226 380078 Mob: 07970 541192 Email: john@jrbdesigns.co.uk This drawing is copyright, © jrbdesigns Ltd.					
Client MR. A WILLIAMS					
Drawing Title BLOCK PLAN					
Address MIXED USE SCHEME @ LAND FORMERLY OCCUPIED MY THE BUTCHERS ARMS 10 HIGH STREET MONK BRETTON BARNSELY S71 2EL					
Project Title: PROPOSED NEW MIXED USE DEVELOPMENT					
Purpose of Issue: CONSTRUCTION					
Drawing Status FIRST ISSUE					
Scale at A3 AS SHOWN	Drawn By JRB	Date 09/06/2022			
Checked By	Date 09/06/2022	Approved By	Date 09/06/2022	Revision	
Project No. MAW002		Drawing No. 006		-	
APPROVAL ☐ INFORMATION ☐ TENDER ☐ CONTRACT ☐ CONSTRUCTION ☐					