


BARN

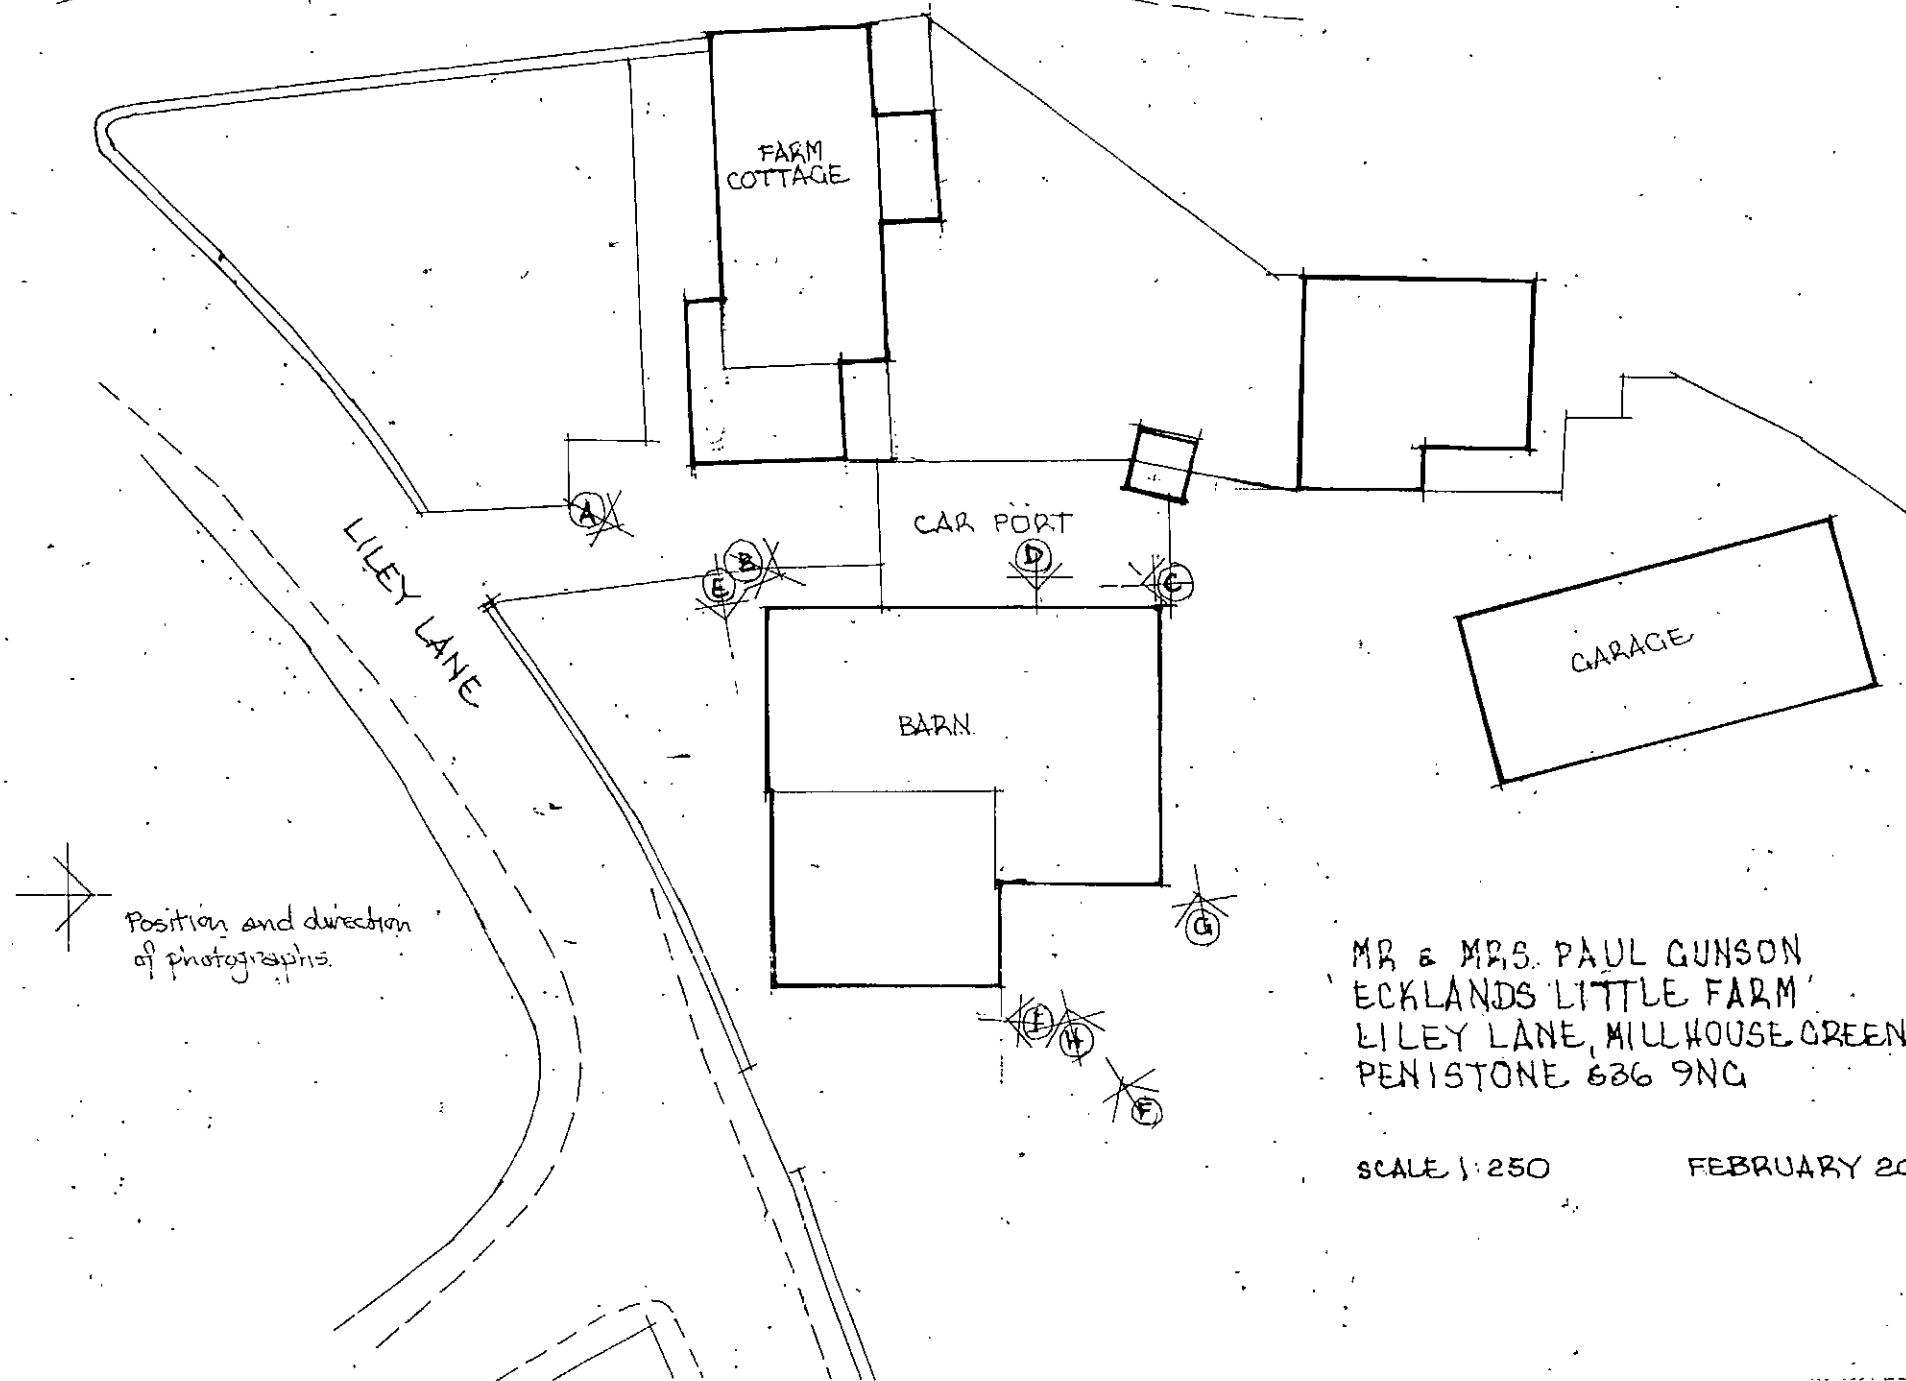

Position and direction
of photographs.

MR & MRS. PAUL GUNSON
ECKLANDS LITTLE FARM
LILEY LANE, MILLHOUSE GREEN
PENISTONE, B36 9NG

SCALE 1:250

FEBRUARY 2015.