


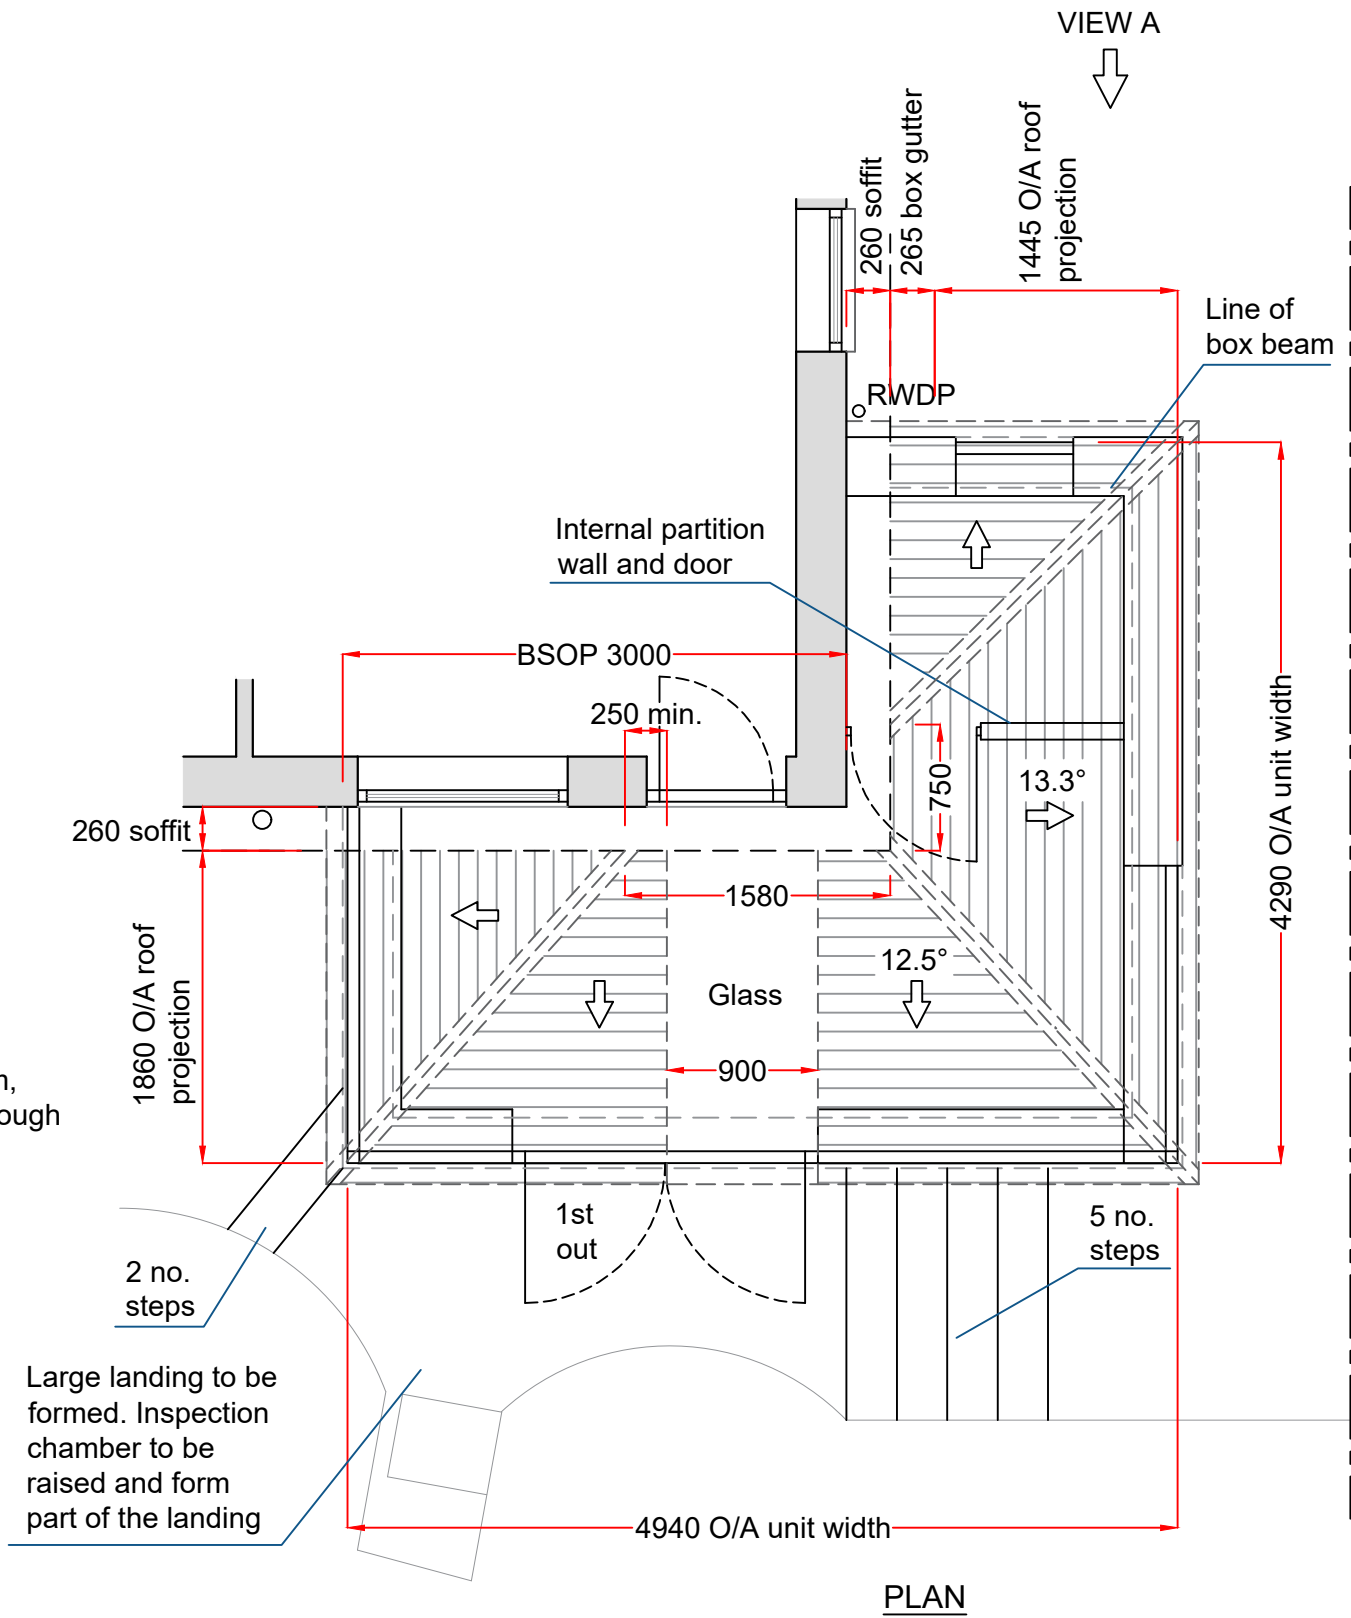

Overall double door walk-through 1592mm, Primary door walk-through 761mm, these are approximate sizes

Large landing to be formed. Inspection chamber to be raised and form part of the landing

Notes:
Existing physical barrier to remain

These drawings are the property of Anglian Home Improvements and must not be used, distributed, loaned or copied without the express permission of Anglian Home Improvements.
All dimensions are in millimetres (mm) unless noted otherwise.
Do not use for base laying purposes
Produced on A3 paper

PLAN

Aspect 2	Drawing title: Proposed Unit Plan			Revisions (Starting from bottom)			Customer Approval
 Telephone: 0800 093 3015	Contract No. :	900/12697	Page 5				Signed..... Dated.....
	Proposed:	PVCu Replica Roof Extension					
	At:	16 WAYLAND AVENUE WORSBROUGH, BARNSELEY SOUTH YORKSHIRE S70 5HY					
	For :	MR & MRS McNAB					
	Drawers initials:	WS	Scale : NTS	Date: 06/07/23			
				Rev. A	Date 23/11/23	Description Unit roof design changed	Initials WS