



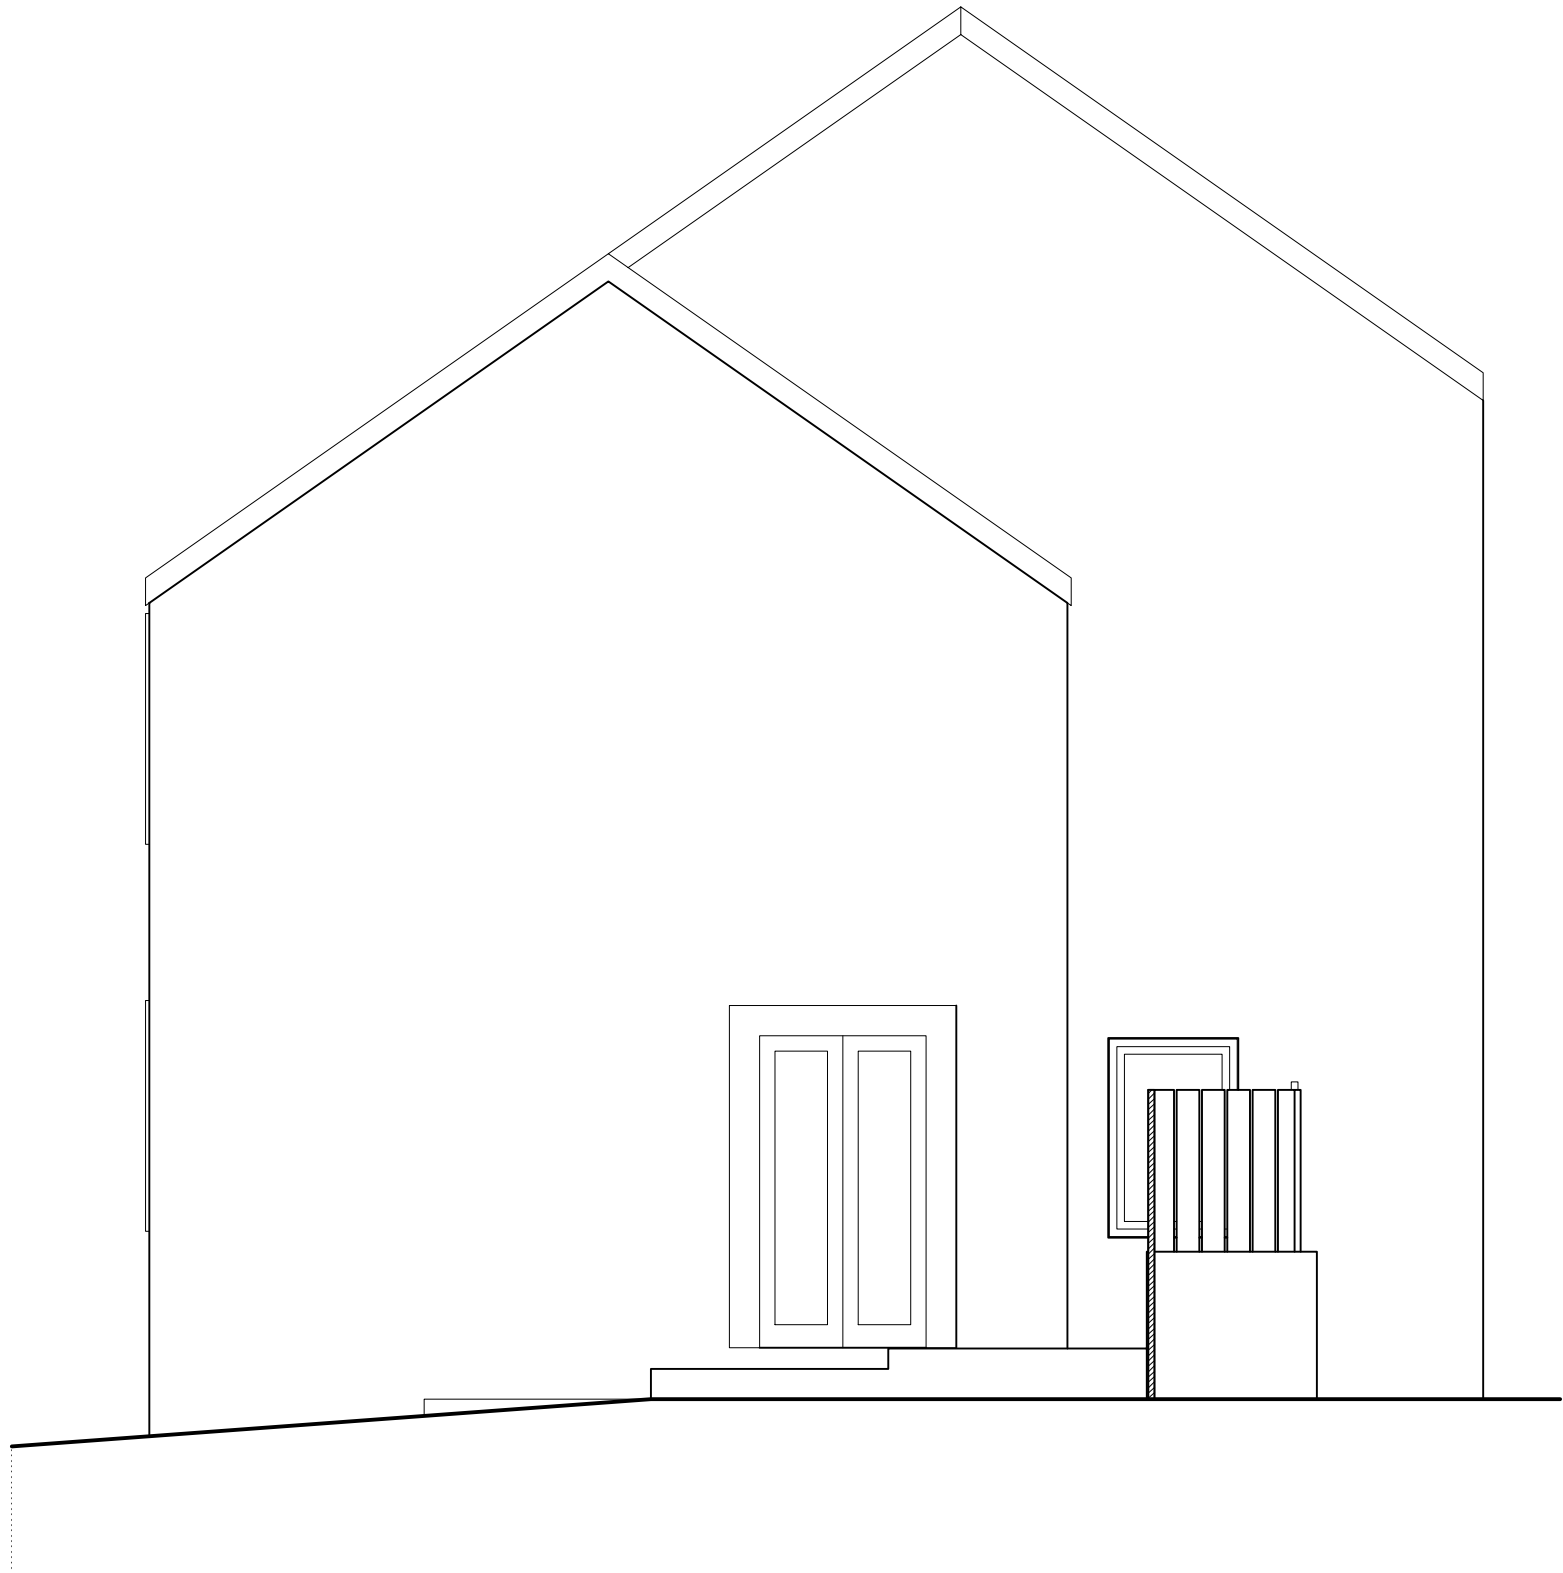

1

Existing Section AA
Scale: 1:50

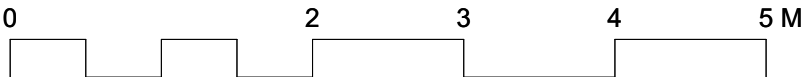

P01 11/06/2024 Lawful Development App

DO NOT SCALE FROM DRAWINGS.

Client

Address

37 The Nook,
Hoylandswaine, S36 7JW

Project

37 The Nook

Drawing

Existing Section AA



E: rachel@rldmstudio.co.uk
T: 07595603049

Scale

1:50 @ A3

Date

11/06/2024

Dwg No.

2414-RLDM-00-DR-B-00300

Rev: P01