ROC
Drawings

Scale: 1:100 @ A3

Date: 25/09/2017

Drawn by: RO'C


Client: Abbey Power Solutions


Project: Proposed 30MW Energy Storage Facility, Lumns Lane, Salford. M27 8LH


Title: Plant Elevations

Ref No: I3/17-019-02 REV A


Battery Containers

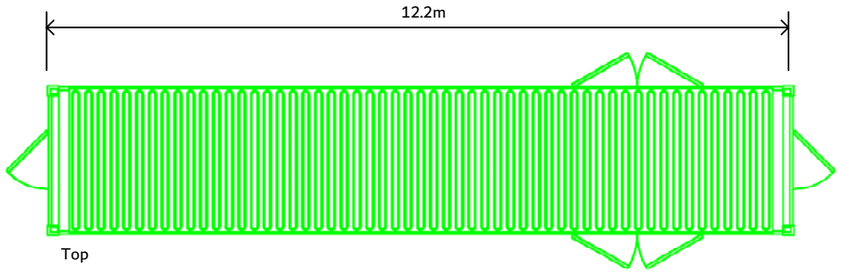

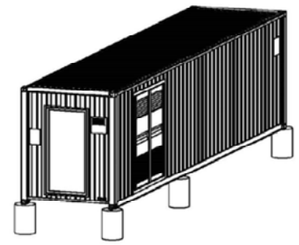


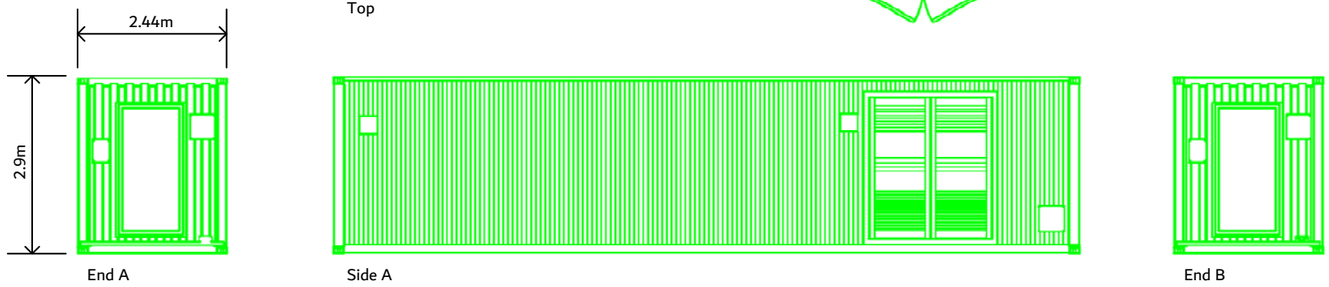

Transformers

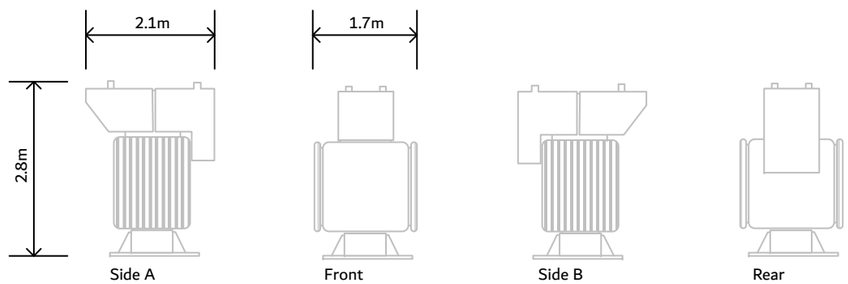

Feeder Pillars

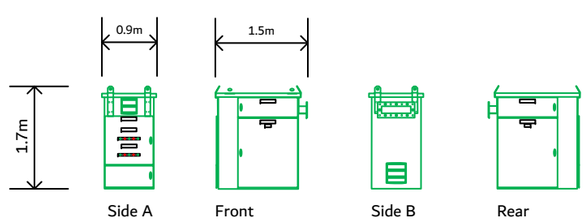

Feeder Pillar and Transformer Compound

