


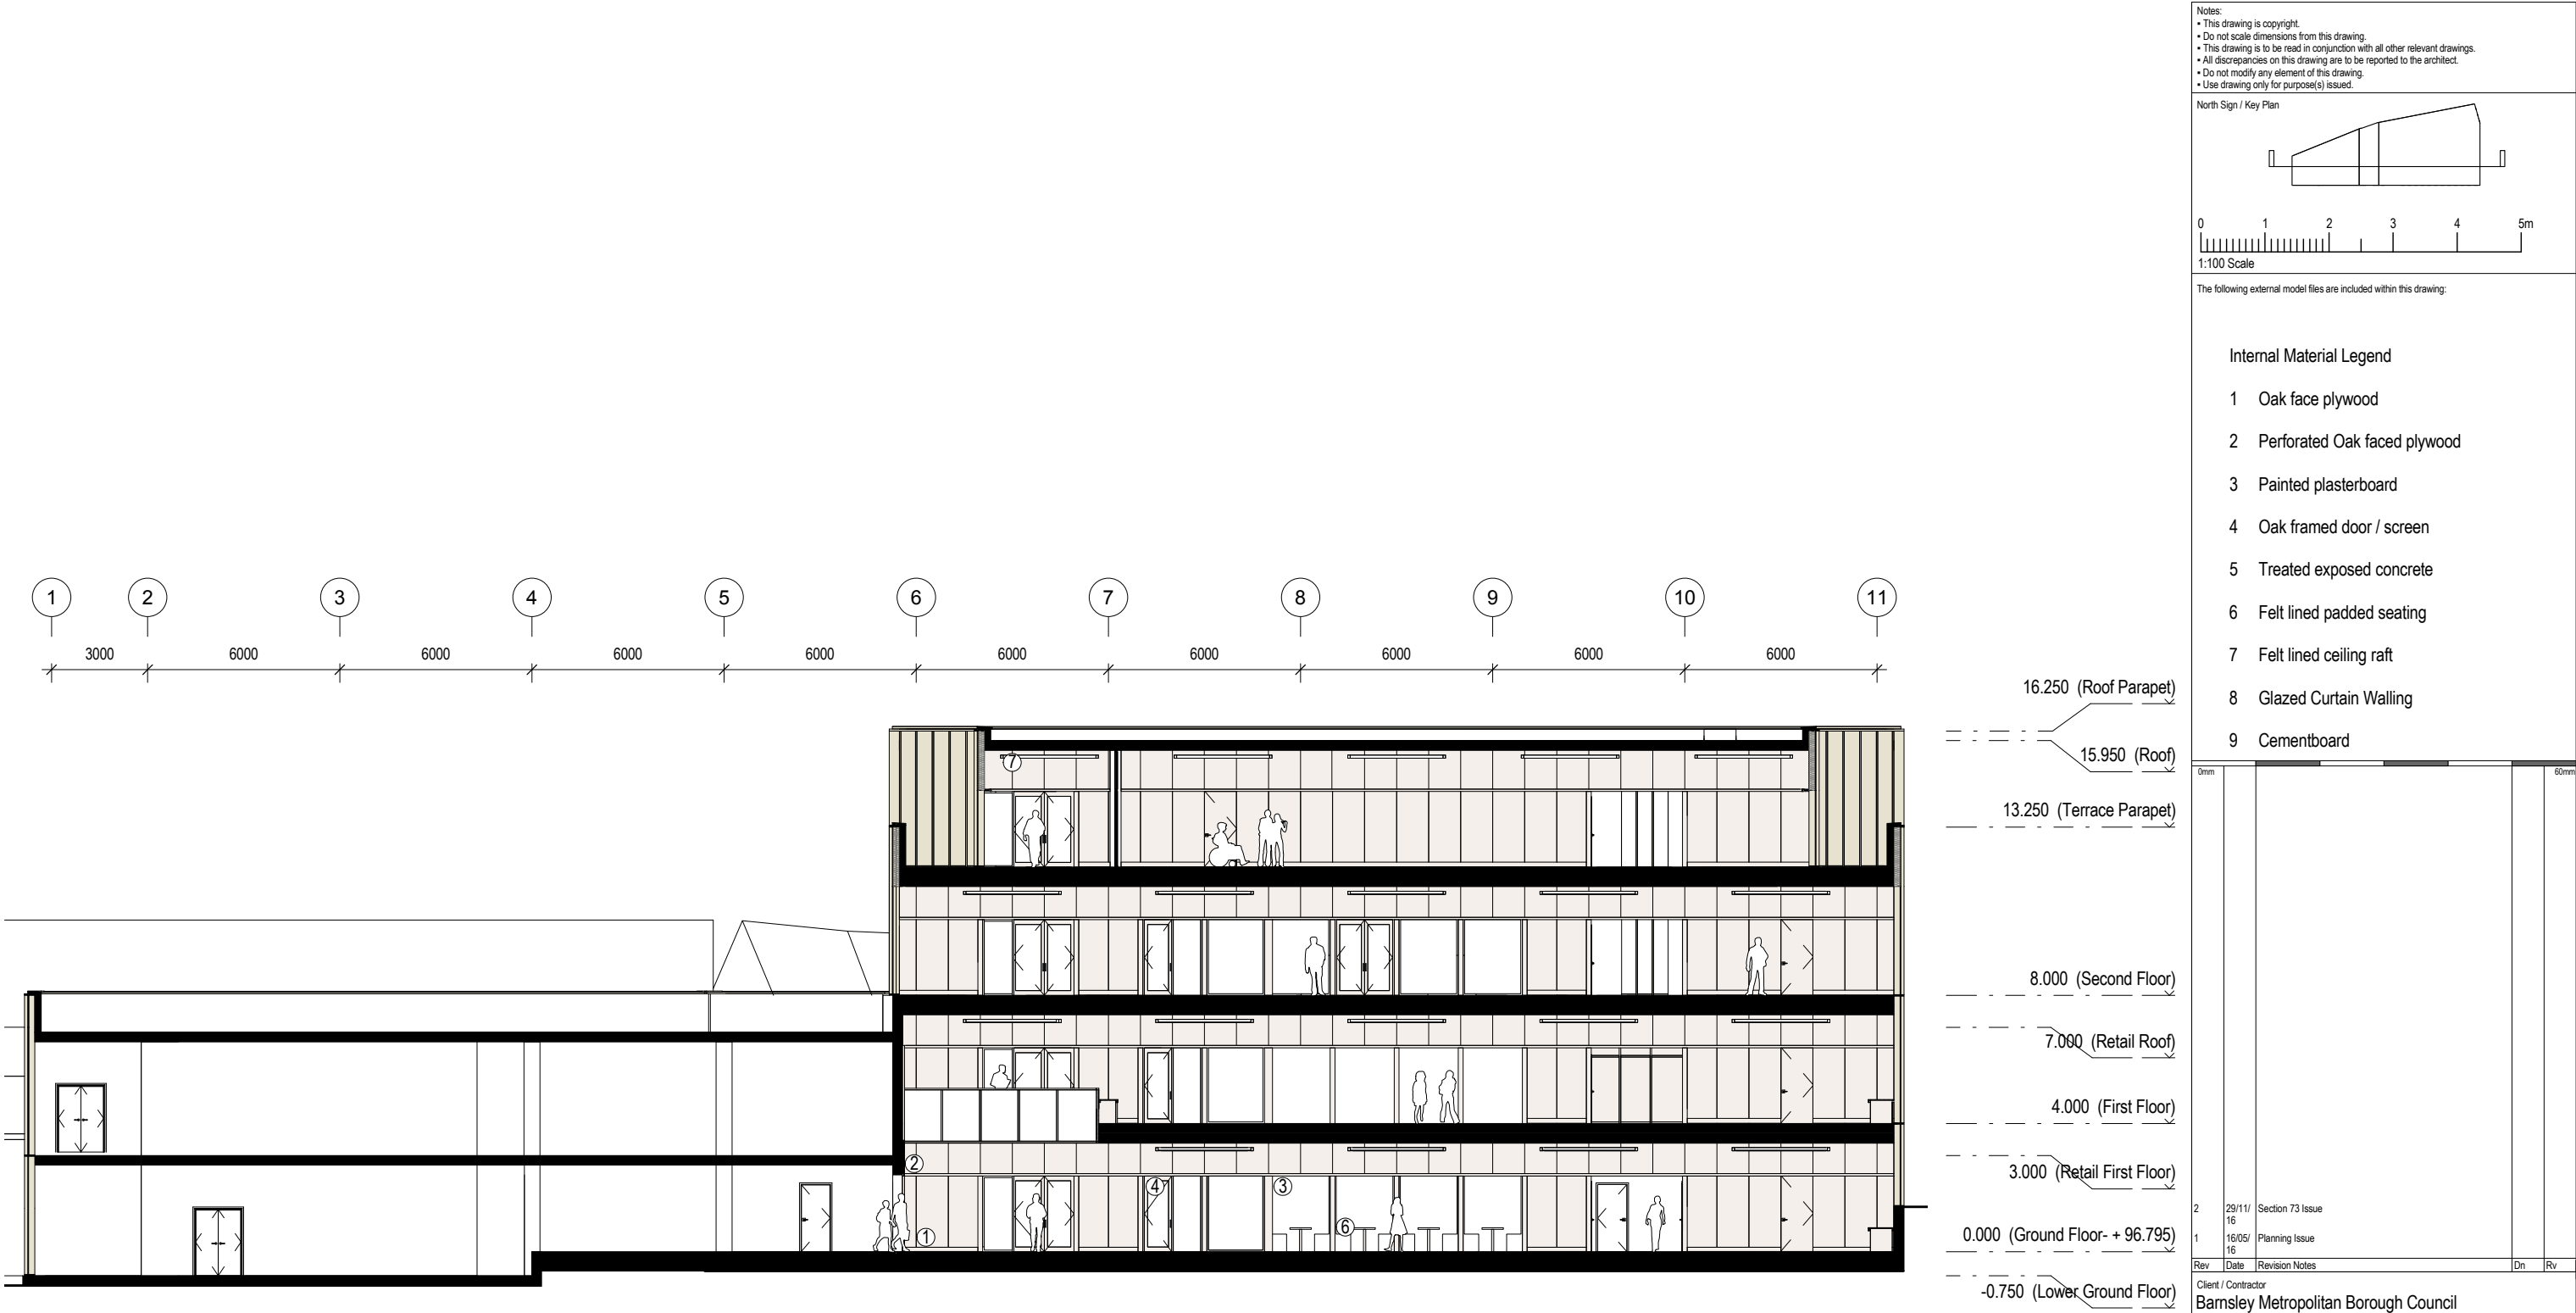

Section AA

1 : 200

IBI

Intelligence
Buildings
Infrastructure

www.ibigroup.com

Project

BETTER BARNSEY
NEW PUBLIC LIBRARY

Drawing Title

Section AA

Job Number
6742

Drawing Originated Date

PAS 1192 Status Code

Scale@A3
As indicated

Purpose
PLANNING

Drawing Number

BBTC_IBI_LR_A_F100_SE_001

Revision

2