


3 Low Rocha Grove S36 9AN - Location Plan



0 50
Metres

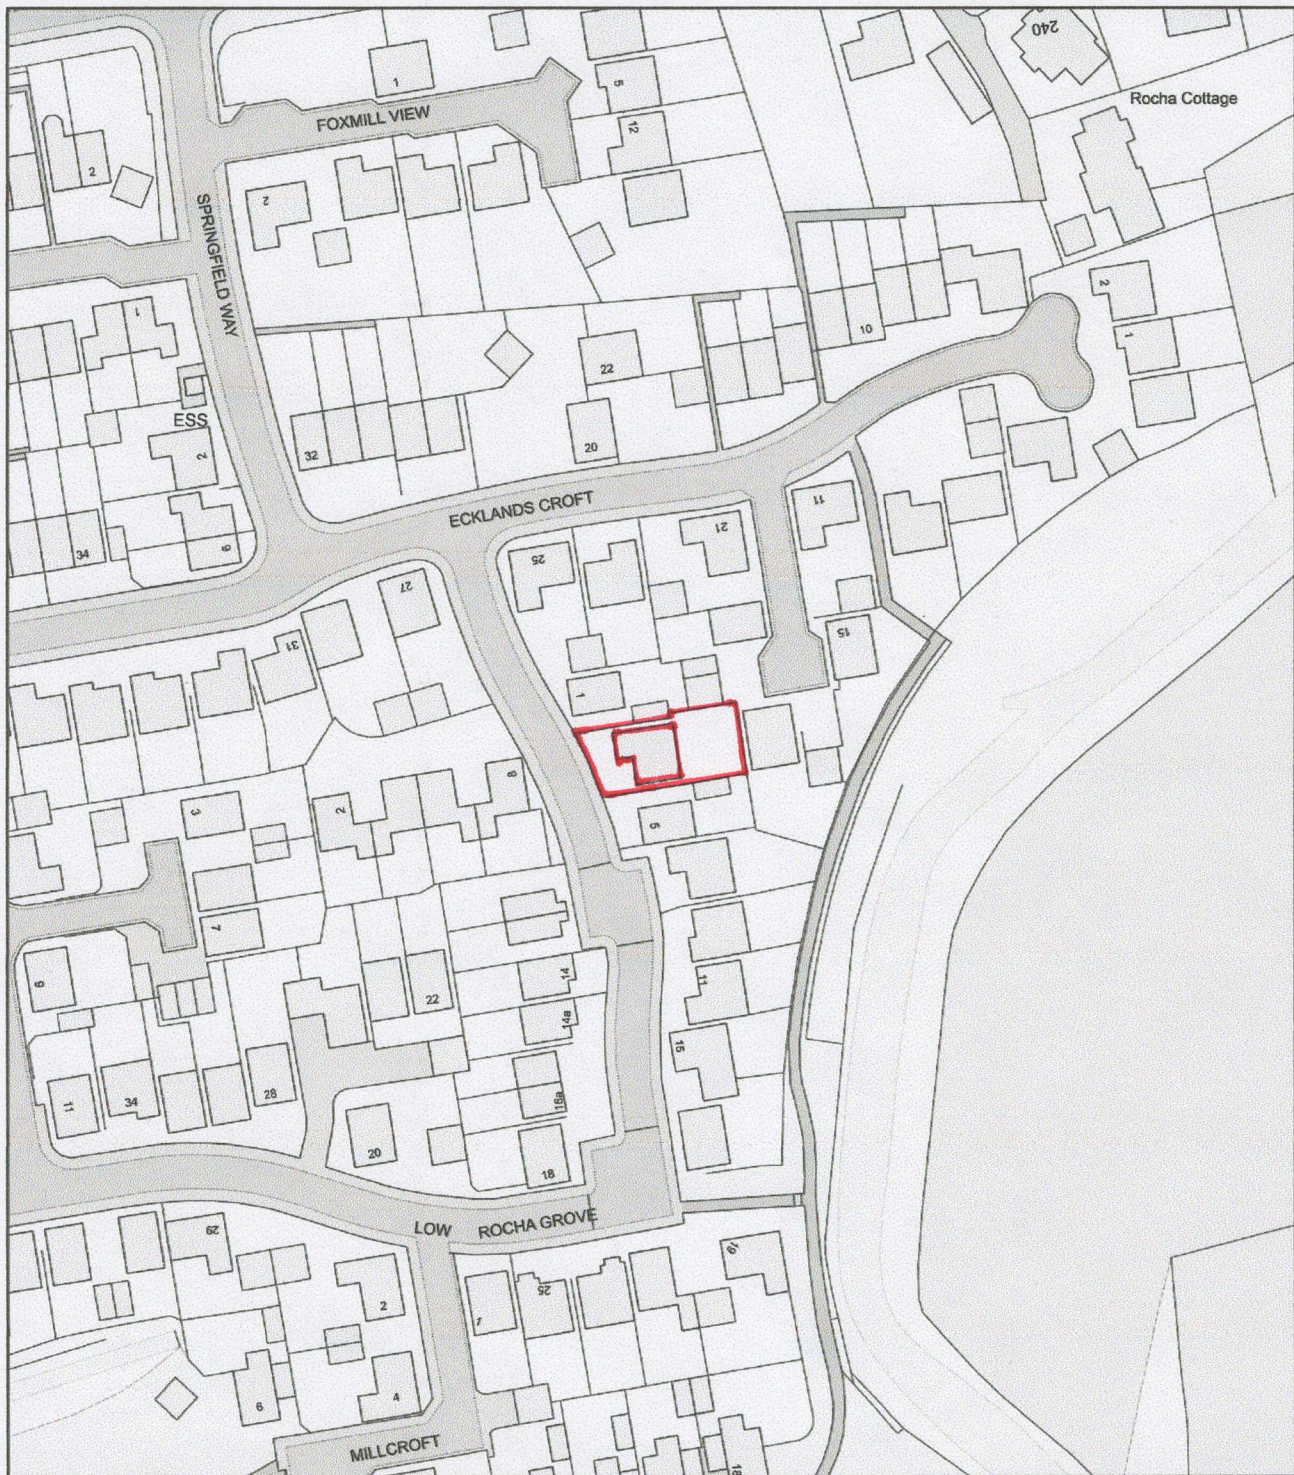

Plan Produced for: Lynn and Christopher Thorne

Date Produced: 06 Apr 2021

Plan Reference Number: TQRQM21096154540801

Scale: 1:1250 @ A4