
Planning Application

Existing Ground Floor - P

archer architects
Copyright Archer Architects. All dimensions to be verified on site.
QM SV ISO 9001 REGISTERED FIRM

HUDDERSFIELD ROAD

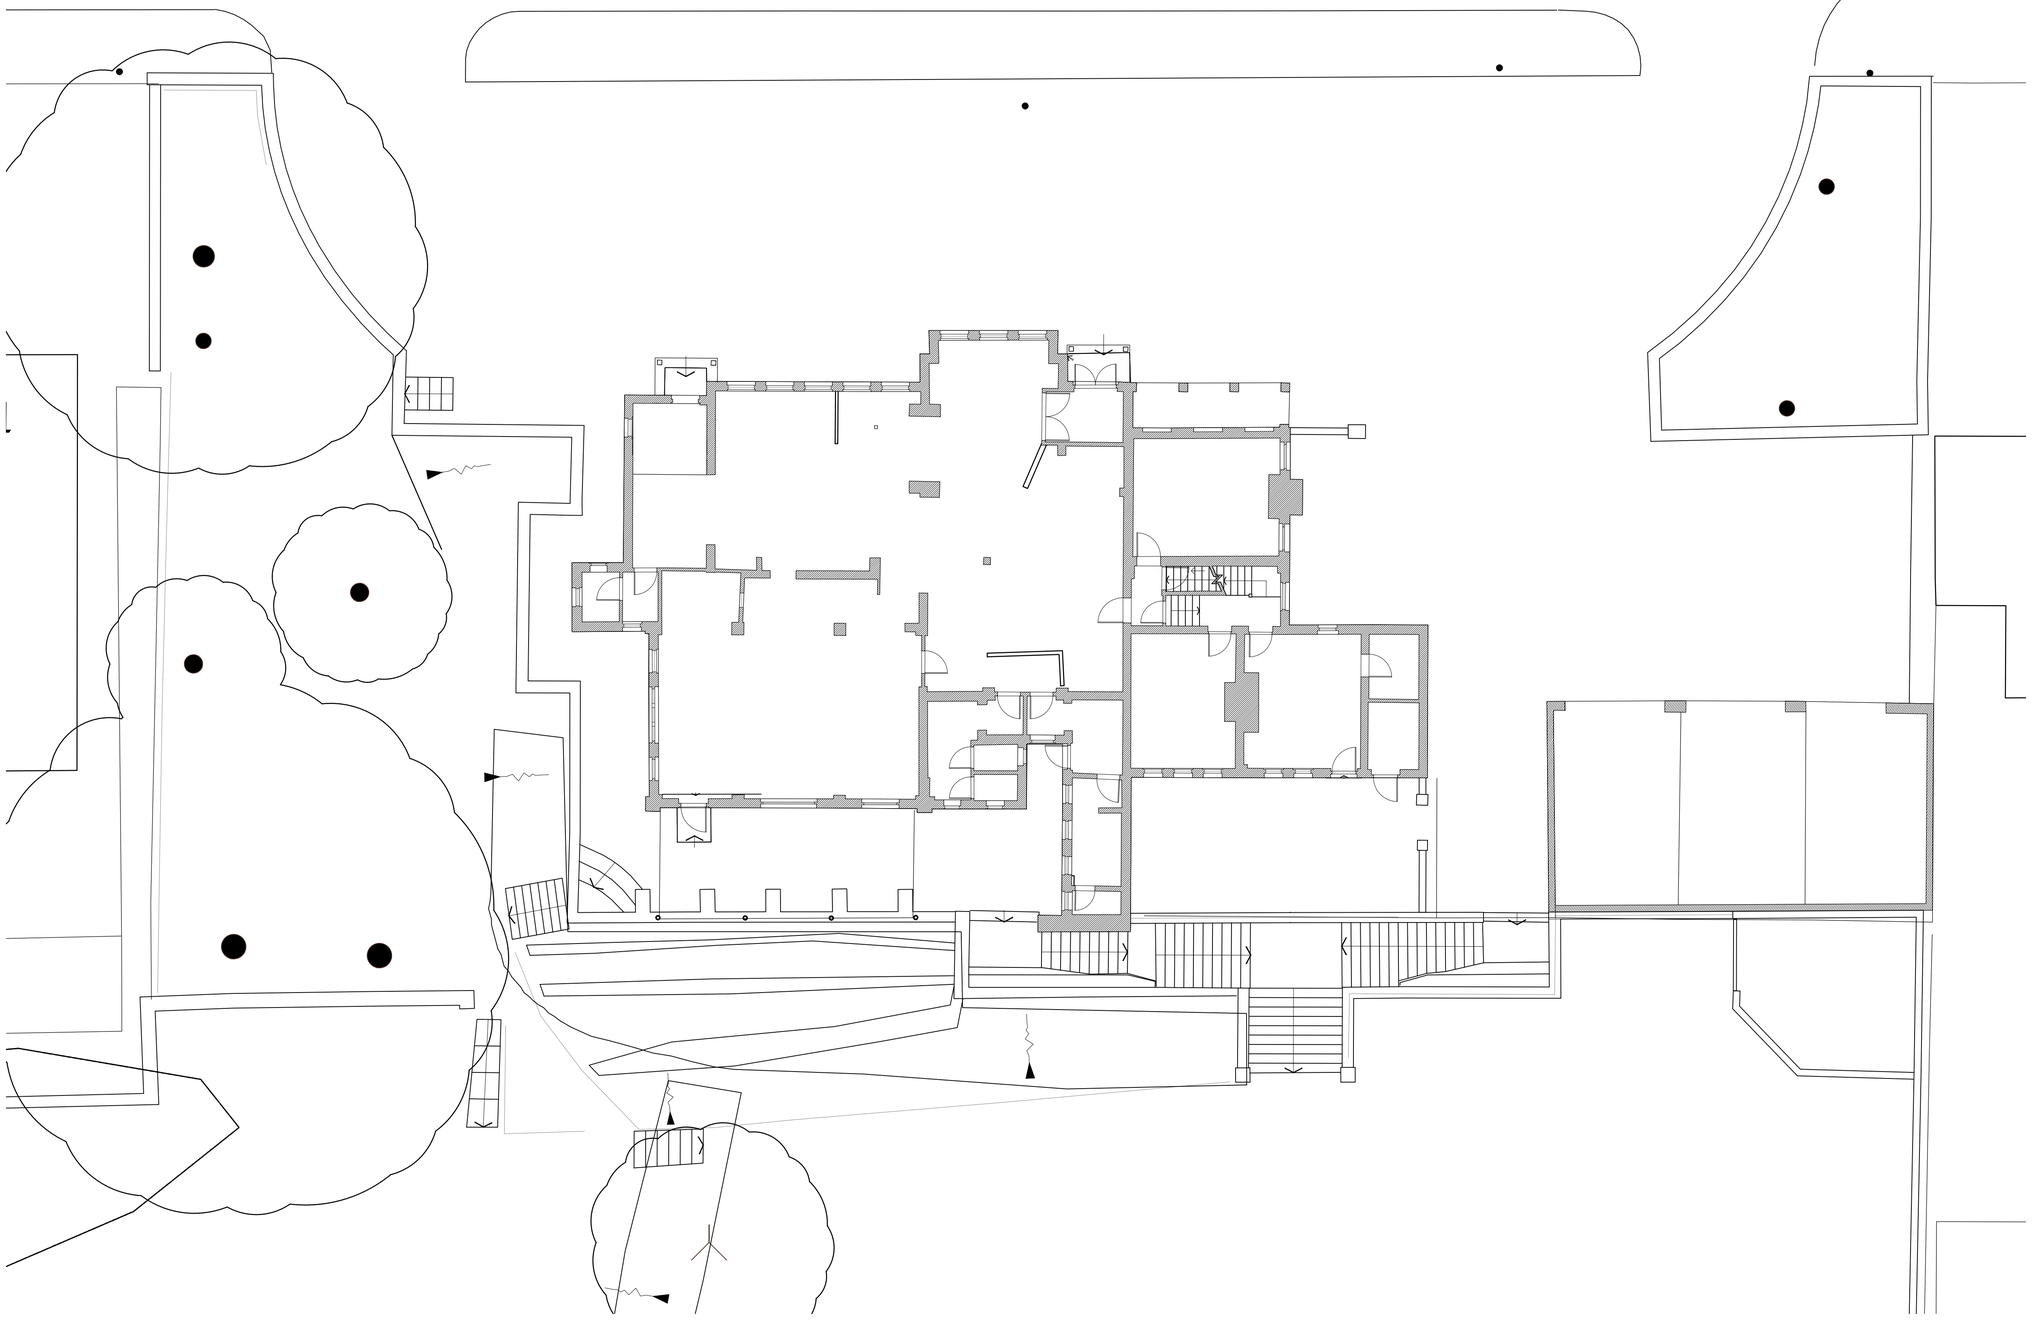

For PLANNING Purposes

Revision:	By	Approved
A. 31.05.12 North Point Removed	MED	

archer architects
Office 7, Gateway 1000
Arlington Business Park
Whittle Way
Stevenage
Hertfordshire
SG1 2FP

t: 01438 749400
f: 01438 749591
e: arc@archer.uk.com
www.archerarchitects.co.uk

Client:

Project:
THE WILTHORPE PH
HUDDERSFEILD ROAD, BARNSLEY

Drawing Title:
EXISTING GROUND FLOOR
PLANNING APPLICATION

Scale:	Date:	Drawn:	Checked:
1:100@A1	03.05.12	CMB	

Project No:	Drawing No:	Revision:
4582	(P)102	A