



Plan Referred to

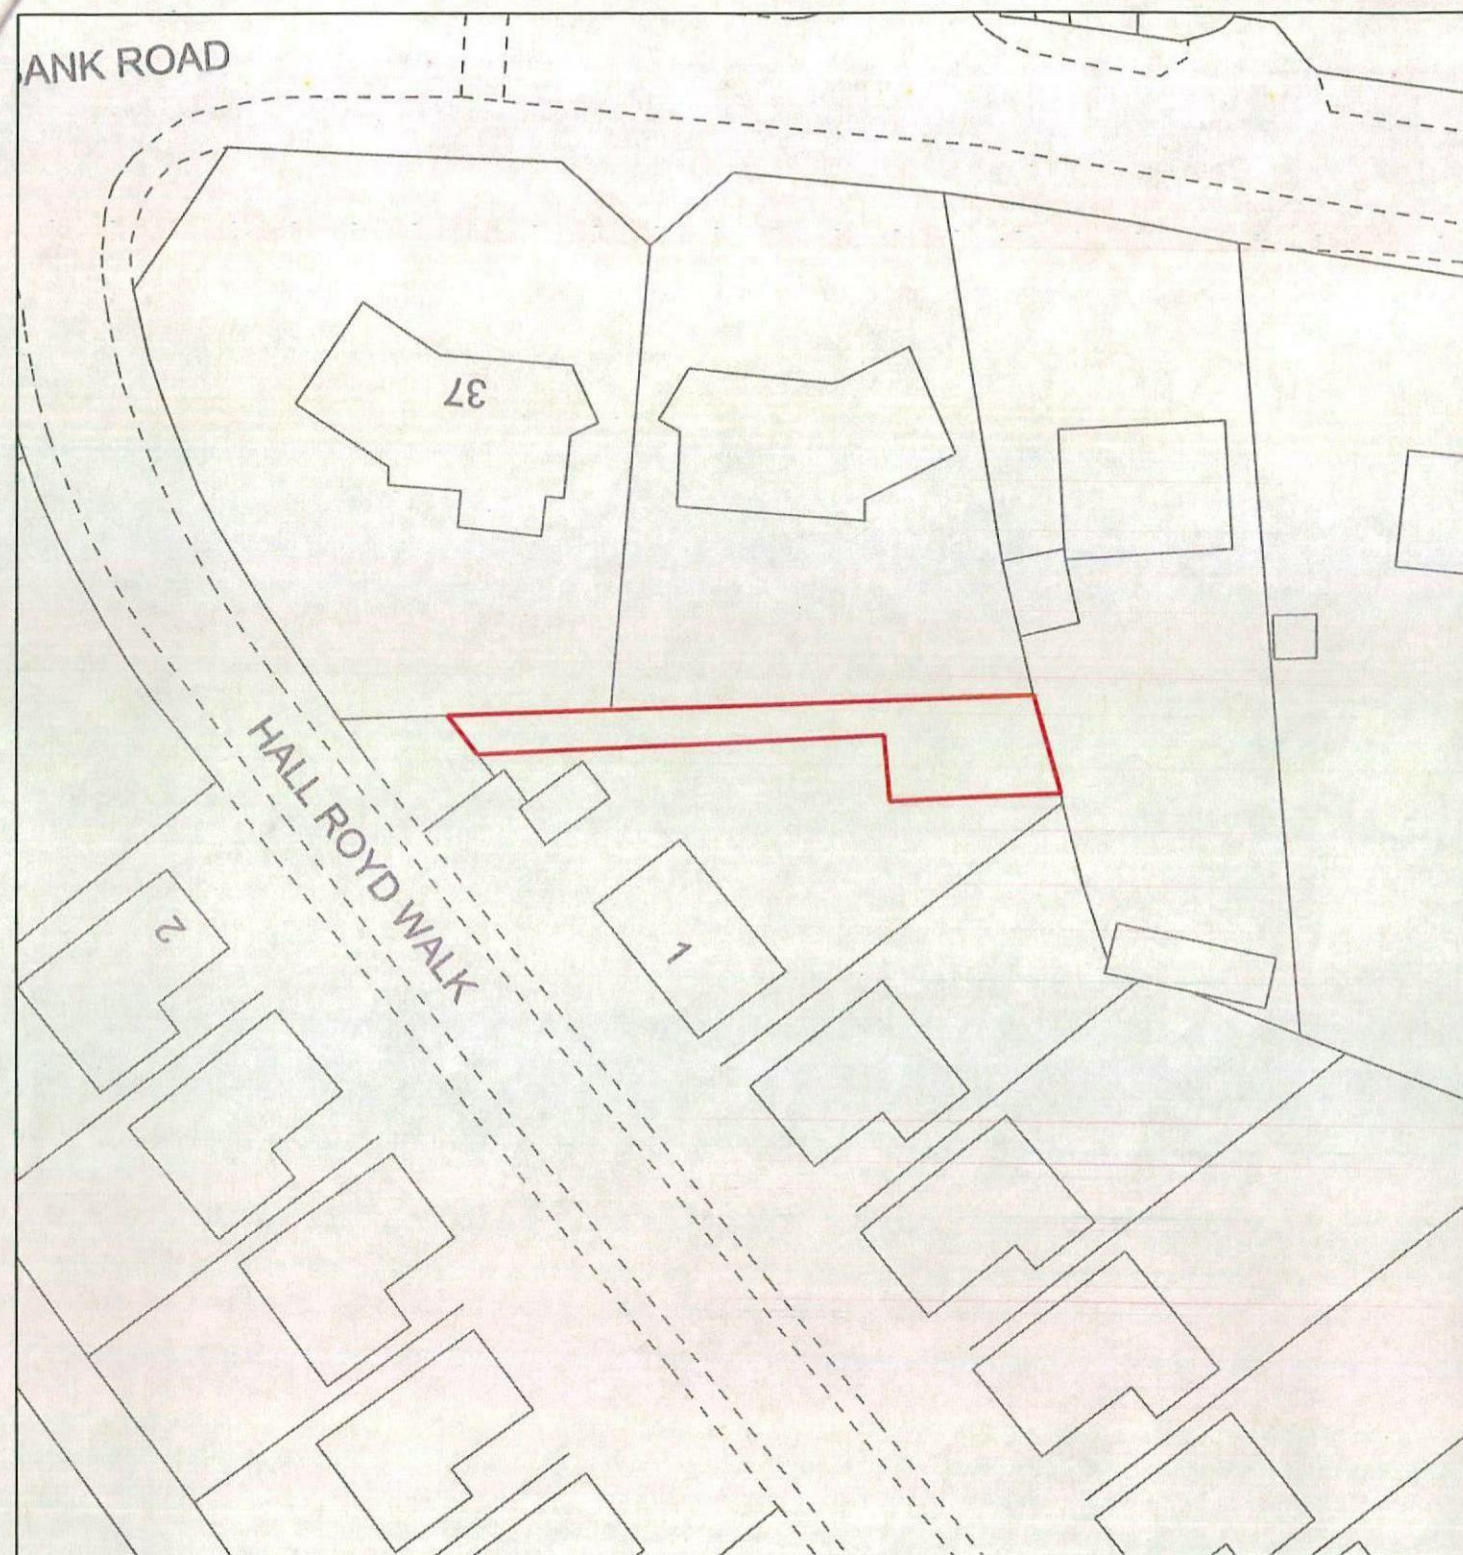

DETAIL PLAN 1:500

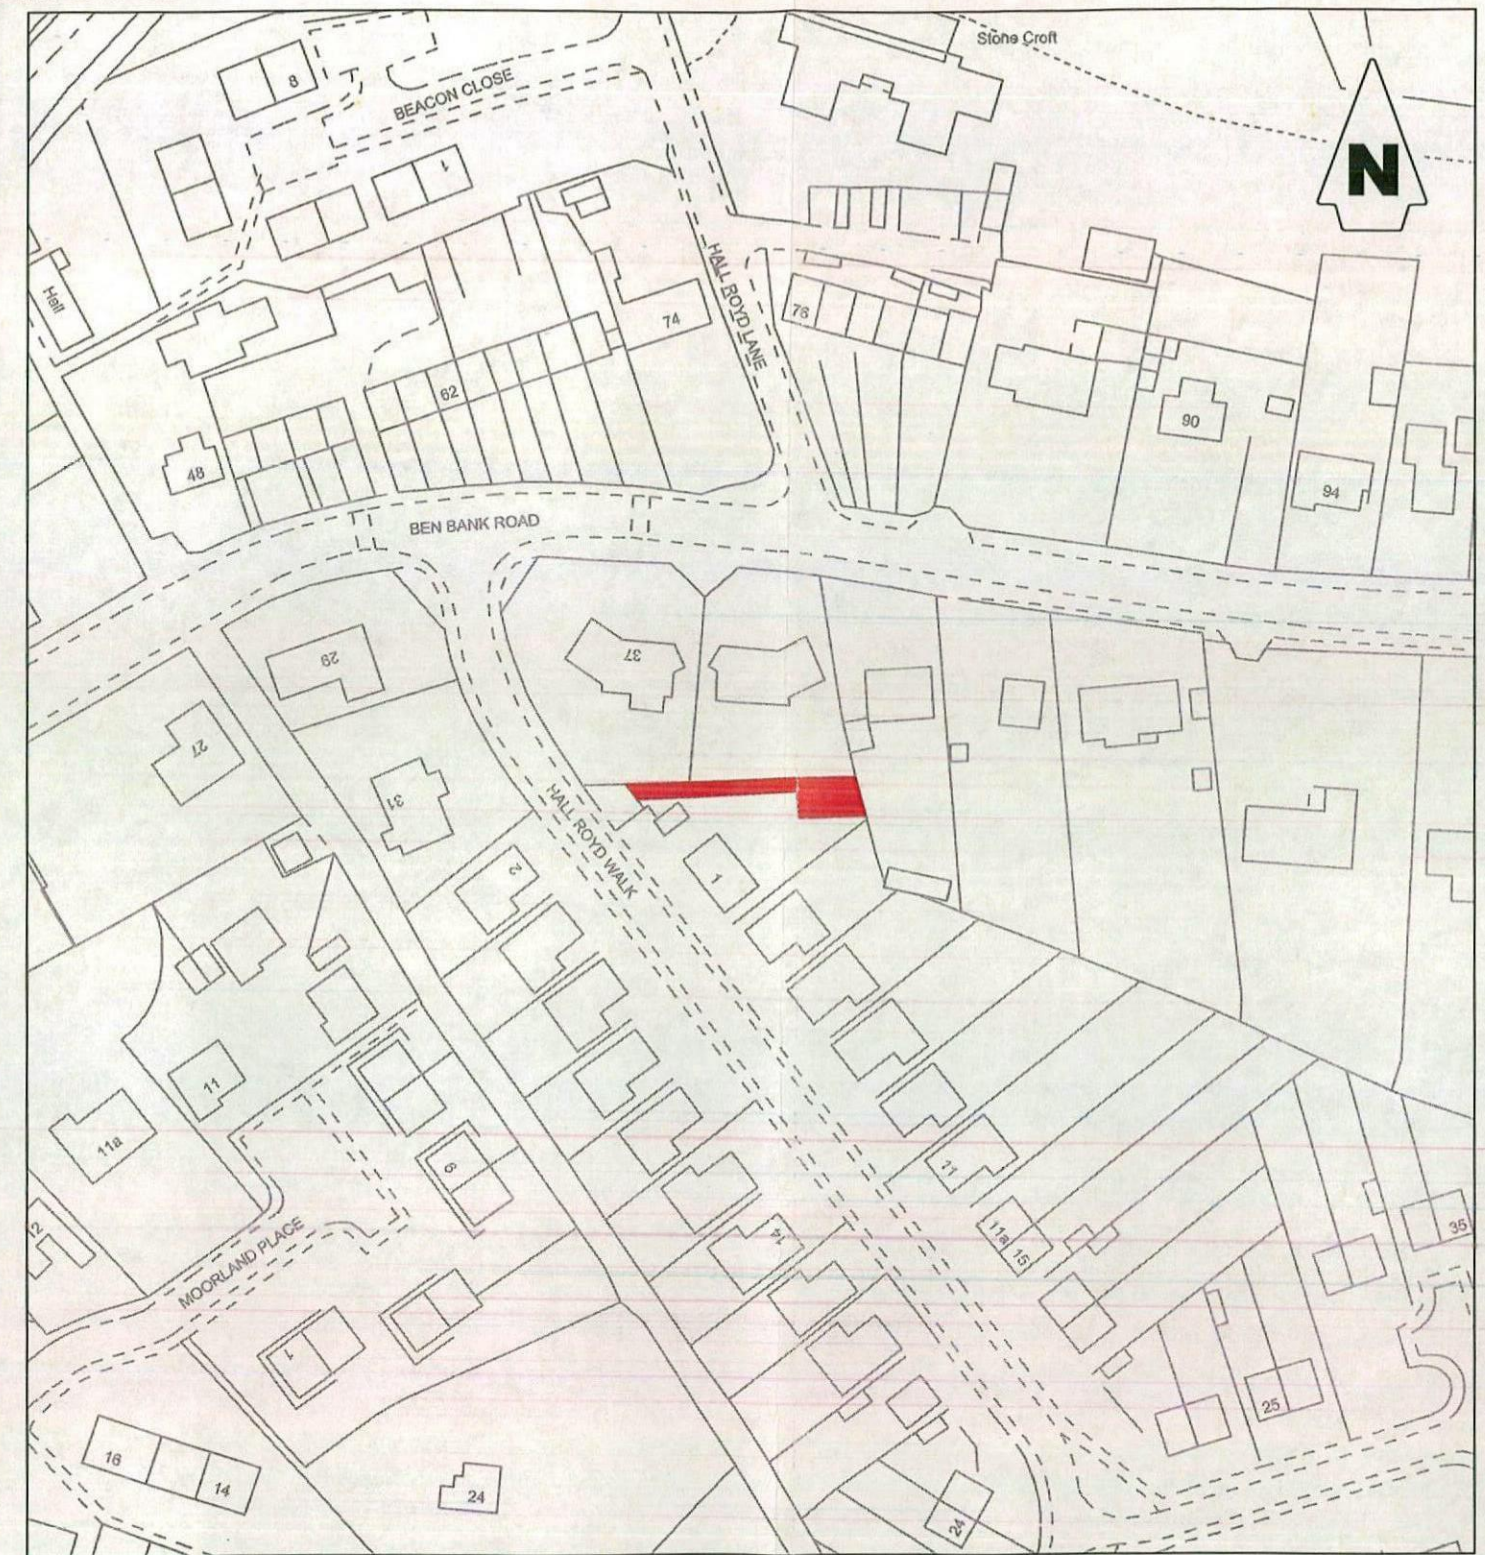

LOCATION PLAN 1:1250

DRAWING KEY

LAND TO BE TRANSFERRED
APPROXIMATELY 139 sqm

National Grid Reference SE293044
1:50,000 Sheet Number 110
Local Authority BARNSELEY MBC

Based on the Ordnance Survey Map with the sanction of the controller of HM Stationery Office Crown copyright reserved.
Licensee: Northern Powergrid Holdings Company
Registered Office: Lloyds Court, 78 Grey Street, Newcastle Upon Tyne, NE1 6AF.
Registered in England and Wales Number 3476201

NORTHERN POWERGRID

Manufacturer Details

Sheet No. Scale
1:1250

Prepared By
XPTom.Barnard

Revised Grid Reference
02/10/2012 SE293044

Date Issued Checked By
12/11/2012 A.WILKINSON

Lloyds Court, 78 Grey Street, Newcastle Upon Tyne, NE1 6AF

BEN BANK ROAD SUBSTATION
BARNSELEY
SOUTH YORKSHIRE
TRANSFER PLAN

Document Details

LEGAL DRAWINGS OTHER

Drawing No. C1015642 Historic Ref No. YC13083

Revision Notes

A3