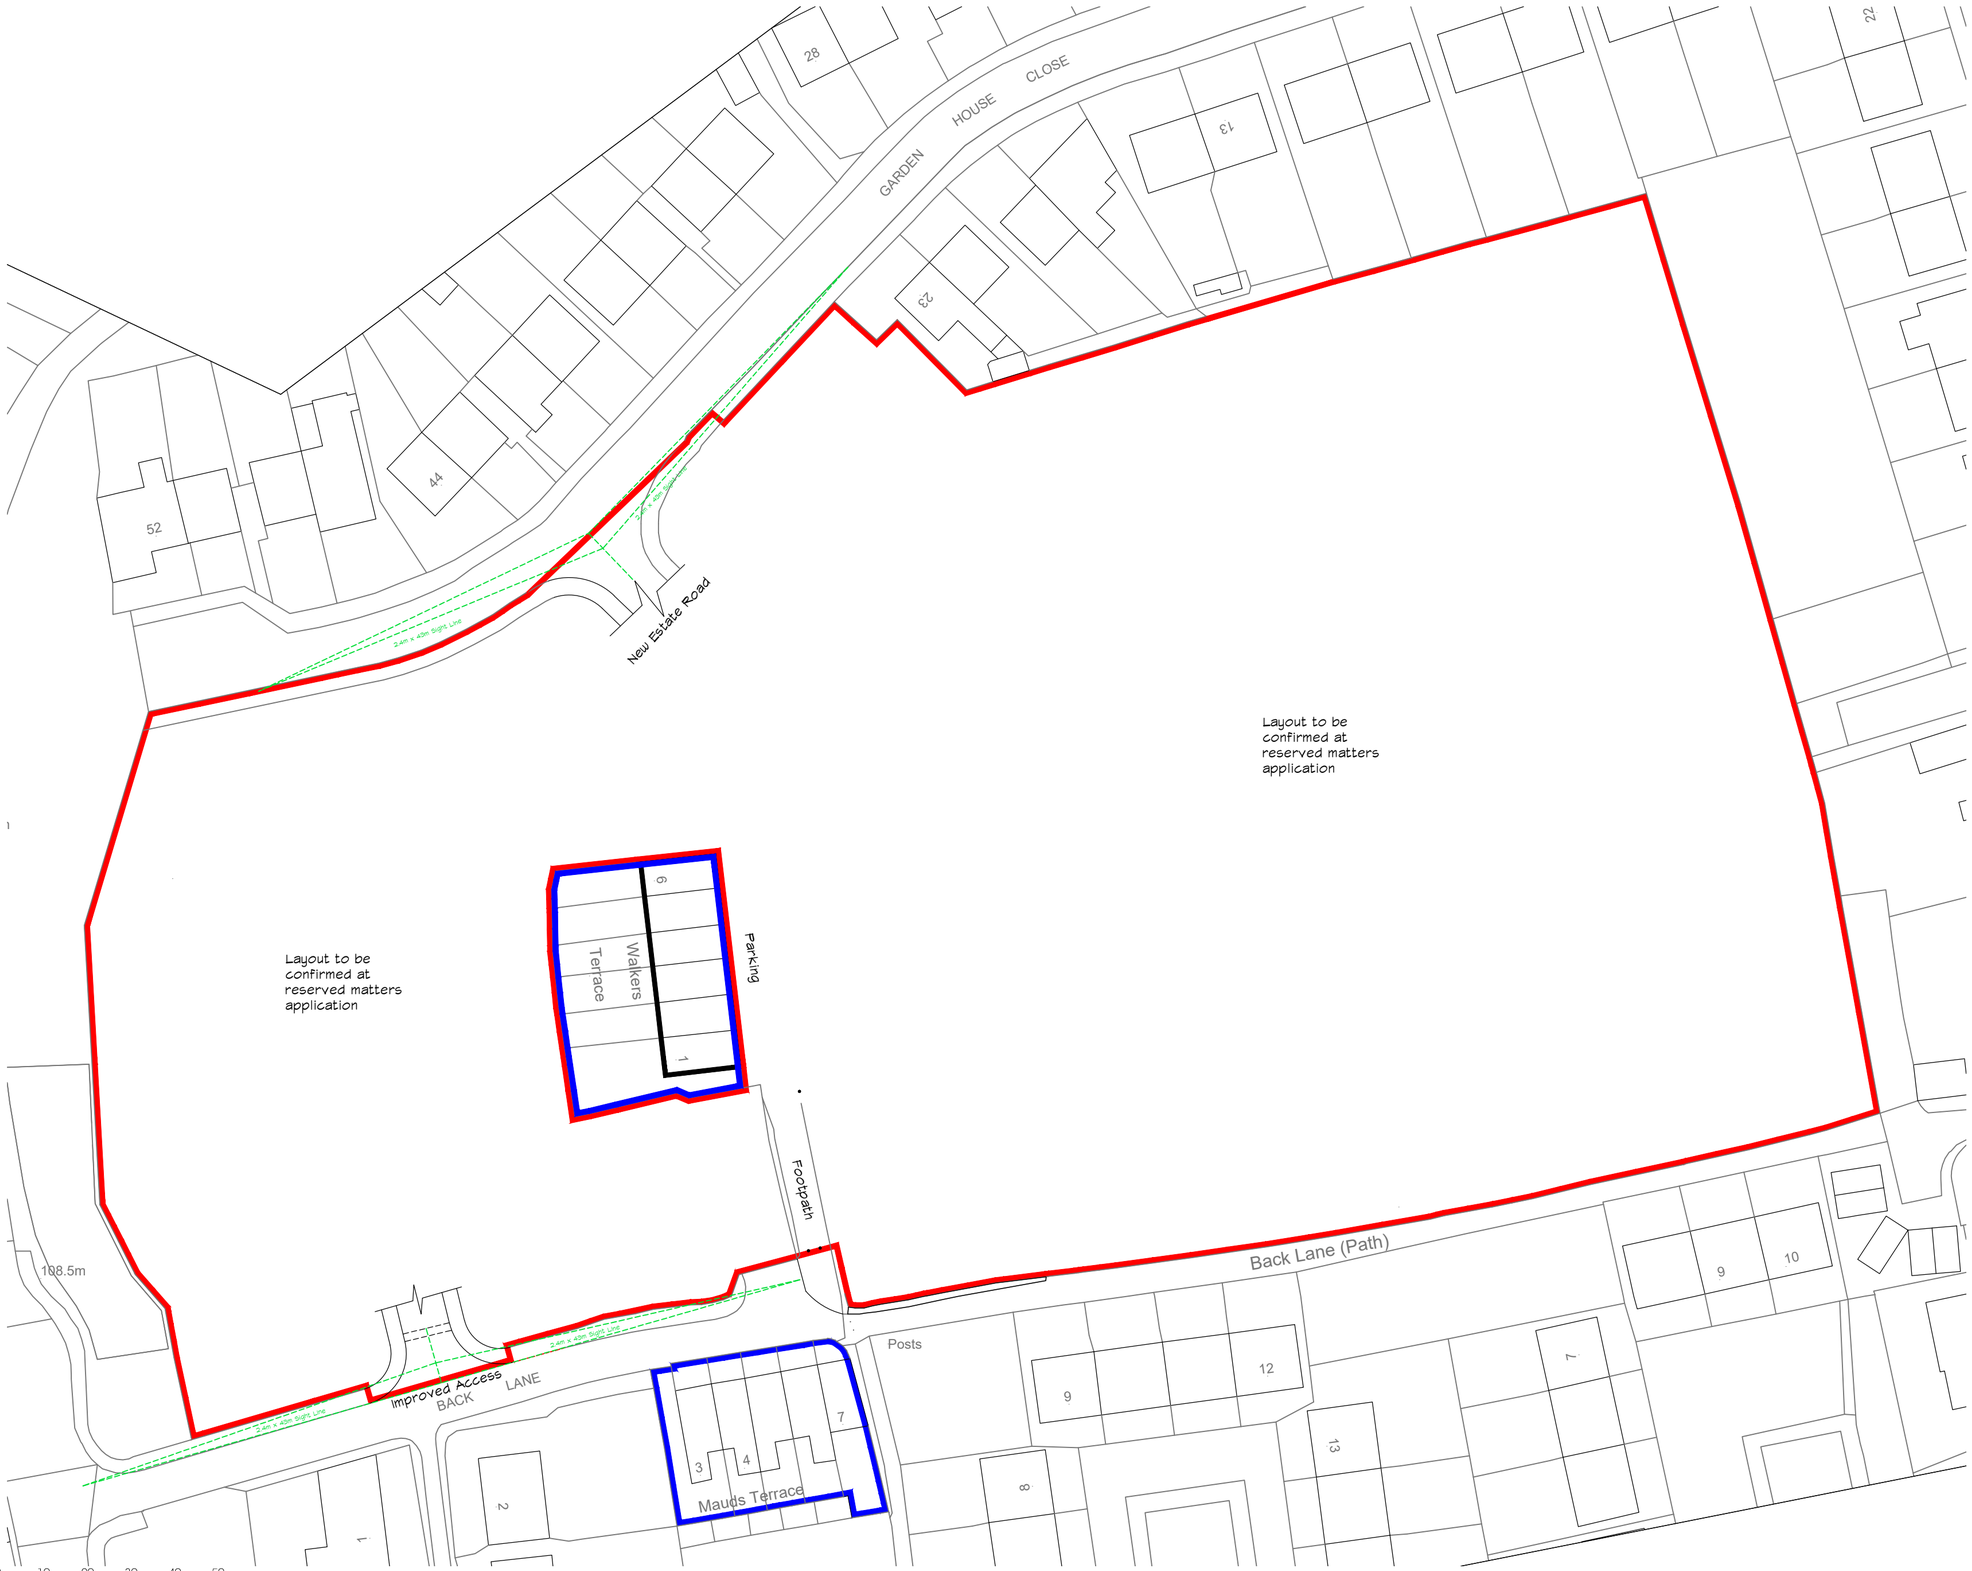


N

W E

Sun path

Rev A Visibility splays added and roads amended following client meeting 20.03.20 MW TB

REVISIONS:

Residential Development

at Land & Buildings between Garden House Close & Bank Lane Monk Bretton

for HACE (UK) Ltd

Proposed Site Access Plan

Farrar Bamforth Associates Ltd.

Chartered Architectural Technologists

51, Trinity Street, Huddersfield HD1 4DN
Tel. (01484) 424008 Fax. (01484) 512305
E-mail : design@farrarbamforth.co.uk
Website : www.farrarbamforth.co.uk

Drawn	PLG
Date	July 2019
Scales	1:500 @ A2
Drawing No.	17-D15-09 Rev. A