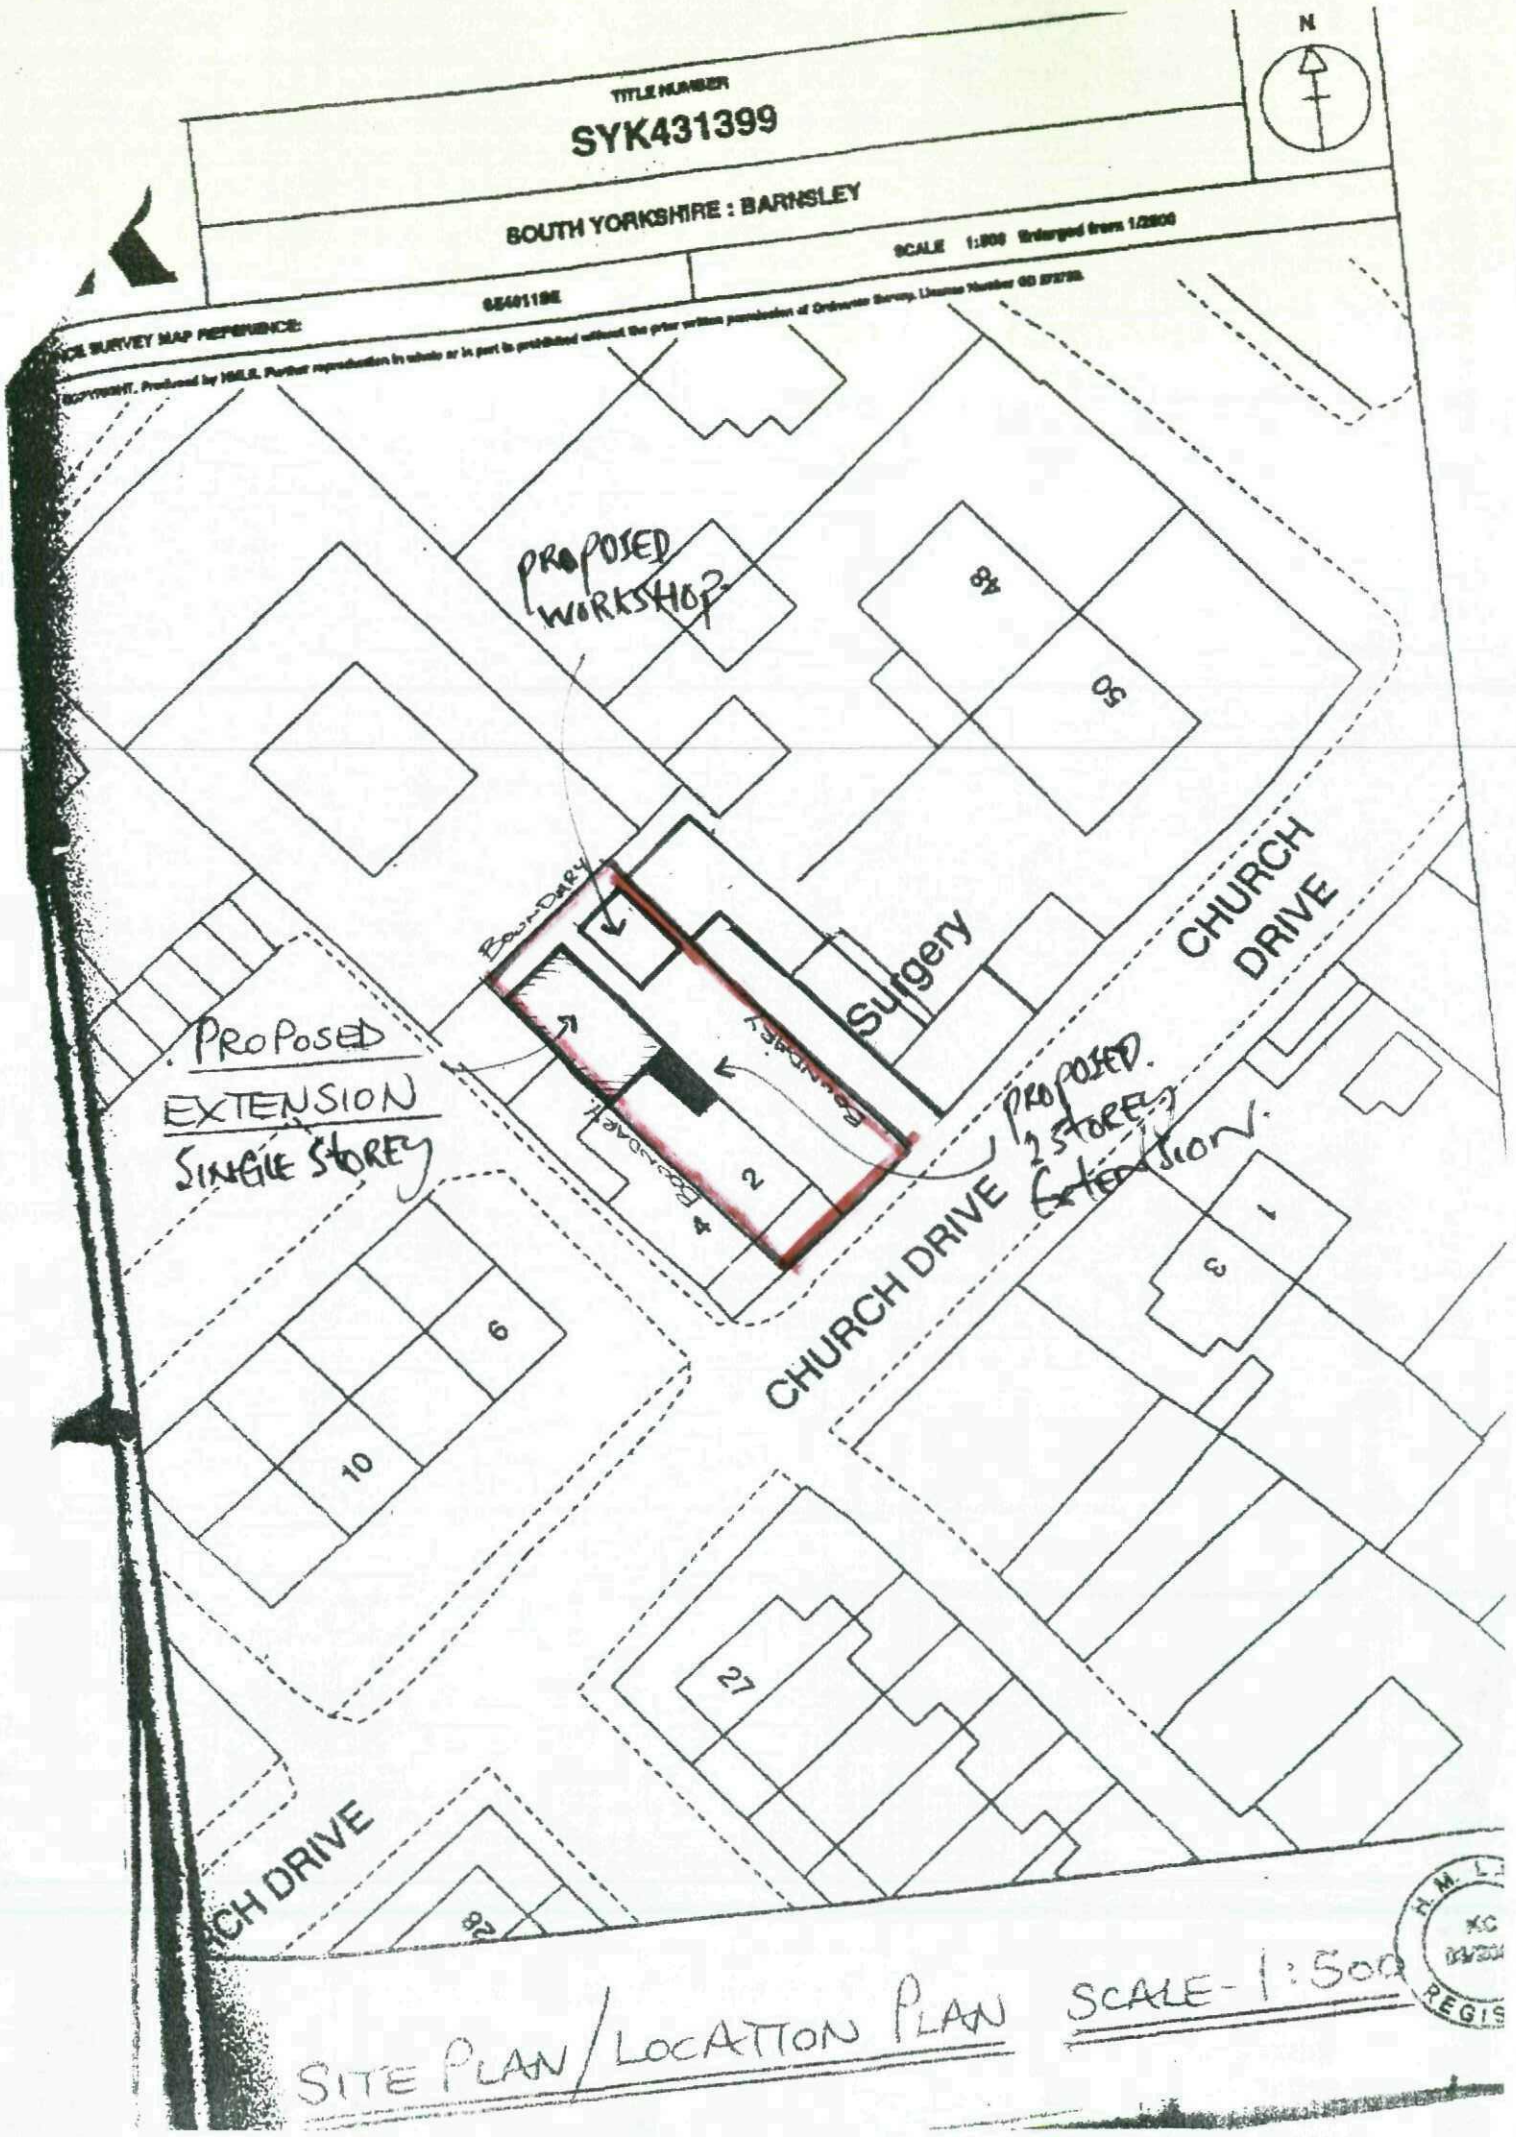

N
TITLE NUMBER
SYK431399
SOUTH YORKSHIRE : BARNSLEY
SCALE 1:500 Enlarged from 1/2500
SURVEY MAP REFERENCE:
PROPOSED WORKSHOP
48
50
BOUNDARY
Surgery
CHURCH DRIVE
PROPOSED EXTENSION SINGLE STOREY
PROPOSED 2 STOREY Extension
2
4
1
3
6
10
27
28
CHURCH DRIVE
CHURCH DRIVE
SITE PLAN / LOCATION PLAN SCALE - 1:500