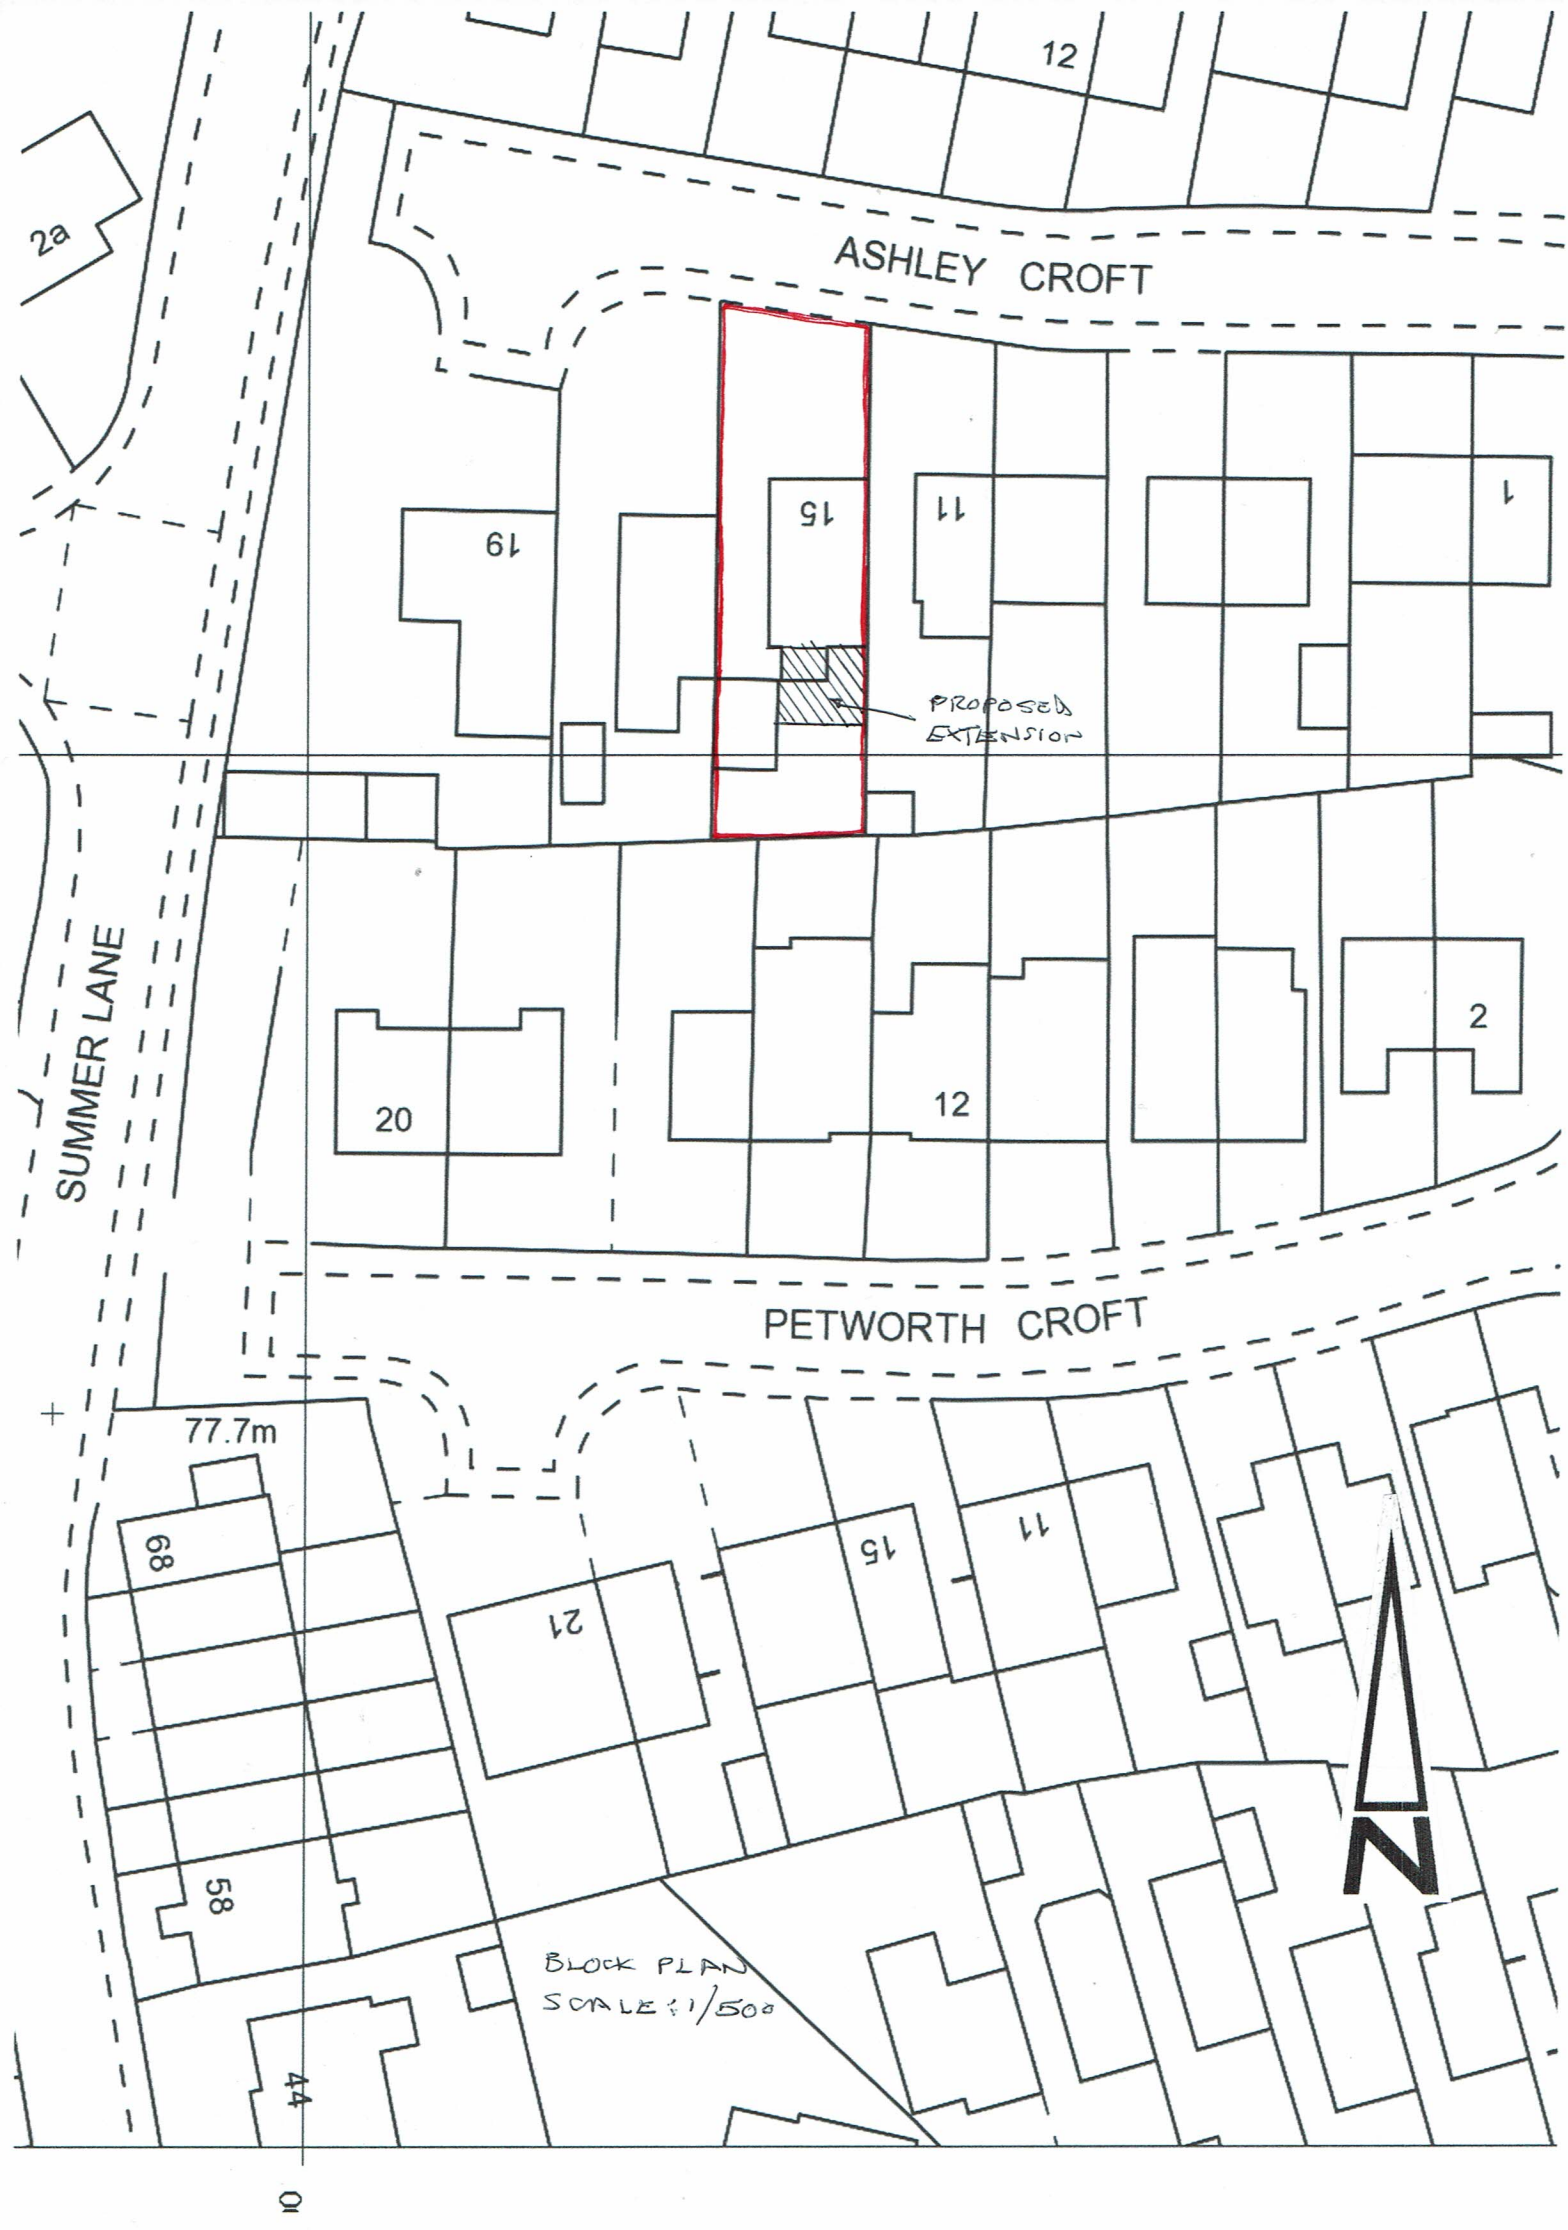
12
2a
ASHLEY CROFT
19
15
11
1
PROPOSED EXTENSION
SUMMER LANE
20
12
2
PETWORTH CROFT
77.7m
68
21
15
11
58
44
N
BLOCK PLAN
SCALE: 1/500