



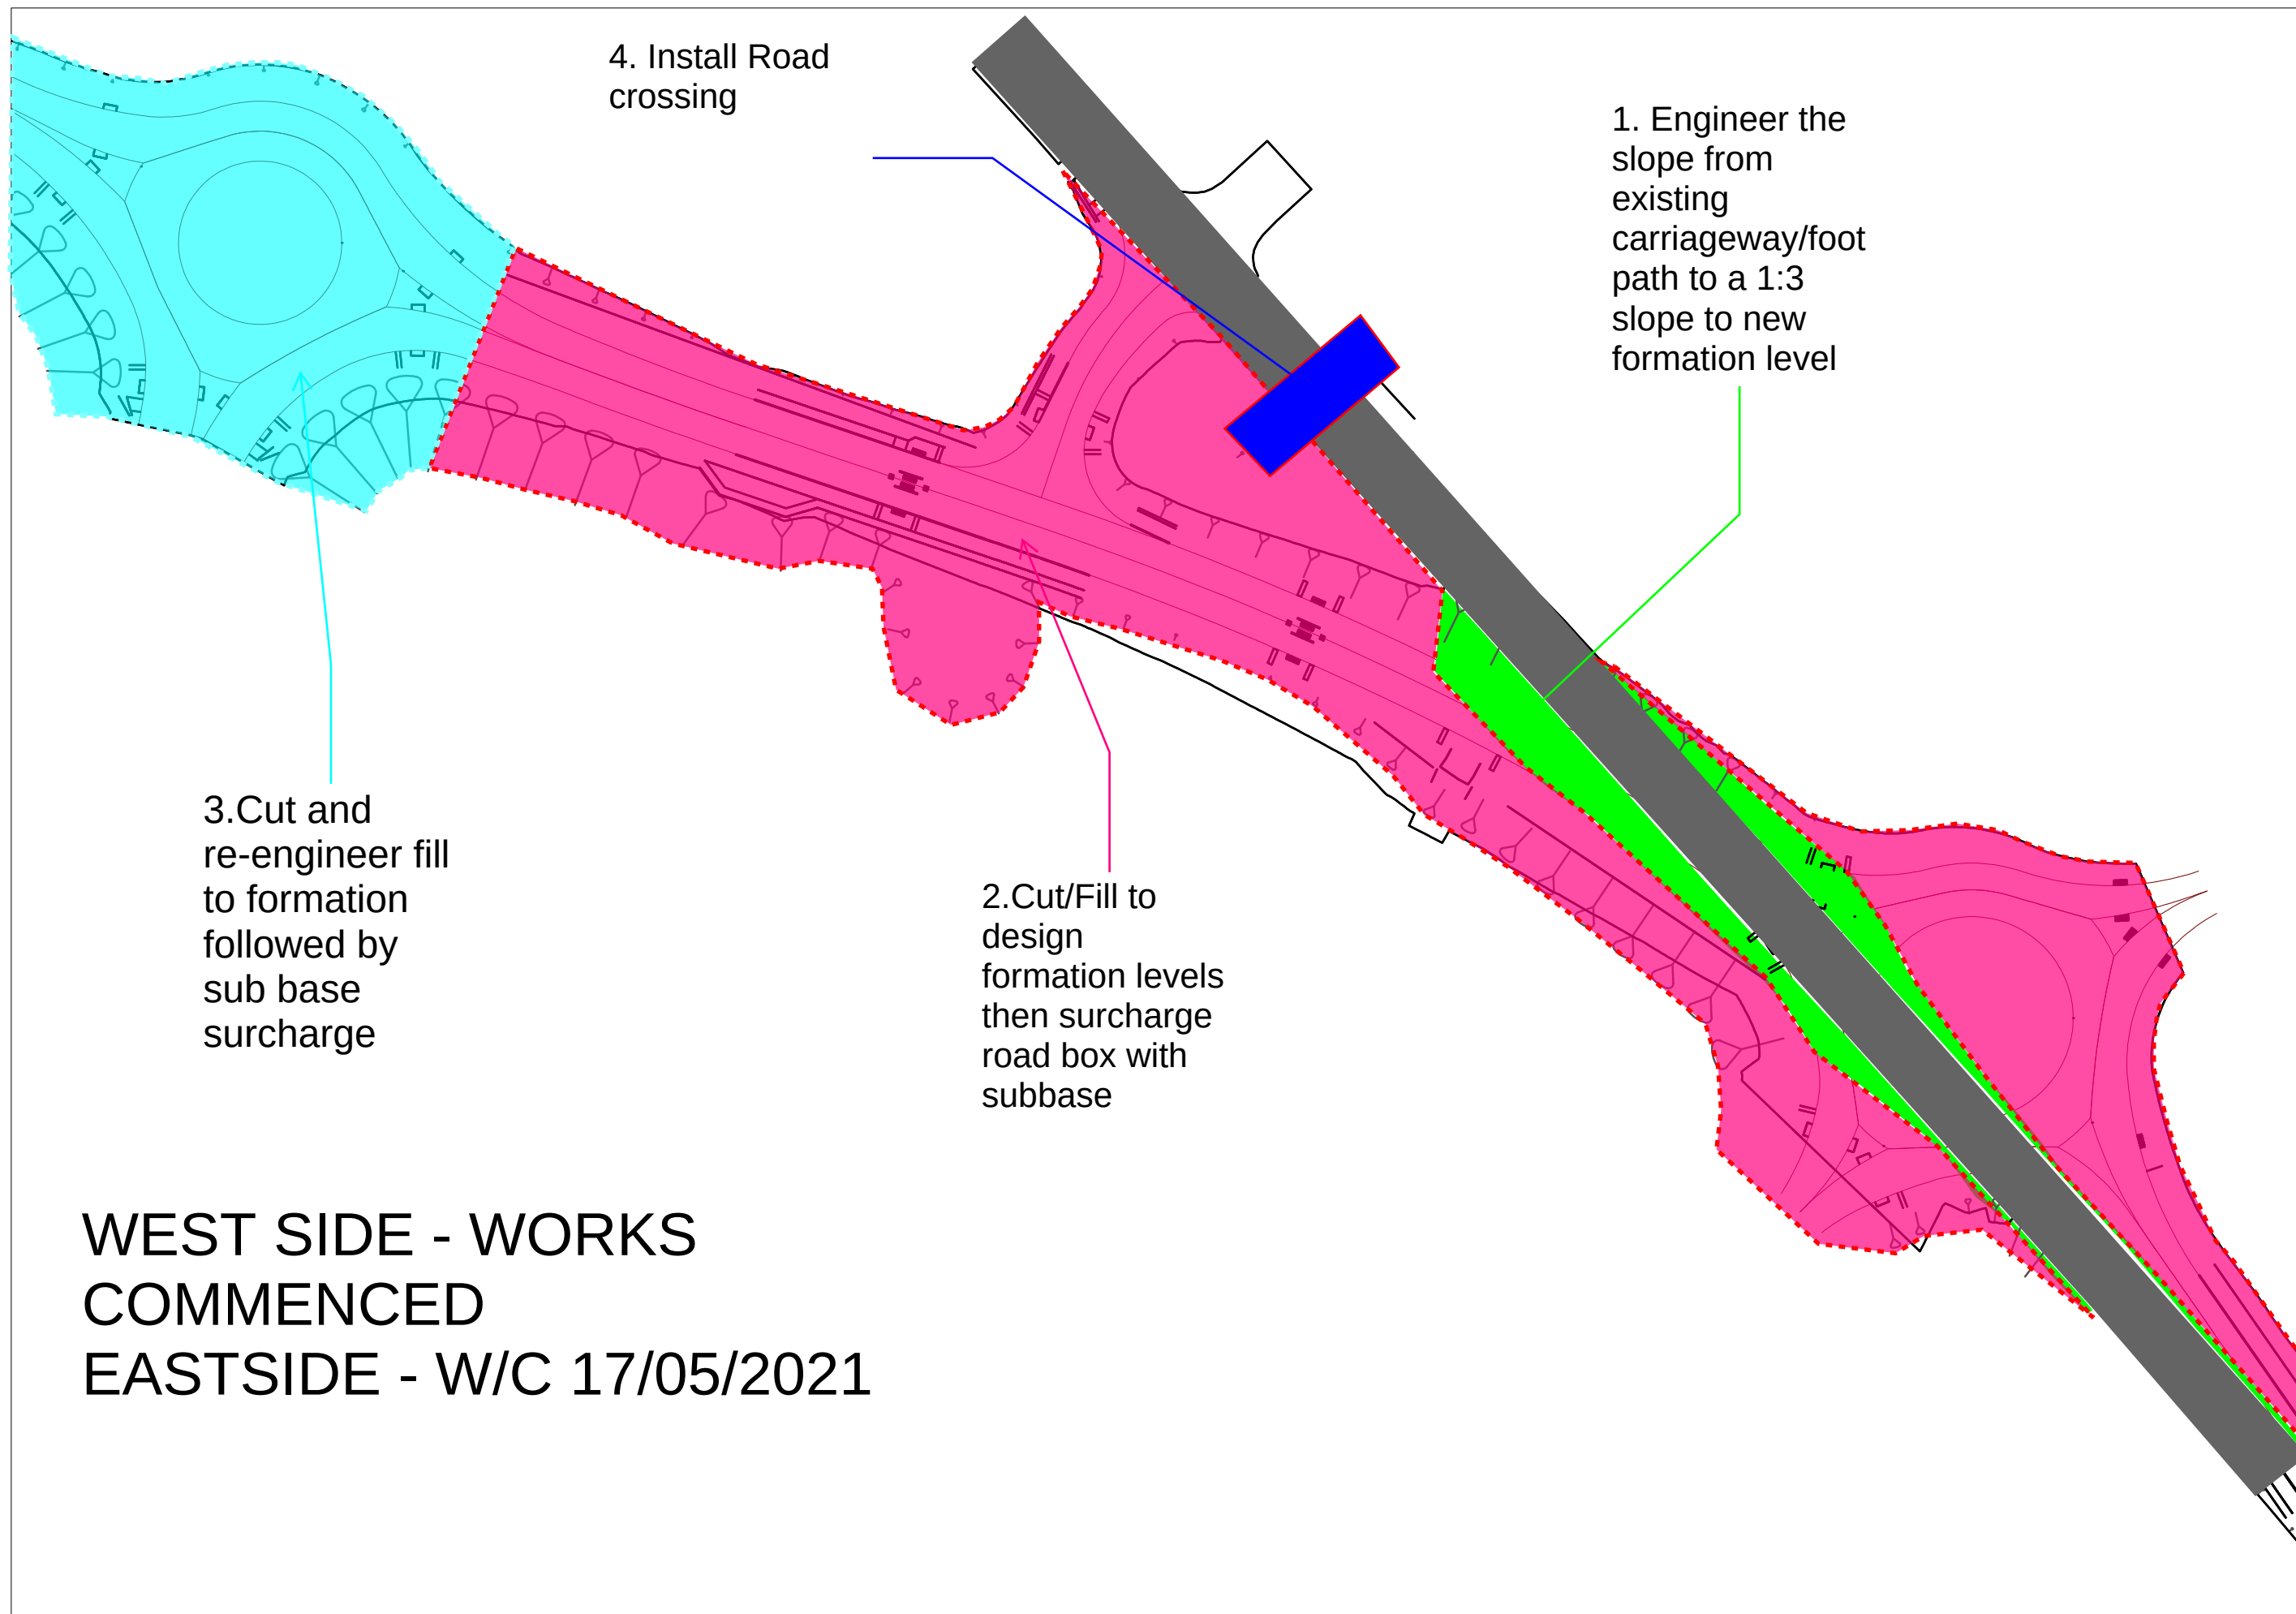

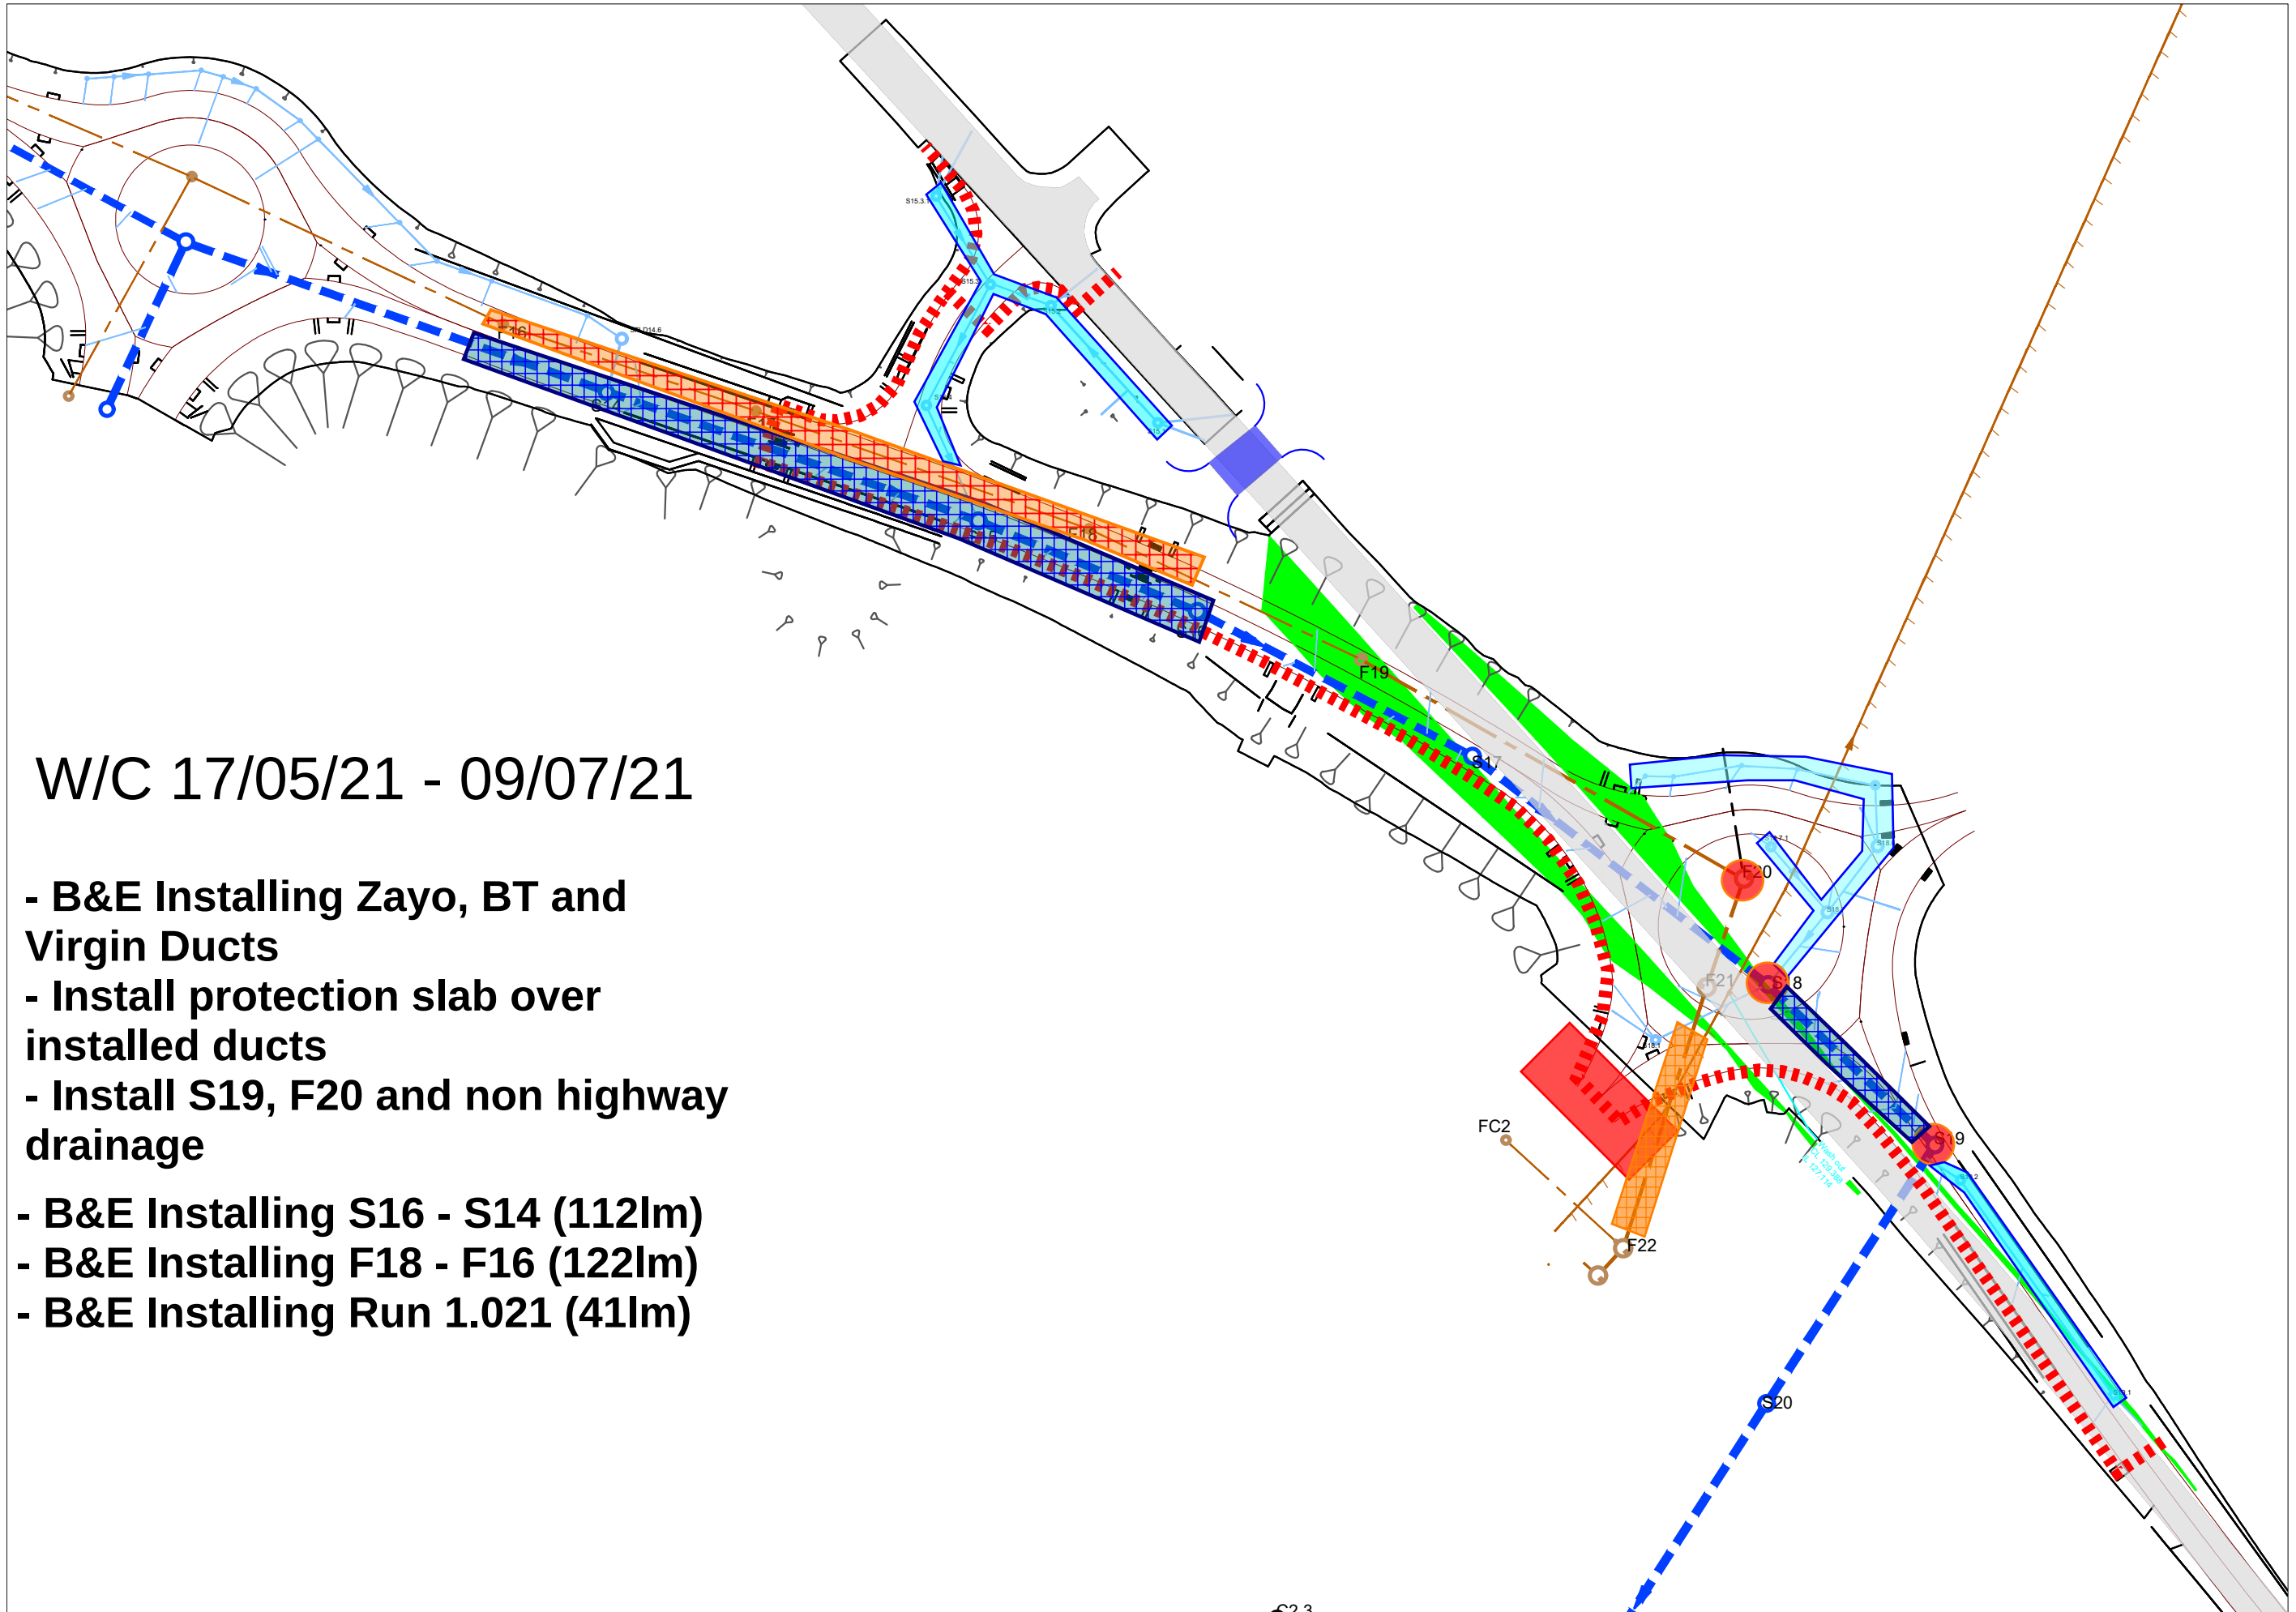


W/C 17/05/21 - 09/07/21


- B&E Installing Zayo, BT and Virgin Ducts
- Install protection slab over installed ducts
- Install S19, F20 and non highway drainage
- B&E Installing S16 - S14 (112lm)
- B&E Installing F18 - F16 (122lm)
- B&E Installing Run 1.021 (41lm)

W/C 17/05/21 - 09/07/21

- Install all kerbing, footpaths and tarmac
- Prep northern tie in on Parkside field (Temp diversion Road)

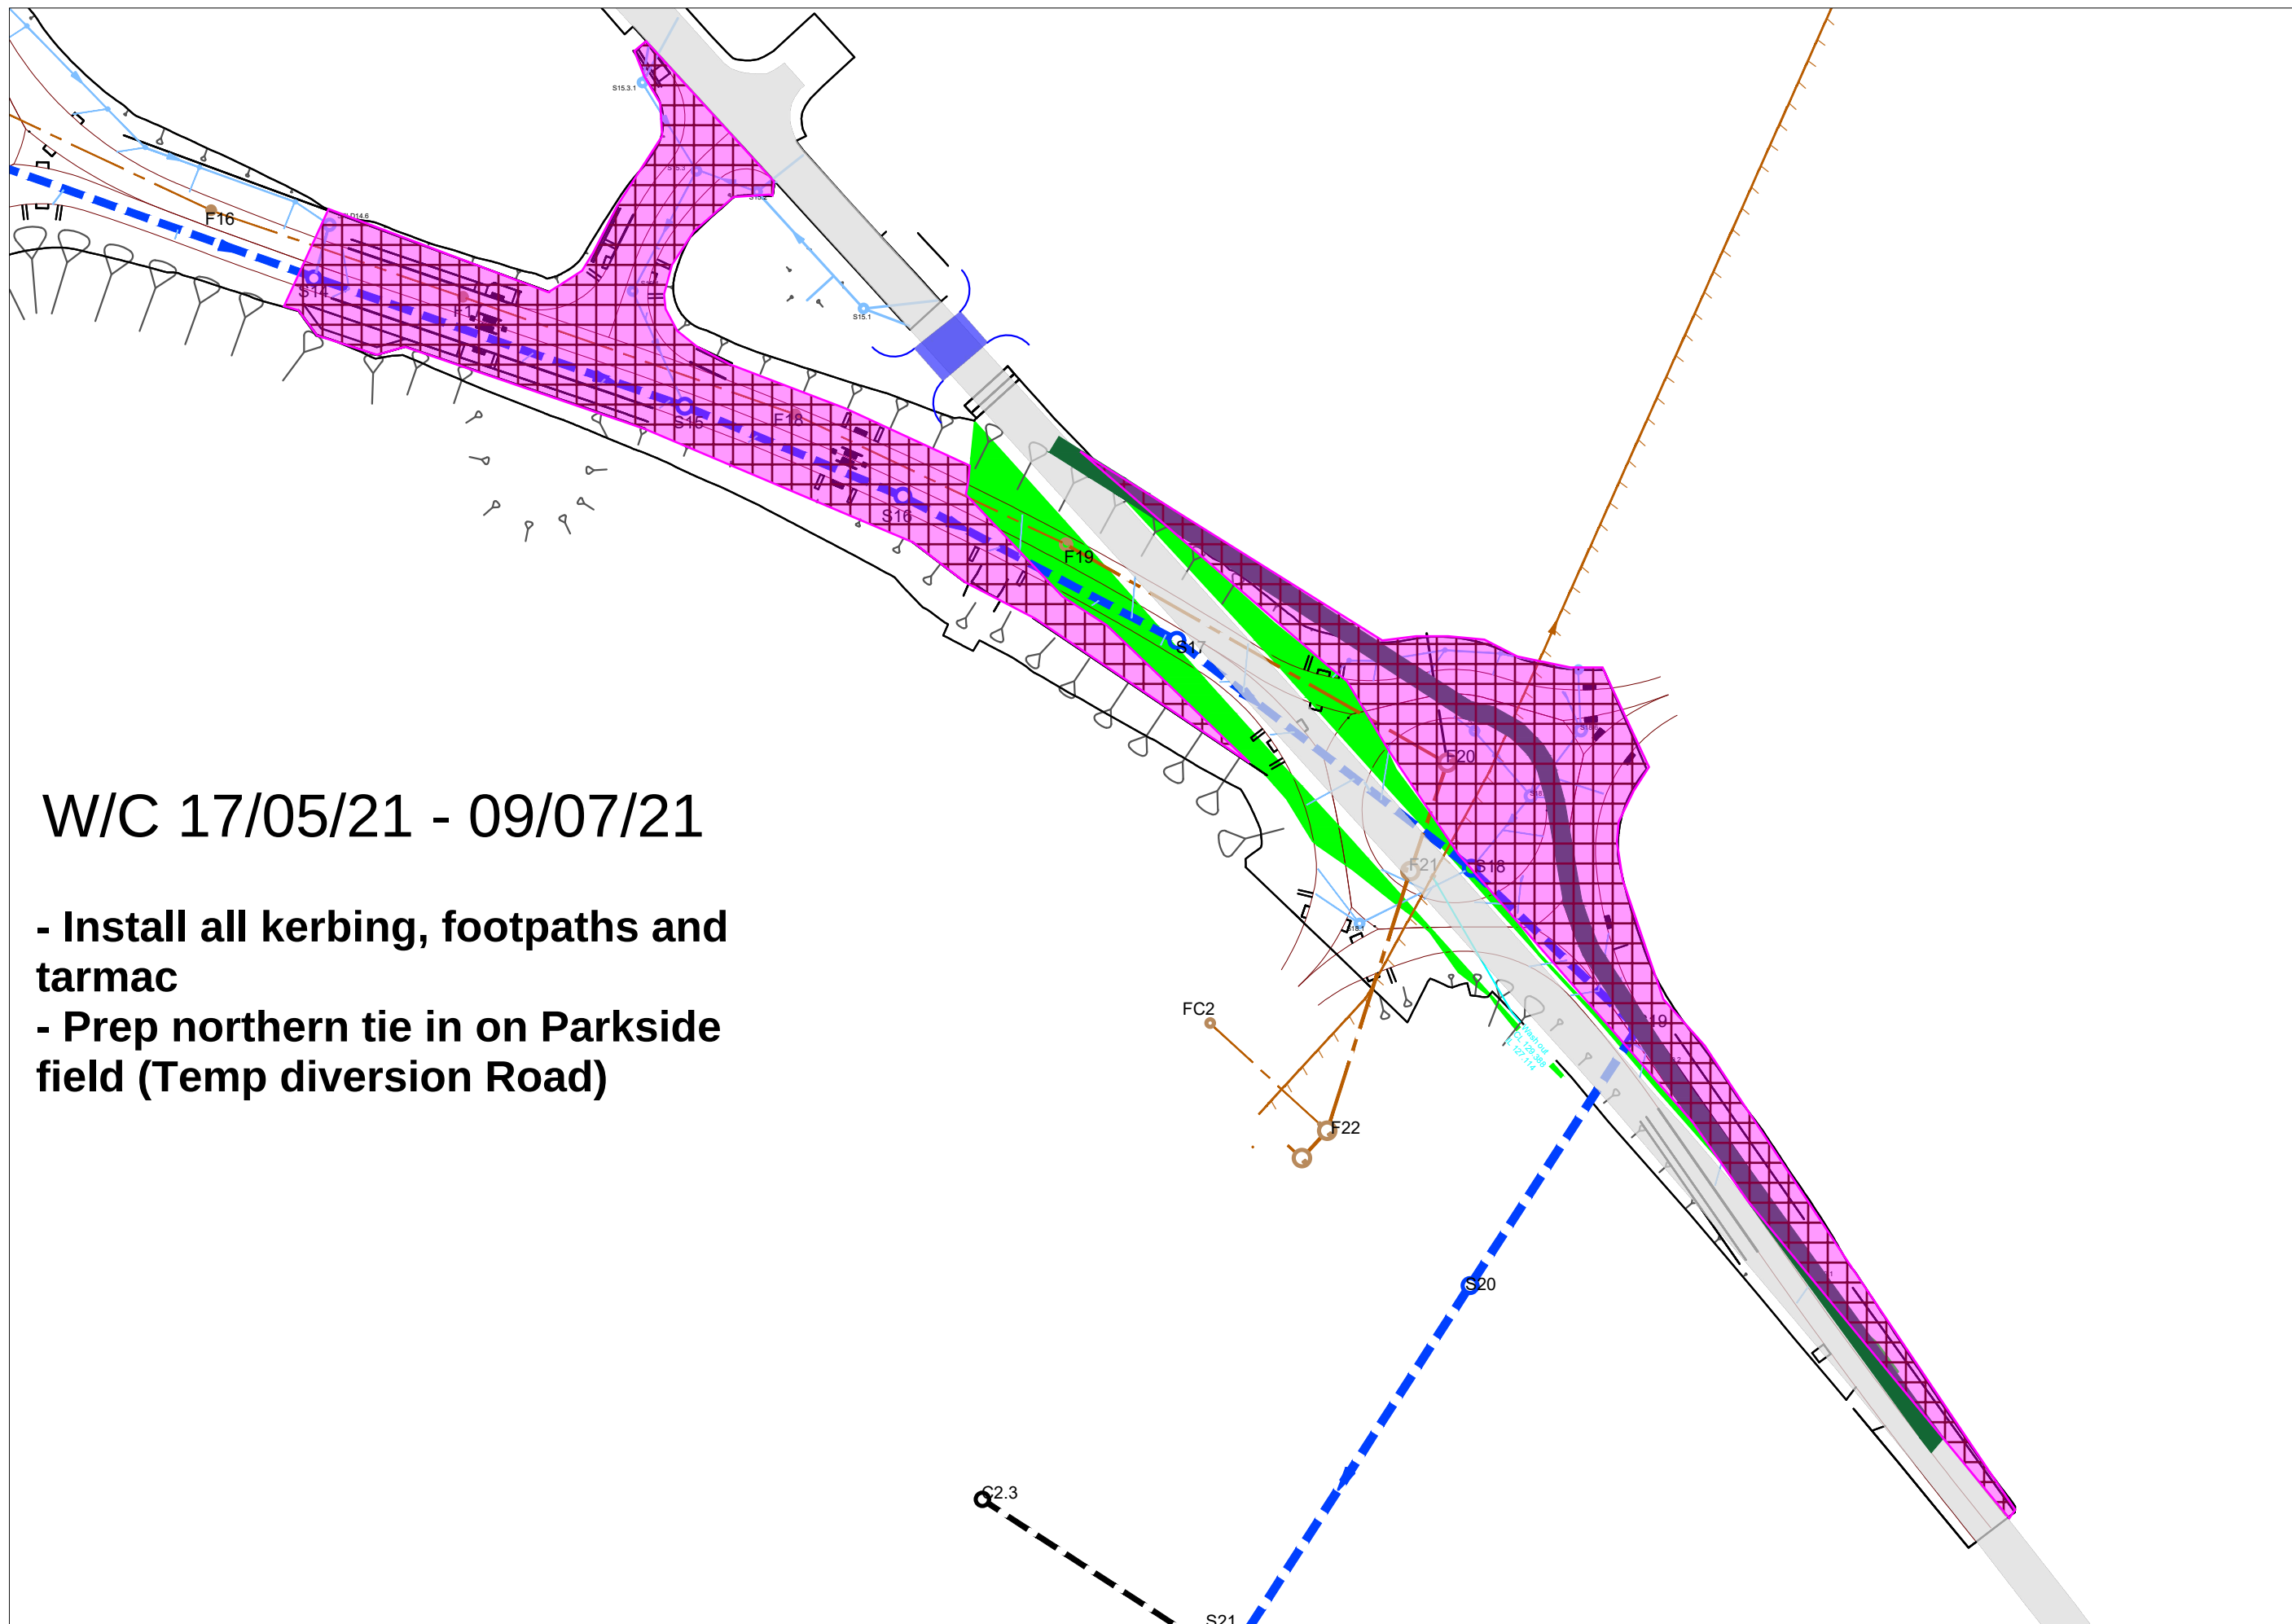


- Temp diversion route live
- Stats all been diverted

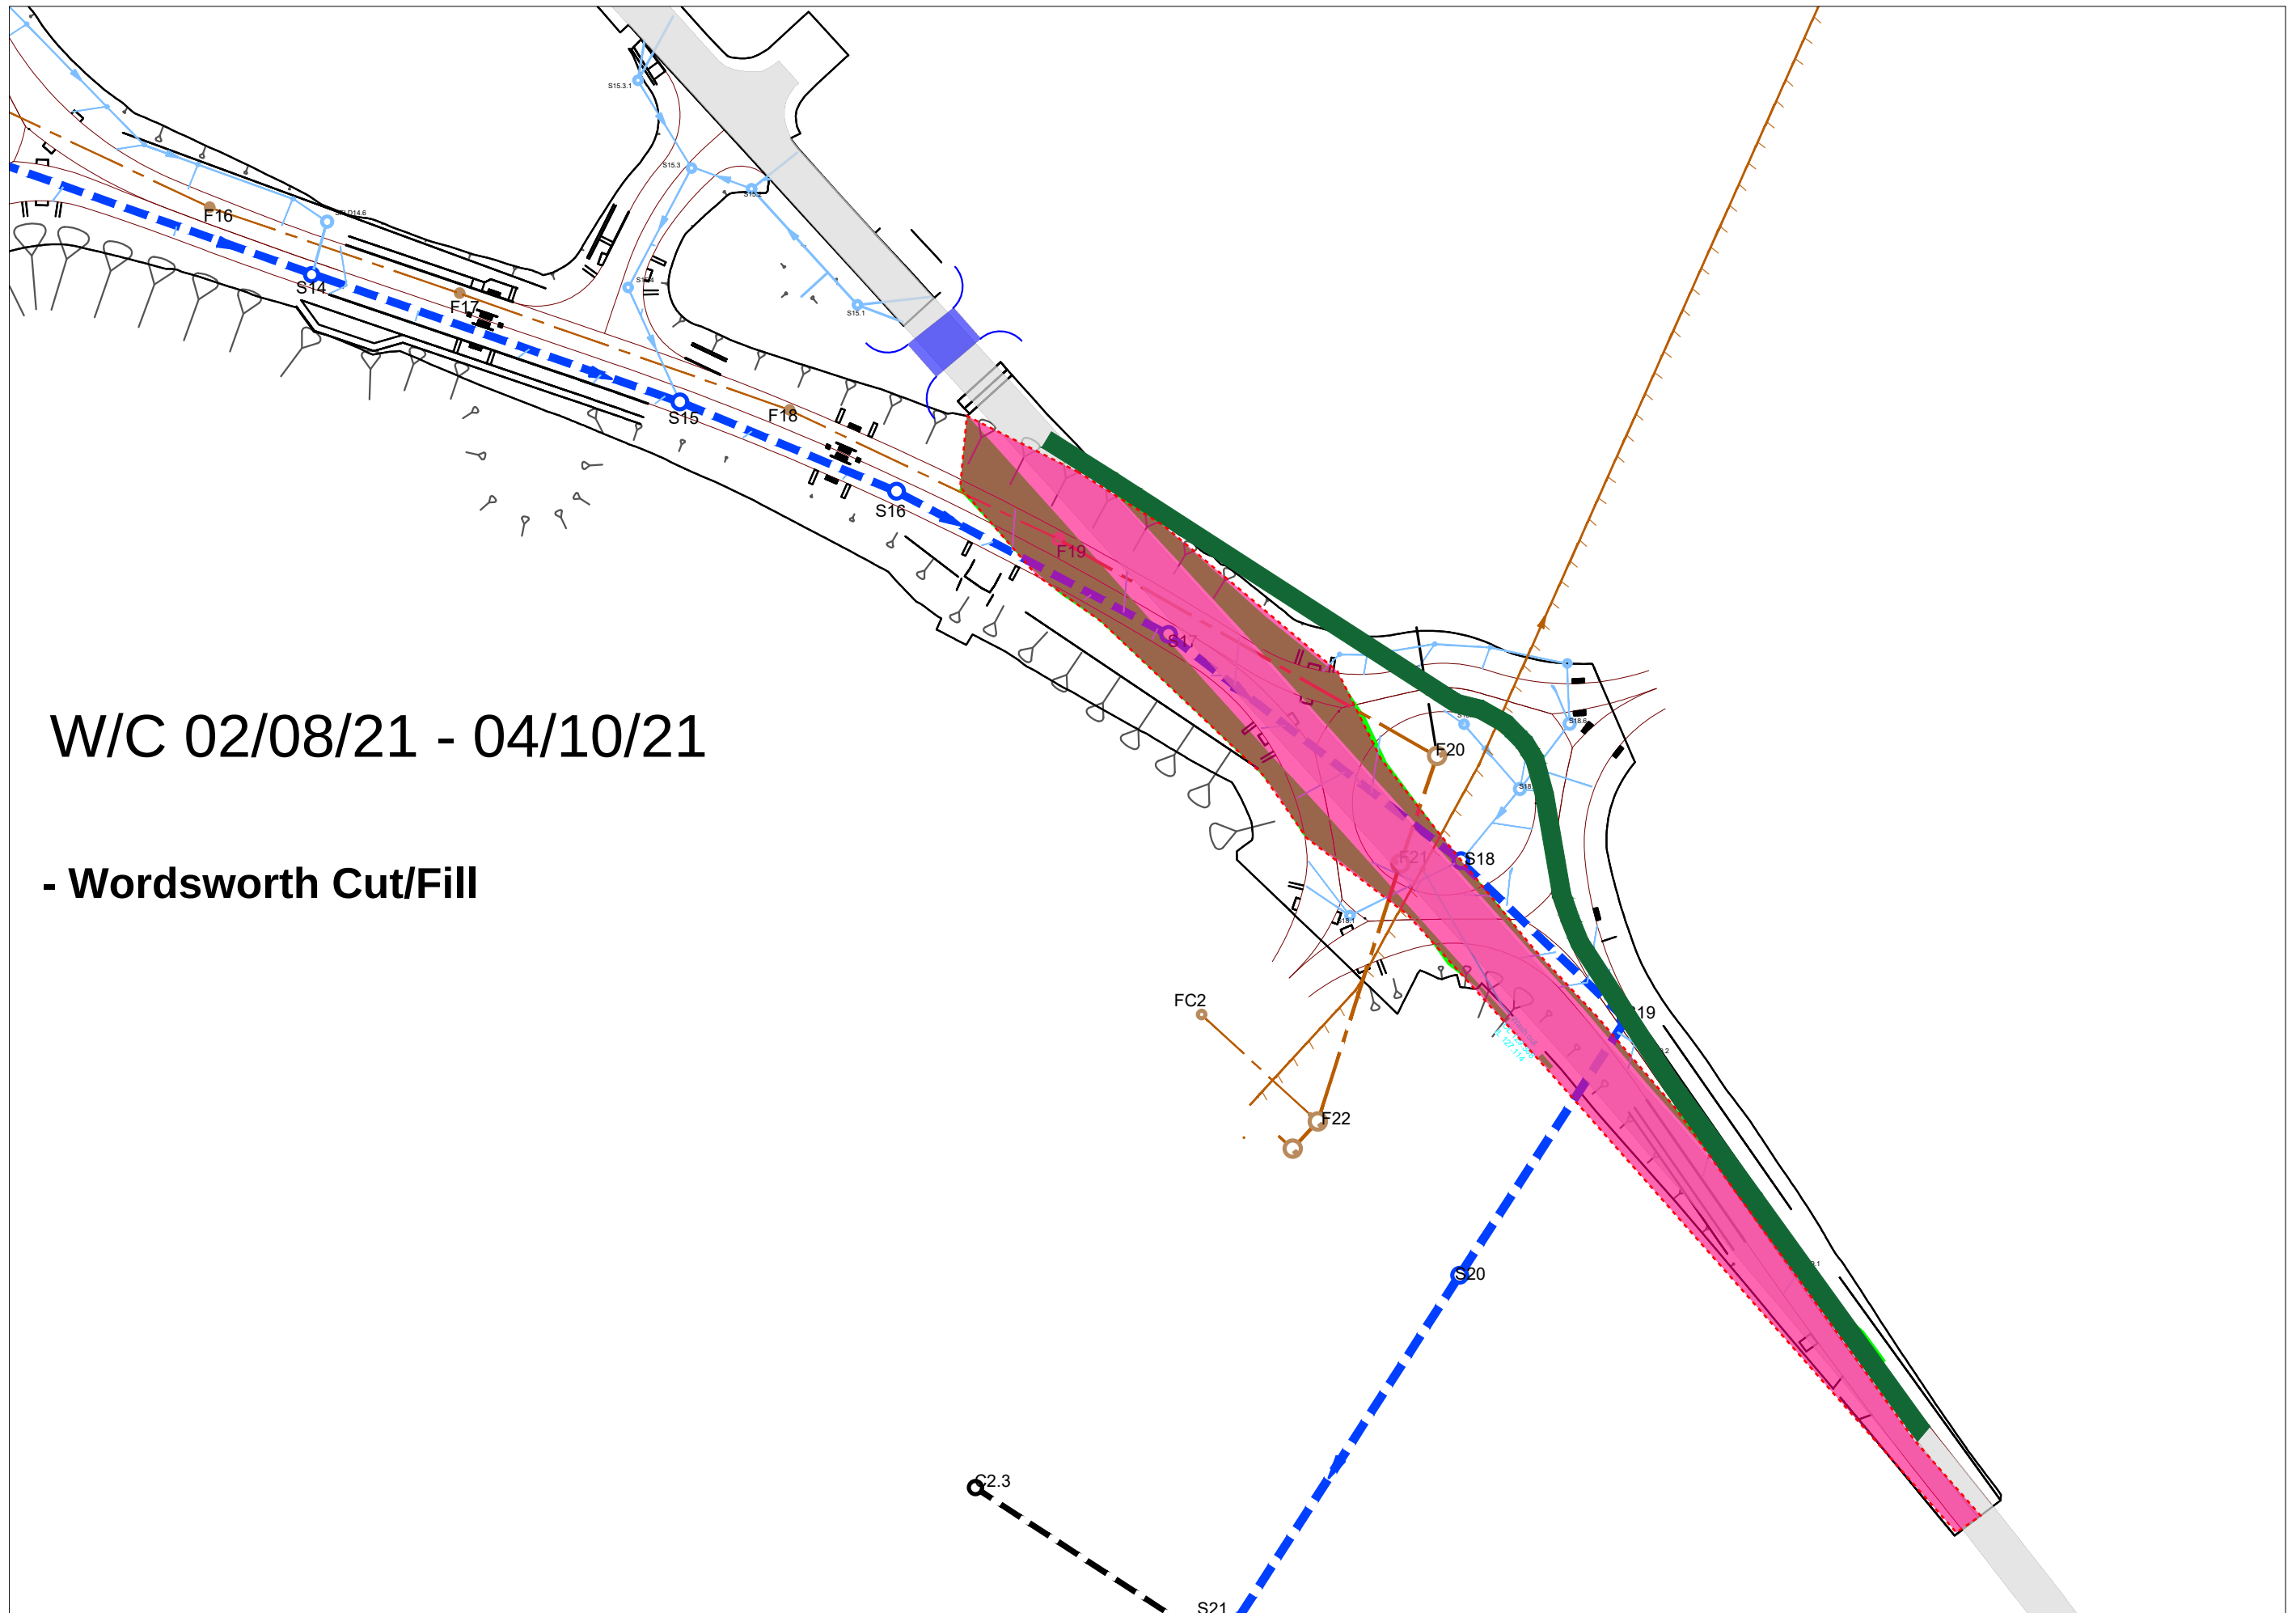


W/C 02/08/21 - 04/10/21


- Wordsworth Cut/Fill

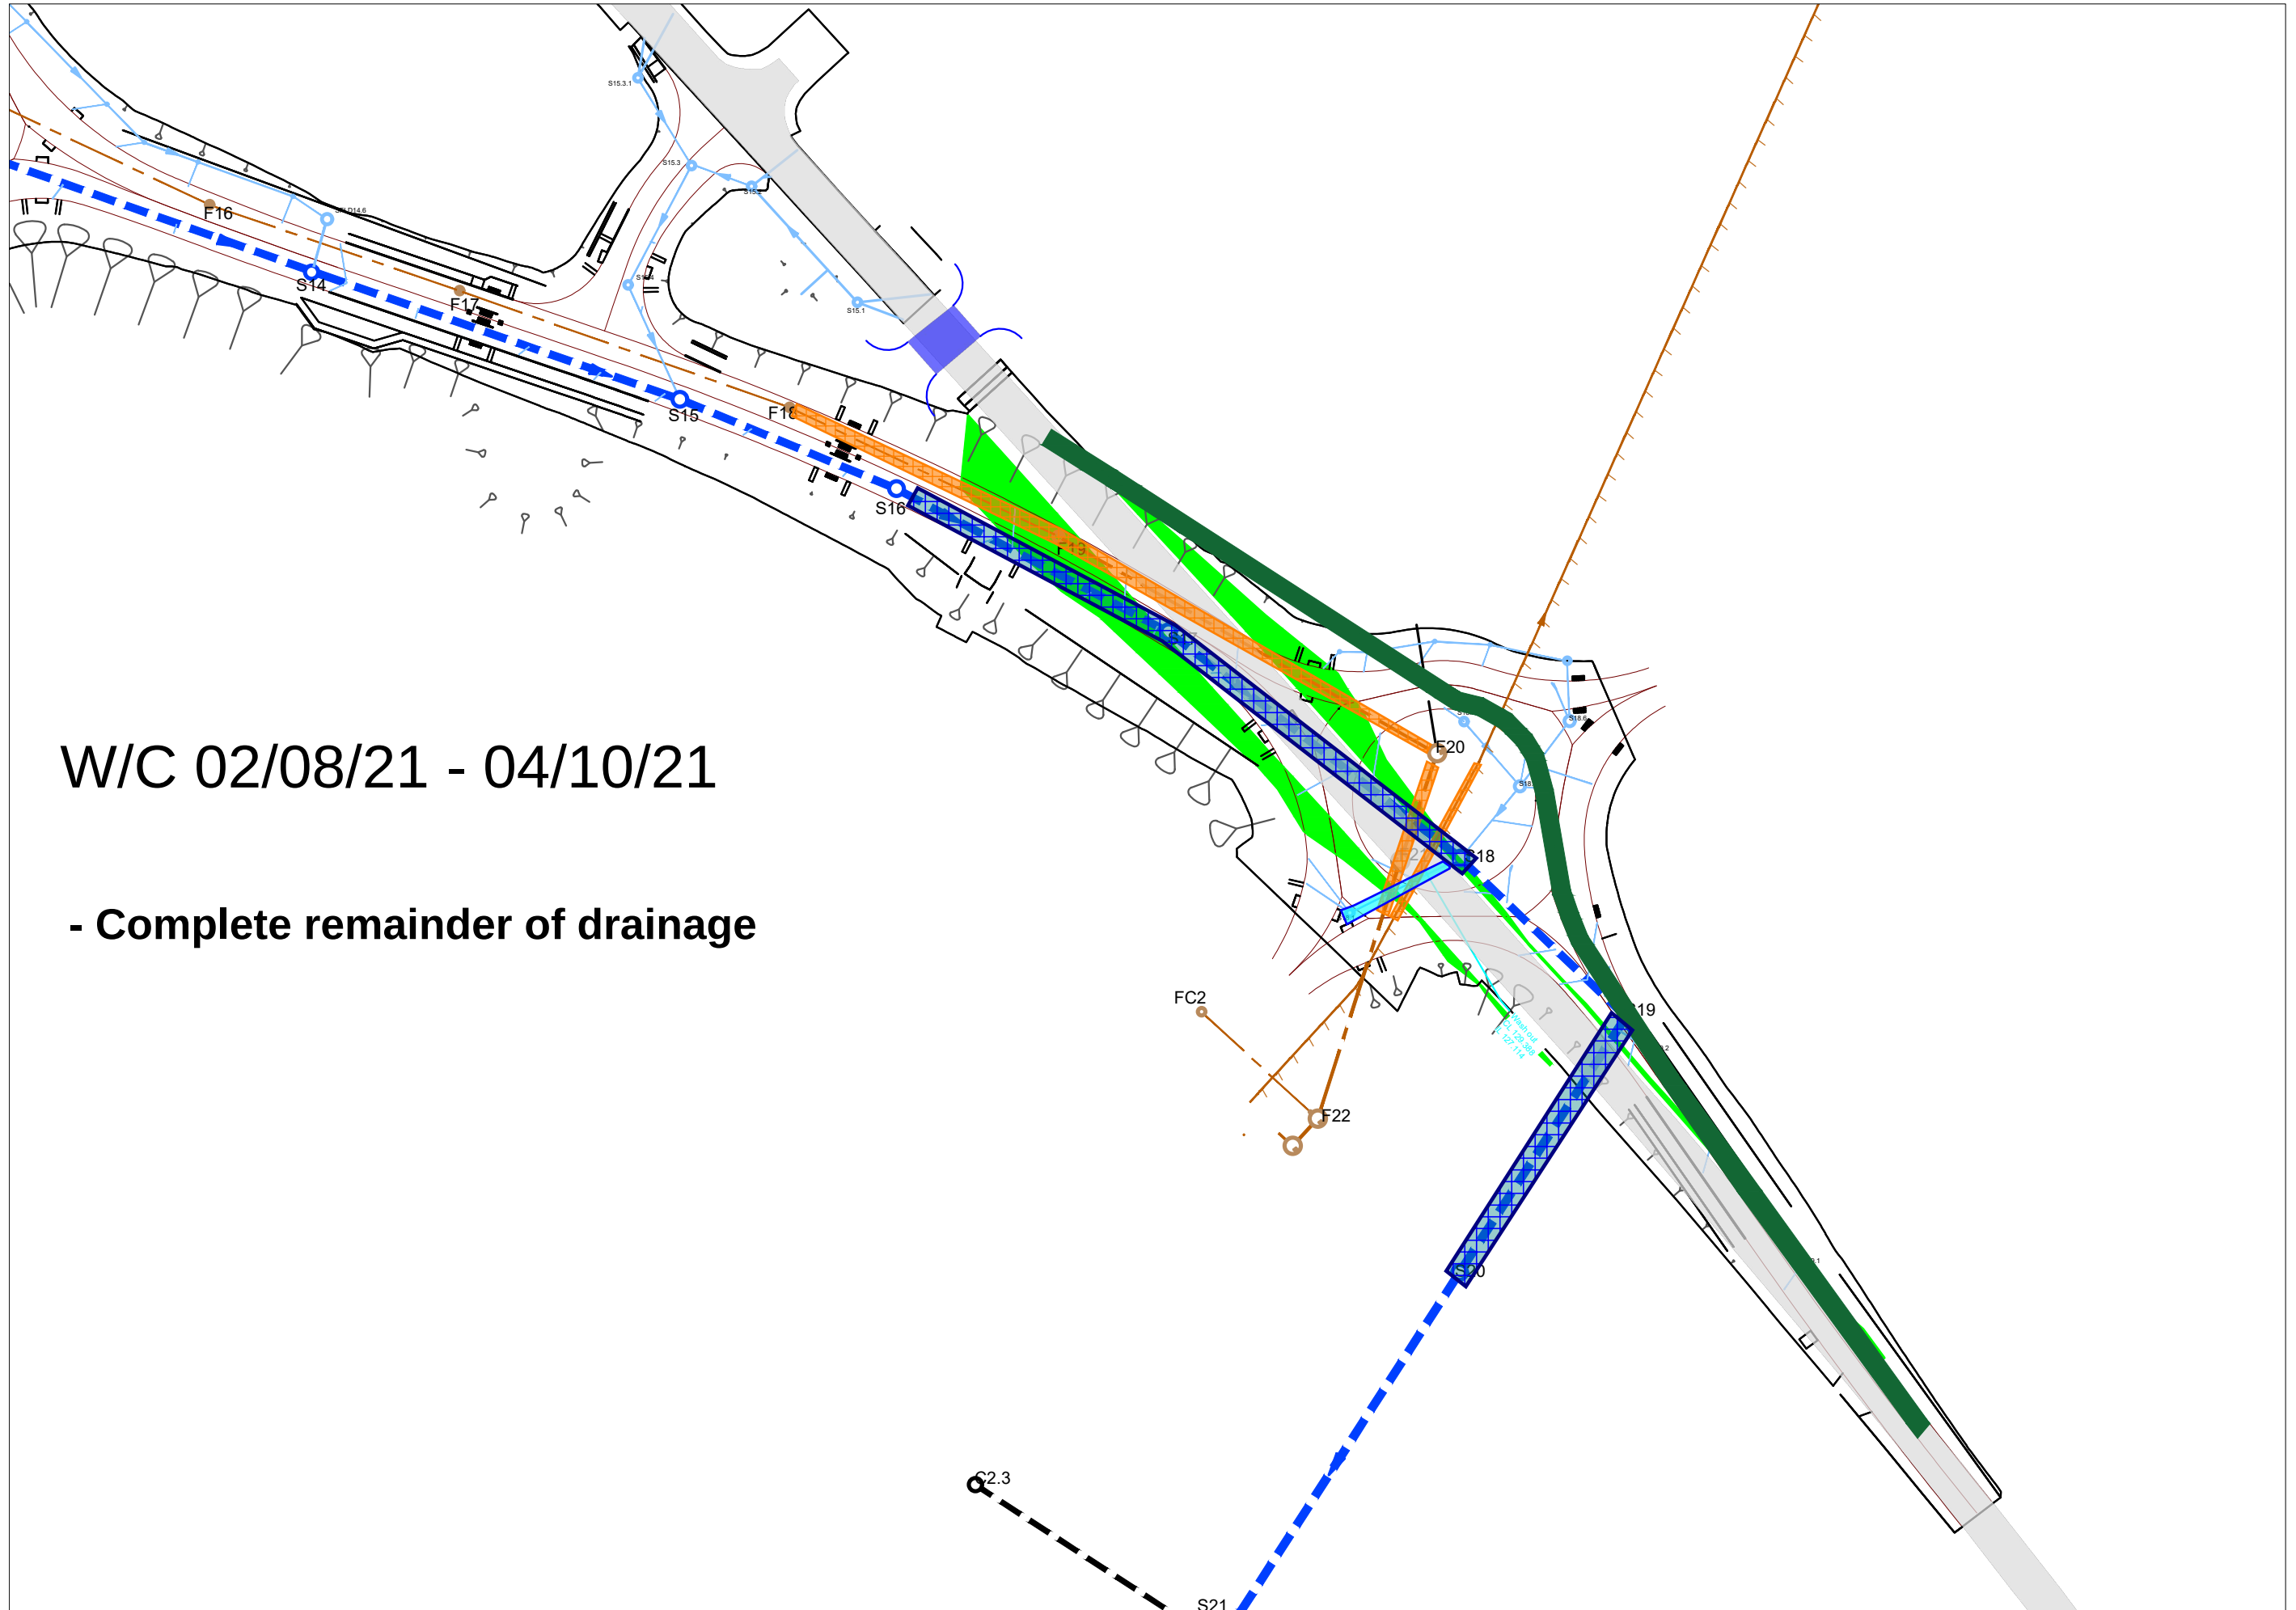

W/C 02/08/21 - 04/10/21

- Complete remainder of drainage

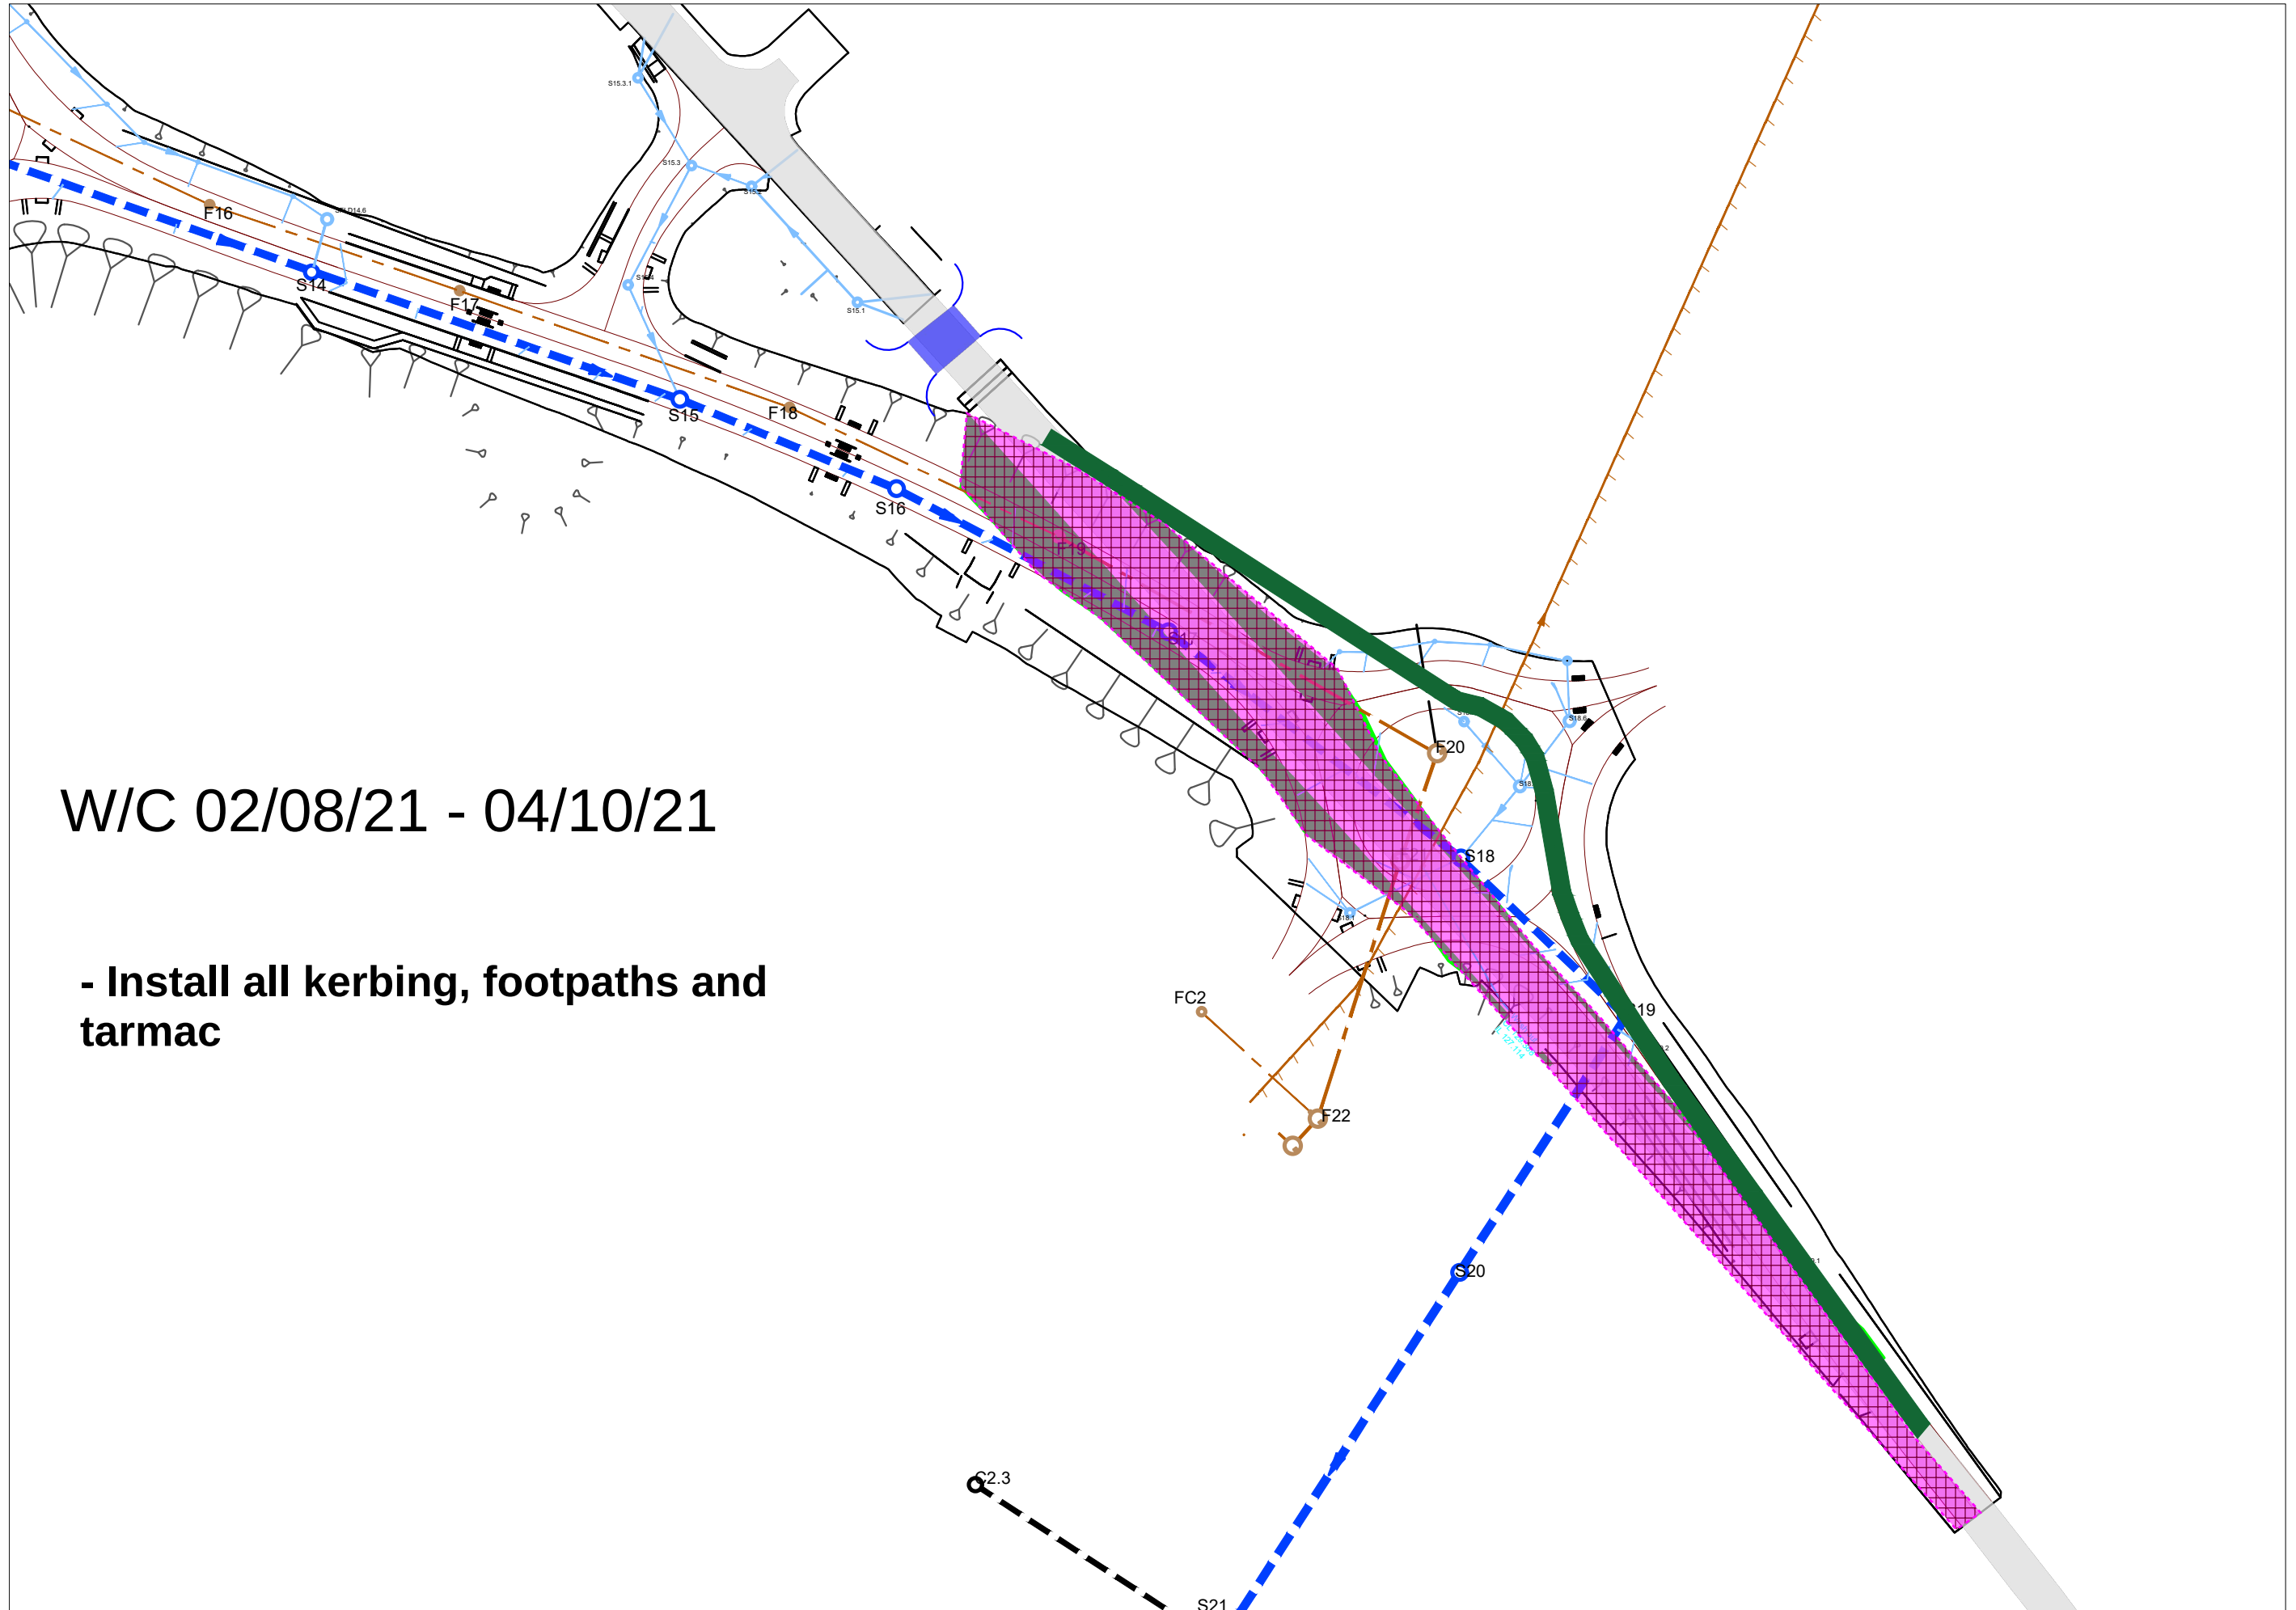

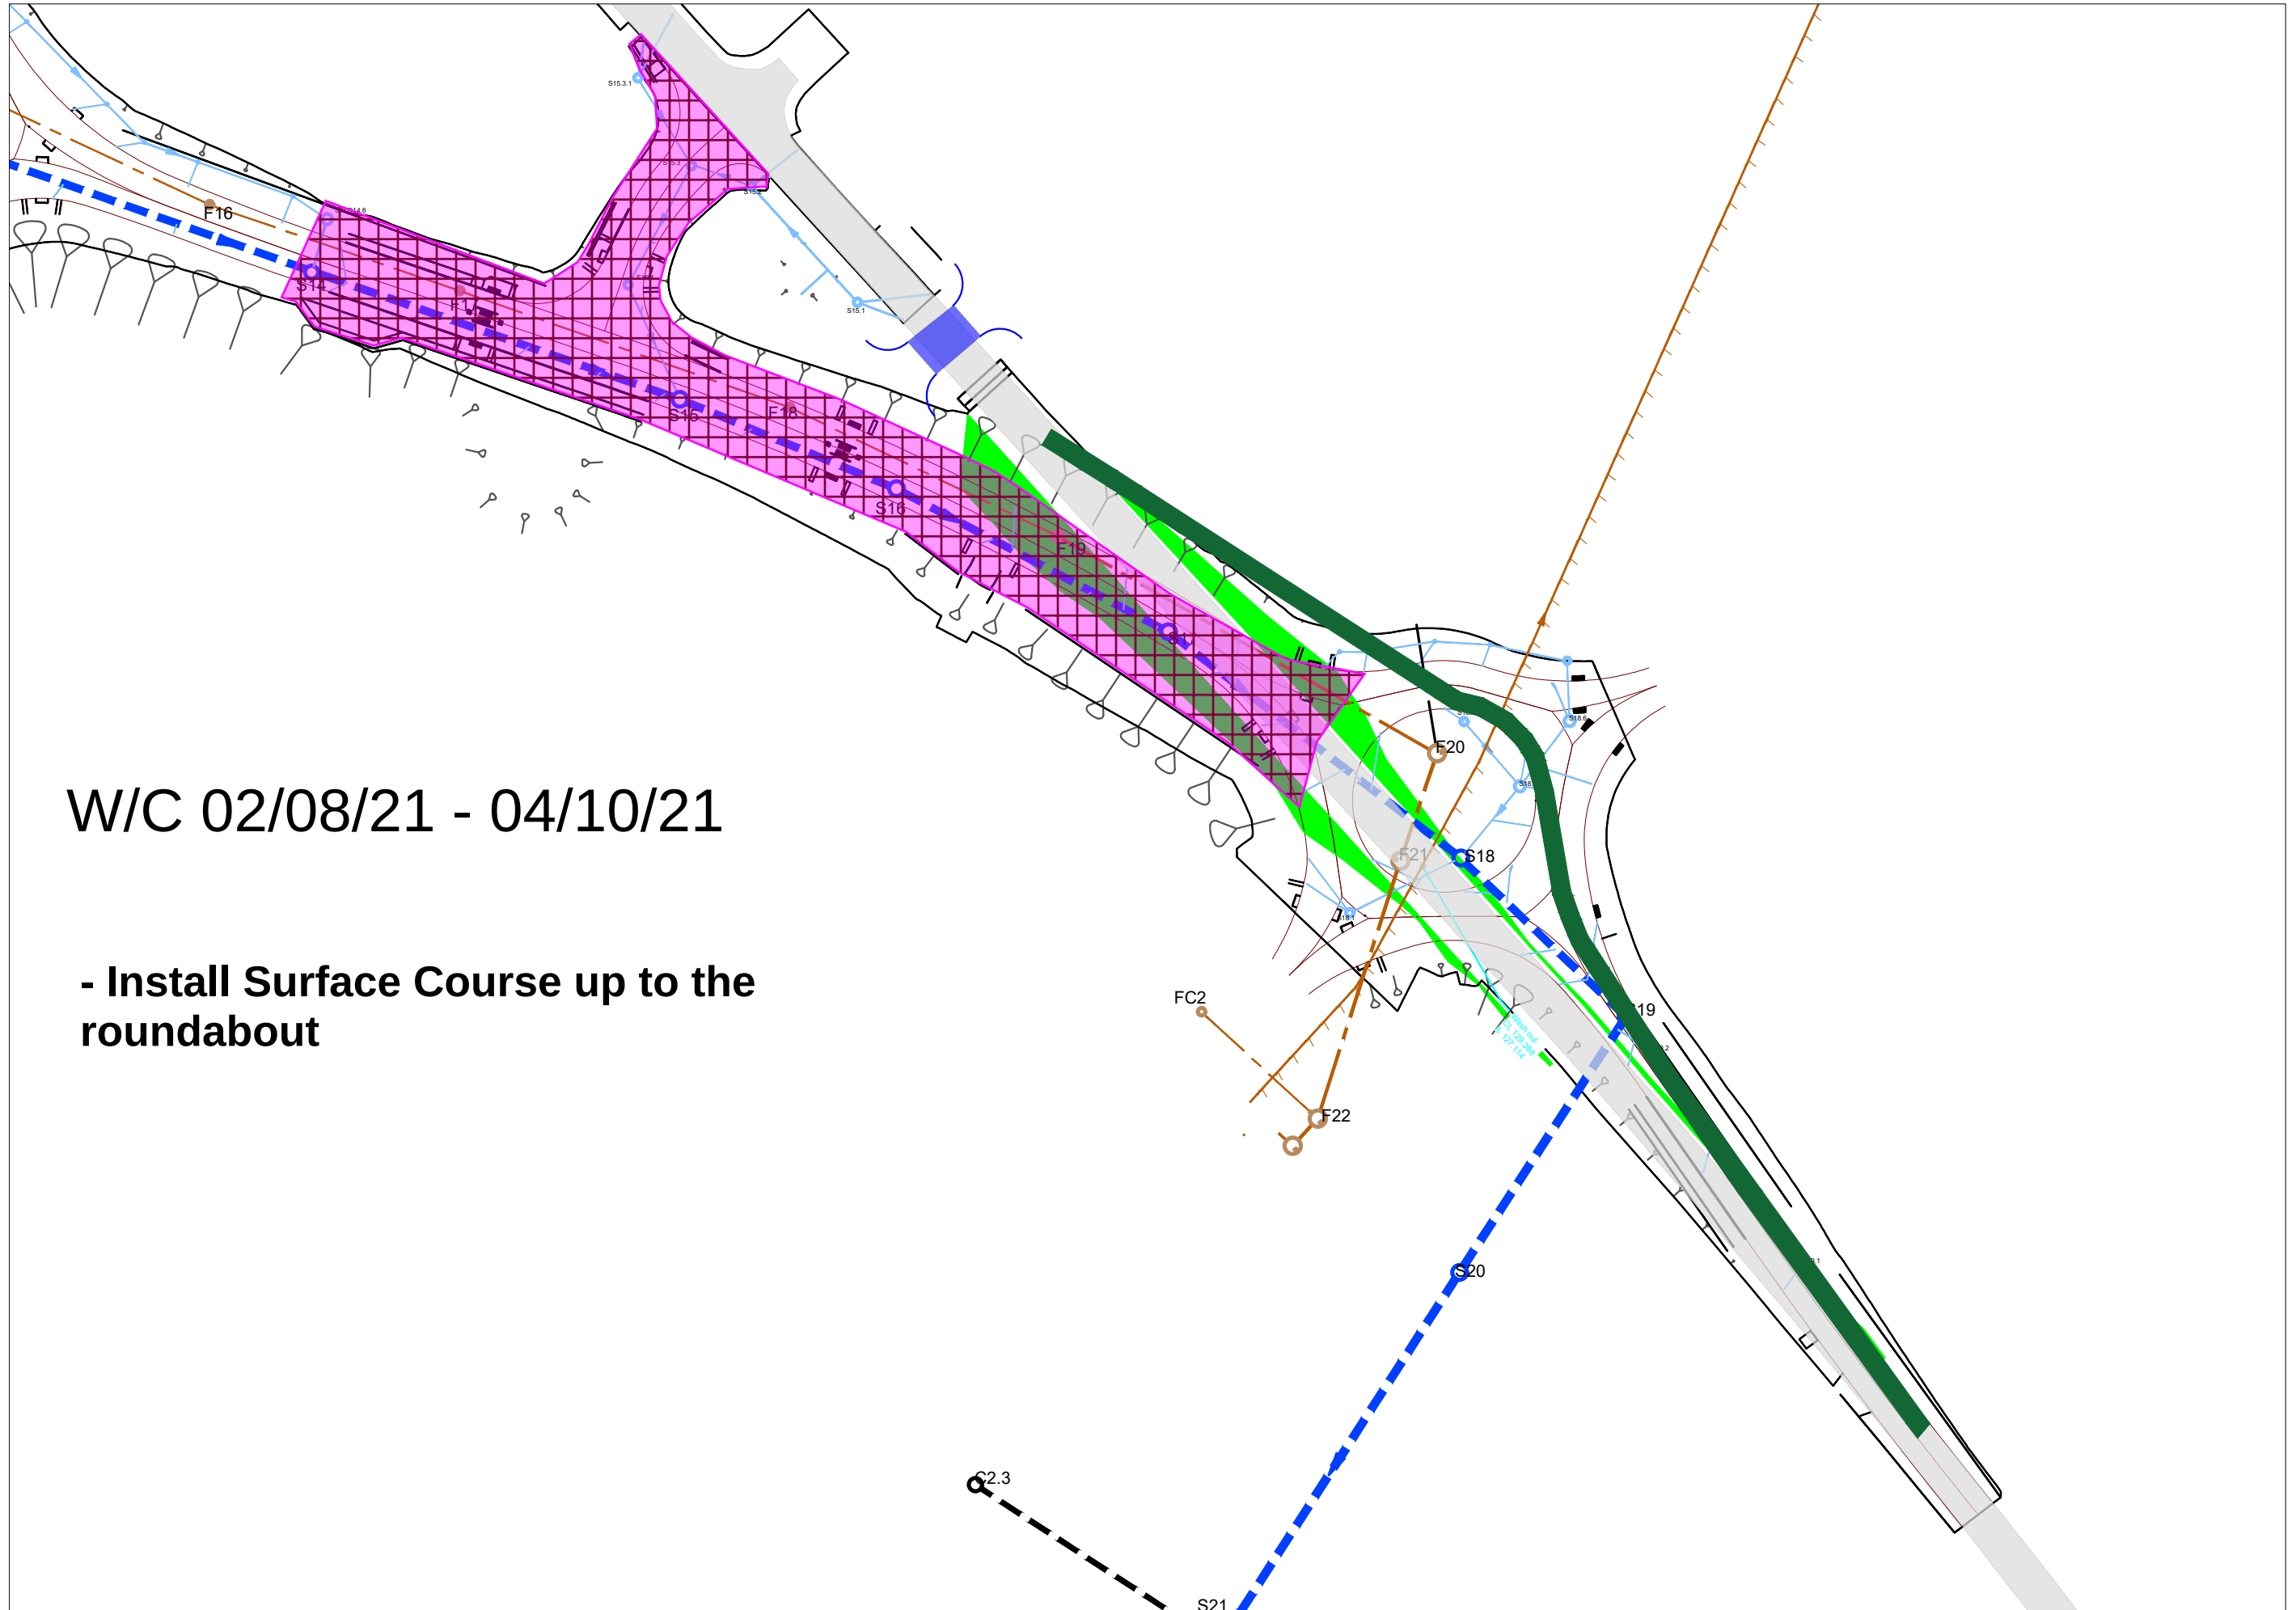

W/C 02/08/21 - 04/10/21

- Install Surface Course up to the roundabout

W/C 04/10/21 - 11/10/21

- Install Surface on roundabout to southern tie in over weekend closure
- White Lines

**W/C 11/10/2021 -
07/12/2021**

- Traffic switched onto new link road alignment over this section
- TM required during this period on new alignment for utilities connections

