


Rev	Date	Description
A	NOV 19	MINOR UPDATE FOLLOWING COMMENTS FROM CLIENT
B	FEB 20	UPDATED ONLINE WITH BUILDING CONTROL QUERIES
C	APR 20	UPDATED FOR TENDER CLARIFICATION AND IN ACCORDANCE WITH CLIENT INSTRUCTIONS
D	JUL 20	VELUX OMITTED, CONSERVATION AREA ROOF LIGHTS ADDED

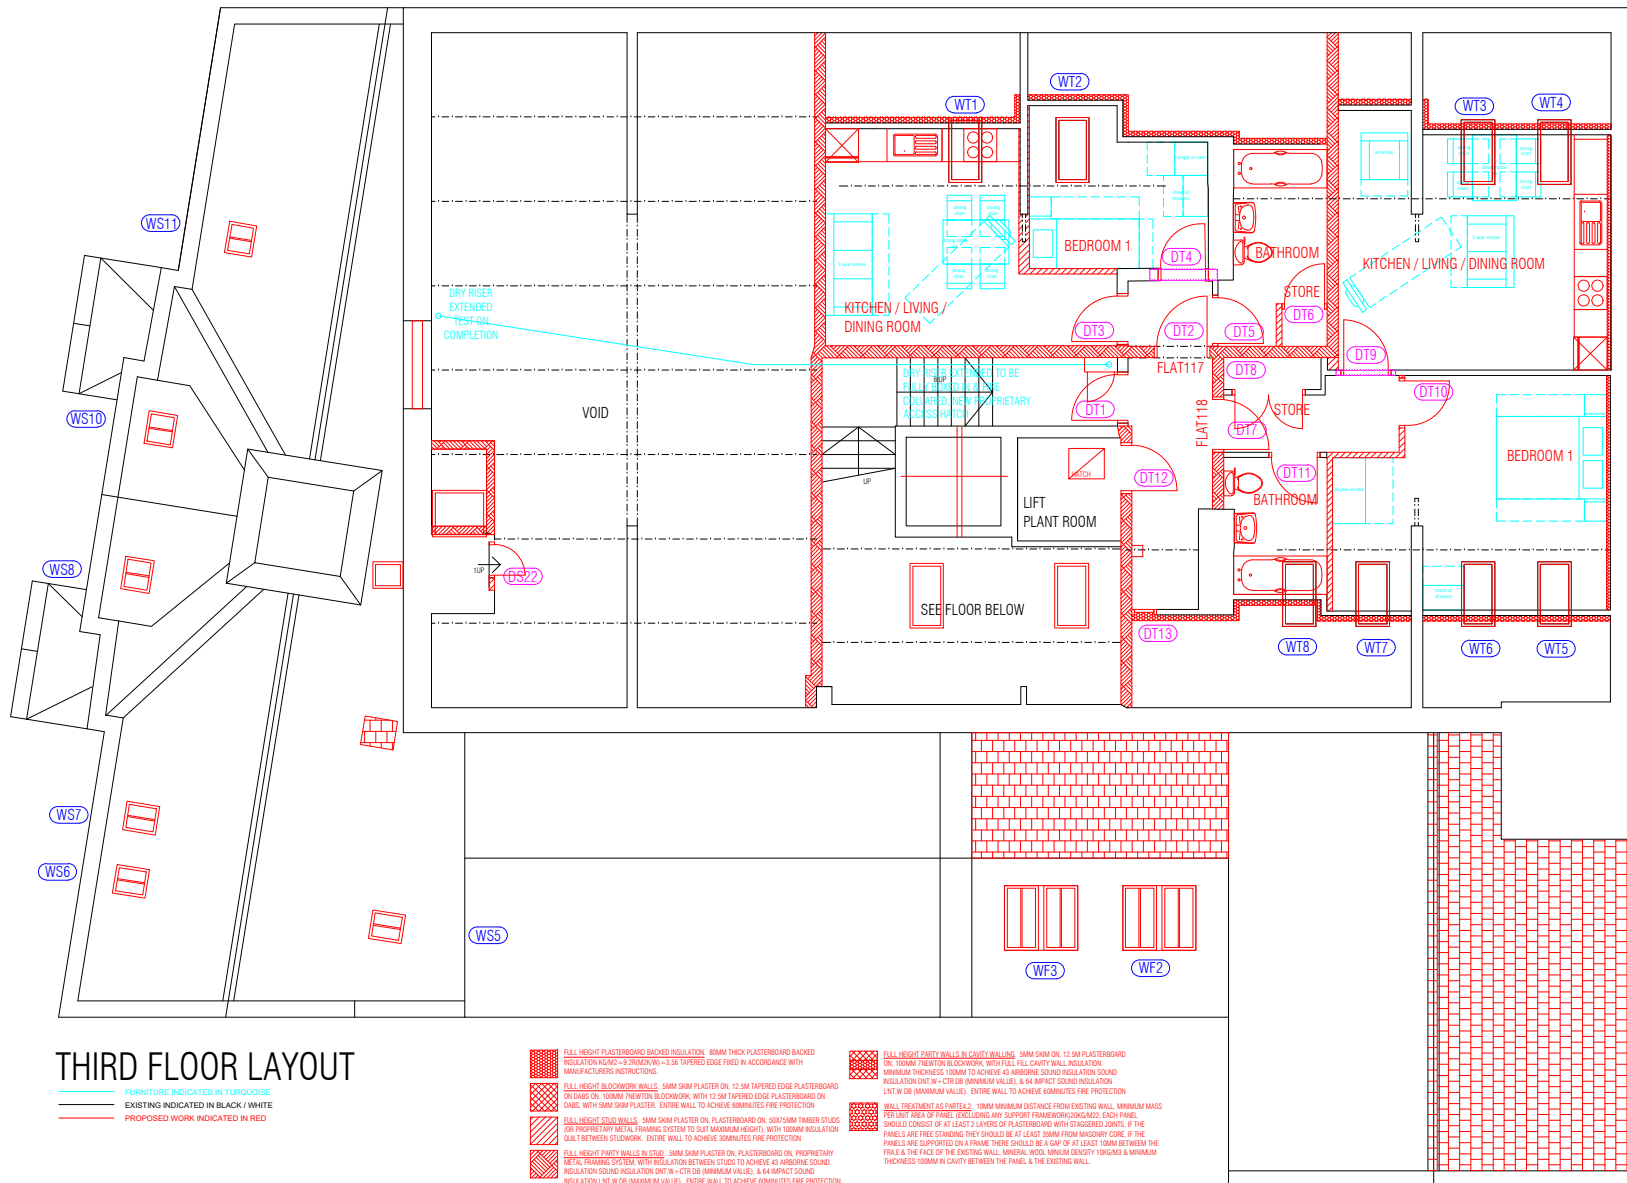

Arcus Consulting LLP
Wakefield 0192 486 8000
Liverpool 0151 708 1080
info@arcus.uk.com
Manchester 0161 955 3222
Newcastle 0161 272 5761
www.arcus.uk.com
London 0208 8742 2612
Rugby 01788 251 127

Client
RIVERSIDE

Project
BEDSITS TO FLATS
HOLDEN HOUSE, 2 RACE STREET, BARNSELEY, S70 1BG

Title
PROPOSED
THIRD FLOOR LAYOUT

Scale	Date	Stage
1:50	NOV 19	WORKING DWG
Job No	Drawing No	Rev
6078	211	AS INDICATED
Drawn	Approved	
NW	AR	

This drawing is the copyright of Arcus. Contractors must check all dimensions on site. Do not scale the drawings. Only figured dimensions are to be worked to.