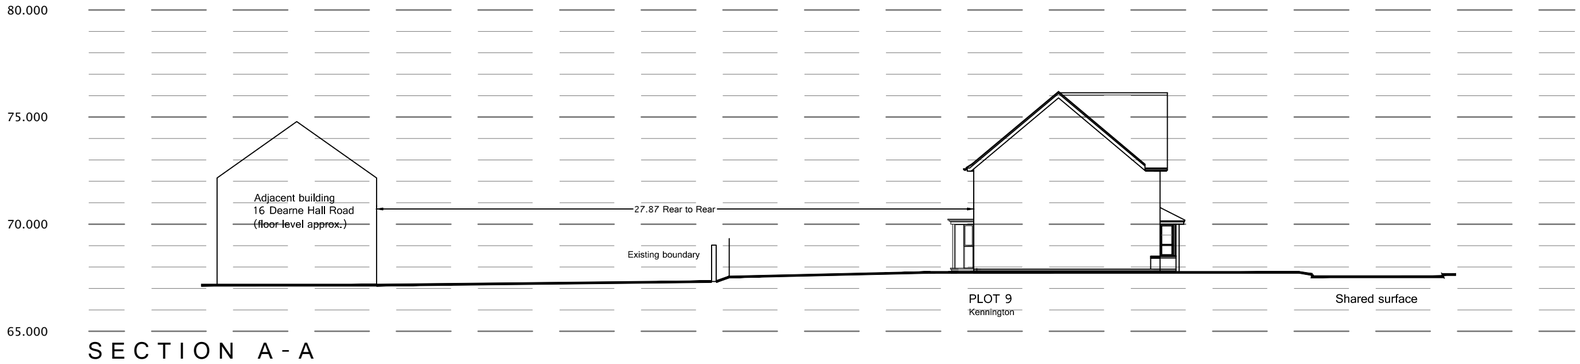

SECTION A-A

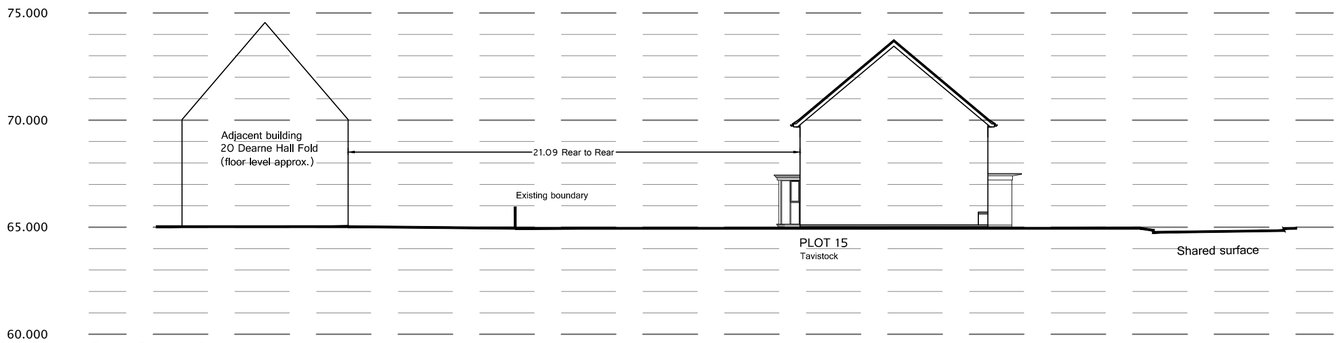

SECTION B-B

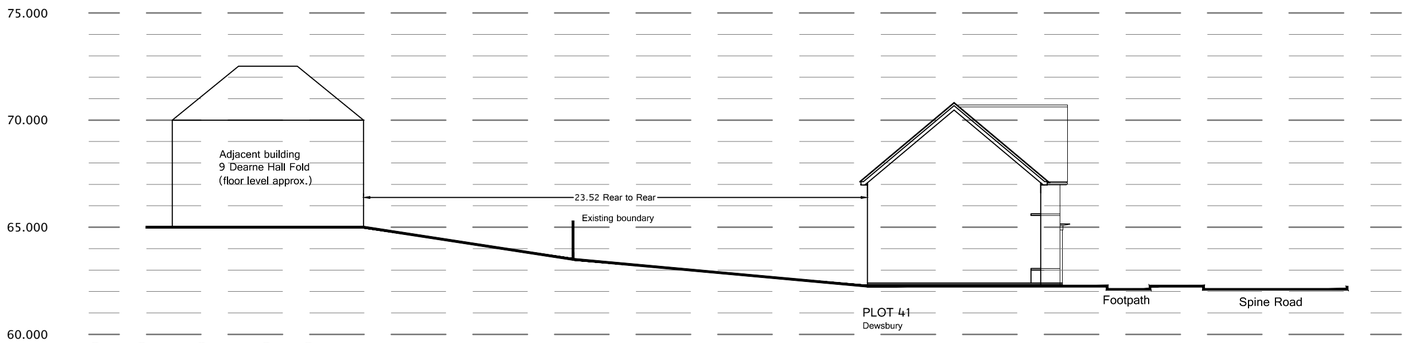

SECTION C-C

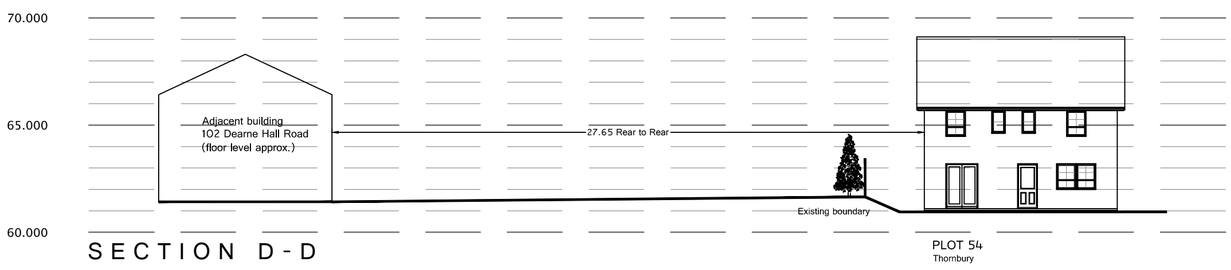

SECTION D-D

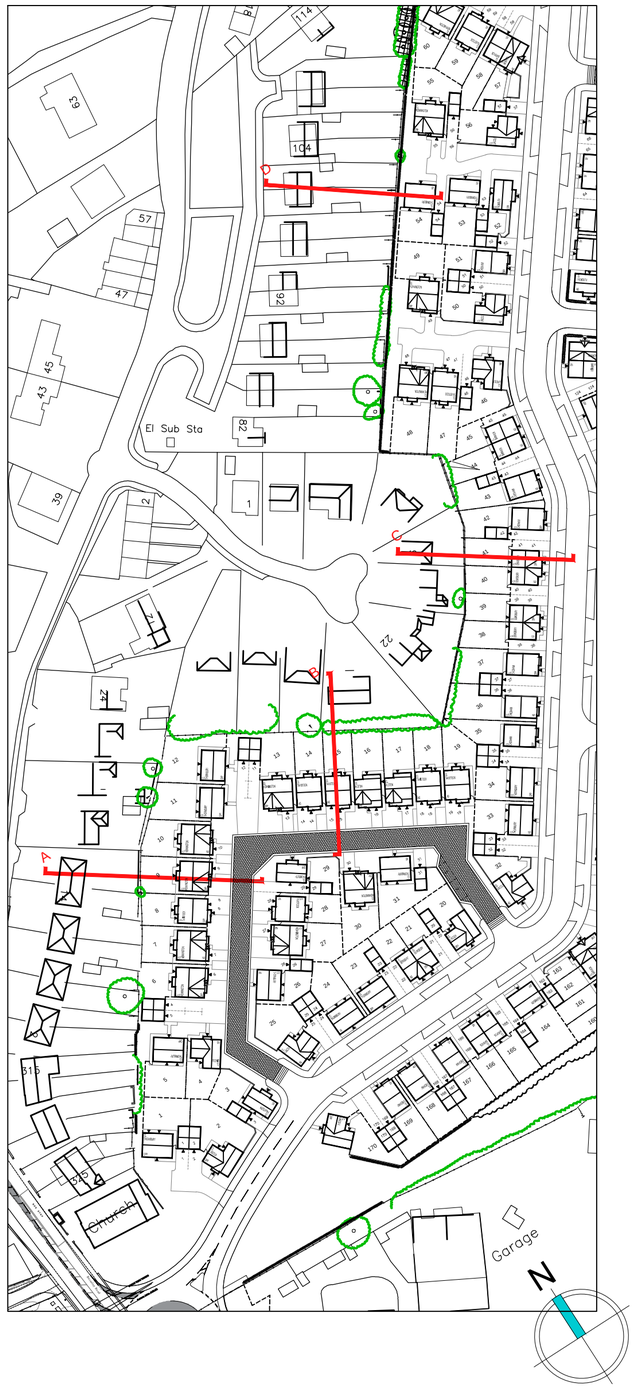

Revision notes:

Rev:	Date:	Revision:
-	-	-

Drawing Number:
1414.CS

Client:
Barratt Homes
Yorkshire West Region

Project:
Low Barugh
Barnsley

Drawing Title:
Street Scenes

Date:
Oct 14

Scale @ A2:
1:5=200

Revision:
--

STEN Architecture Ltd
Suite 10, Unit 3,
Benton Office Park,
Bennett Avenue,
Horbury,
Wakefield,
WF4 5RA
Telephone: 01924 669424

Web: www.sten-architecture.co.uk
Twitter: @STEN_arch
Facebook: stenarchitectureltd
Linkedin: Sten Architecture

STEN ARCHITECTURE