


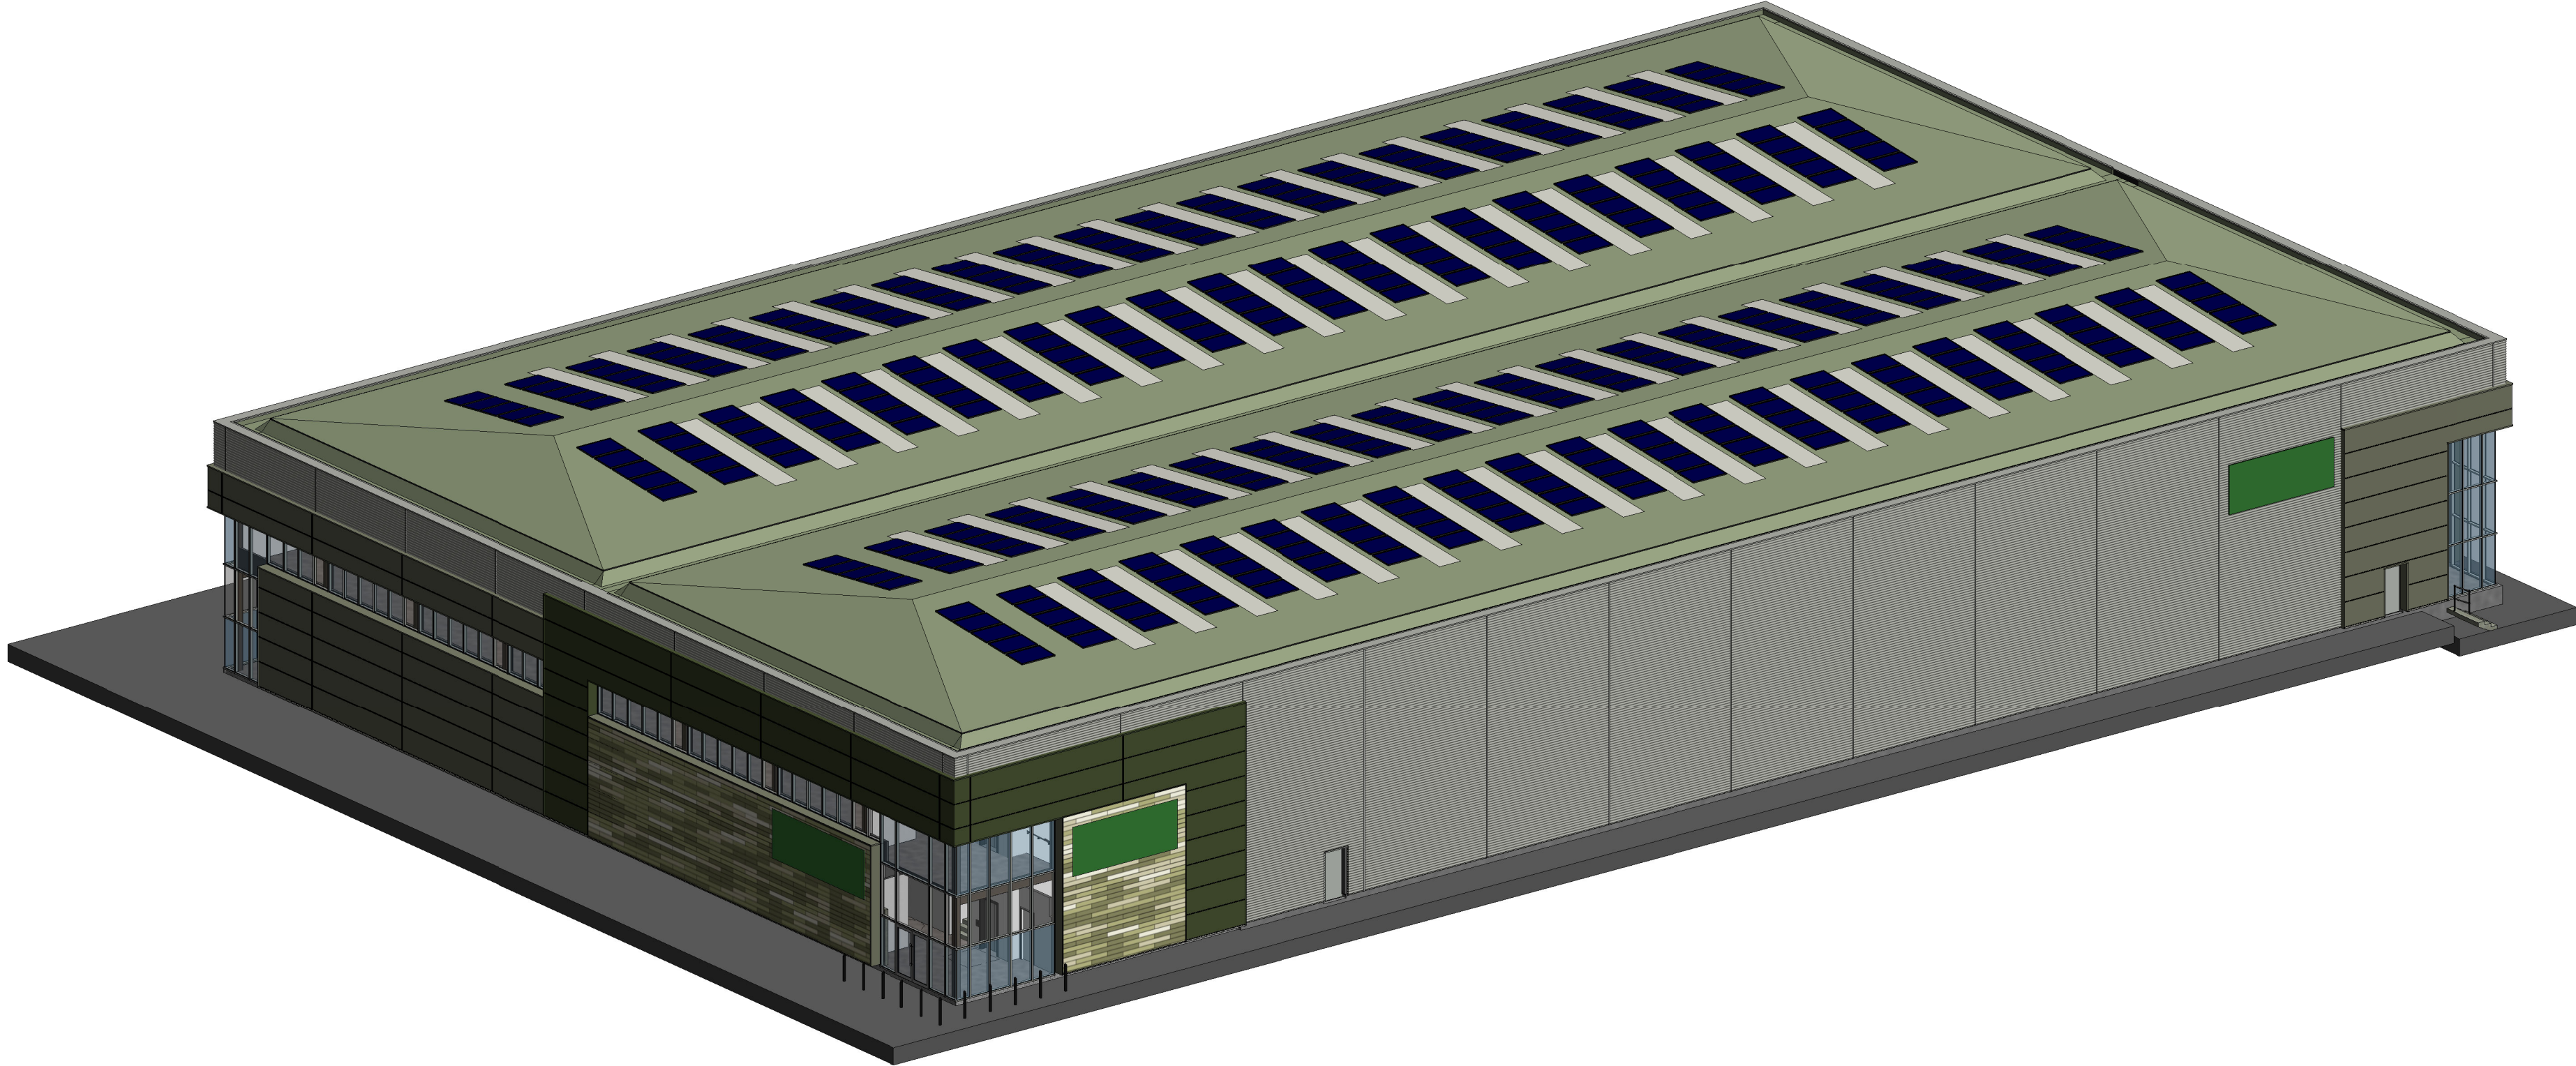

Project Title		PROPOSED INDUSTRIAL DEVELOPMENT			
		Phase 2A Dearne Valley Parkway Rockingham Barnsley			
Client		Harworth Group			
Status		PLANNING			
Scale				Drawing Size	A2
Drawn By	NBB	Checked By	JMR	Date	05.2021

B	25.06.21	Updated inline with comments received	NBB	JMR
A	19.05.21	Updated in line with Comments received	NBB	JMR
Rev	Date	Description	Rev By	Chk'd By

Drawing Title		Unit 3 3D Views			
Job-Dwg No	12006-2 - (P)133			Rev	B

Wakefield, WF1 3QA
t. 01924 291800

Carvers Warehouse, 77 Dale Street,
Manchester, M1 2HG
t. 0161 2388555

The Old Rectory, 79 High Street,
Newport Pagnell, MK16 8AB
t. 01908 211577

101 London Road,
Reading, RG1 5BY
t. 0118 9507700

10 Gees Court, St Christophers Place,
London, W1U 1JJ
t. 0207 4091215

THE
HARRIS
PARTNERSHIP

ARCHITECTS
www.harrispartnership.com

The Harris Group Ltd does not accept liability for any deviation to our drawings or specification.
This drawing is copyright and may not be reproduced in whole or part without written authority. Do not scale off this drawing.